TWIN PEAKS
Engineering & Land Surveying
1880 NORTH 800 EAST LEHI, UTAH 84043
(801) 450-3511, (801) 439-0700 FAX

DWG DATE:

PLOT DATE:

SHEET

521.100e

SCA / STAR POINT WASTE FUEL
REFUSE PILE OPERATION PLAN
CROSS SECTIONS

File as:
☐ Confidential
☐ Shelf
Refer to Record No. XXXX dated 12/30/10
for additional information

Date 12/30/10
Approved for Filing by:
Deputy Director

LEGEND

REFUSE REMOVED DURING 1ST 5 YEARS (APPROX 1,430,000 cu. yds.)
REFUSE REMOVED DURING YEARS 5-10 (APPROX 1,430,000 cu. yds.)
REFUSE REMOVED DURING YEARS 10-15 (APPROX 1,430,000 cu. yds.)
REFUSE REMOVED DURING YEARS 15-20 (APPROX 410,000 cu. yds.)

SECTION C-C'

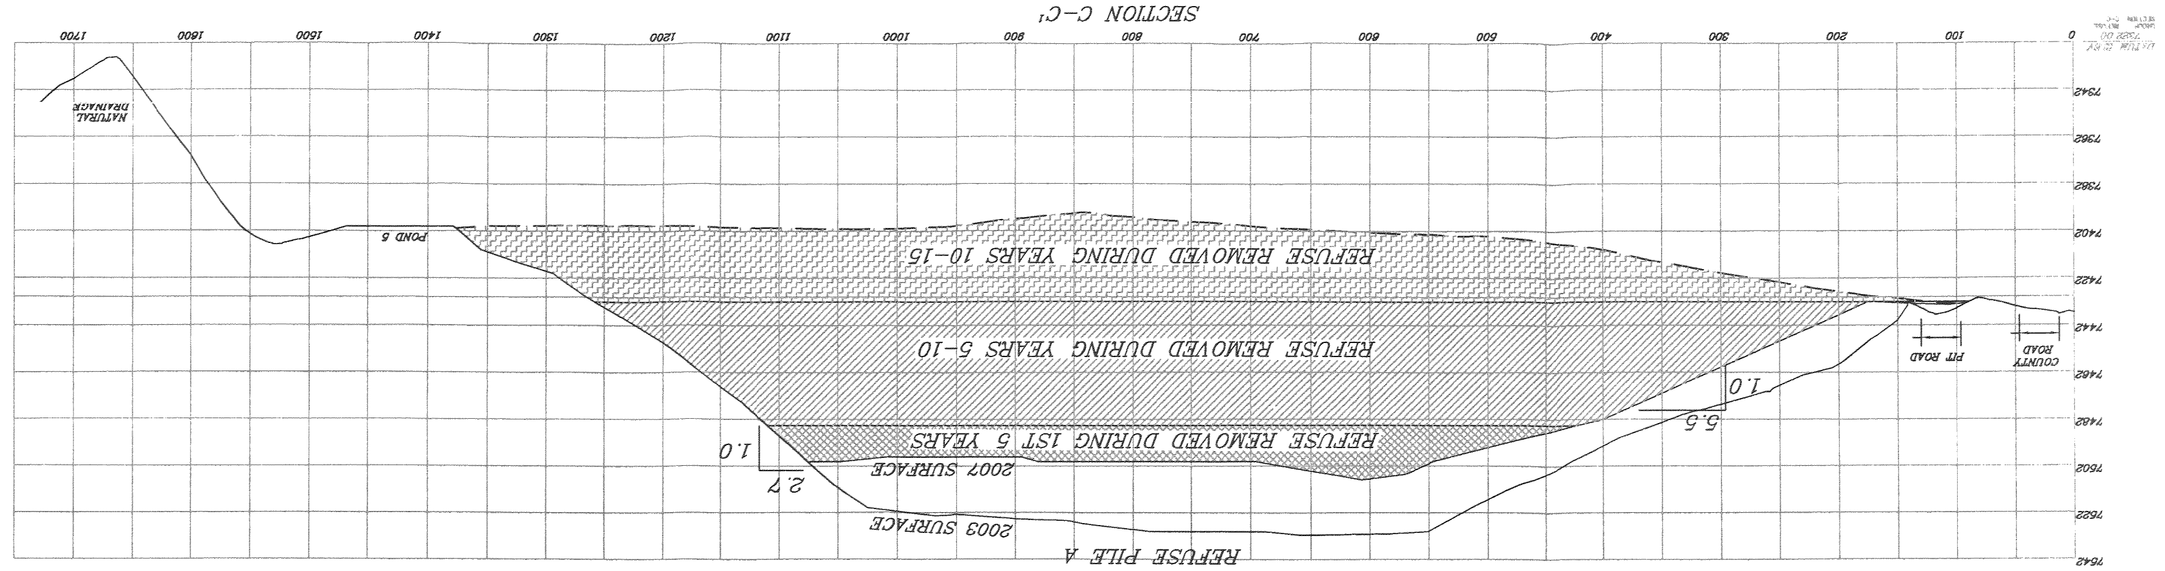

SECTION B-B'

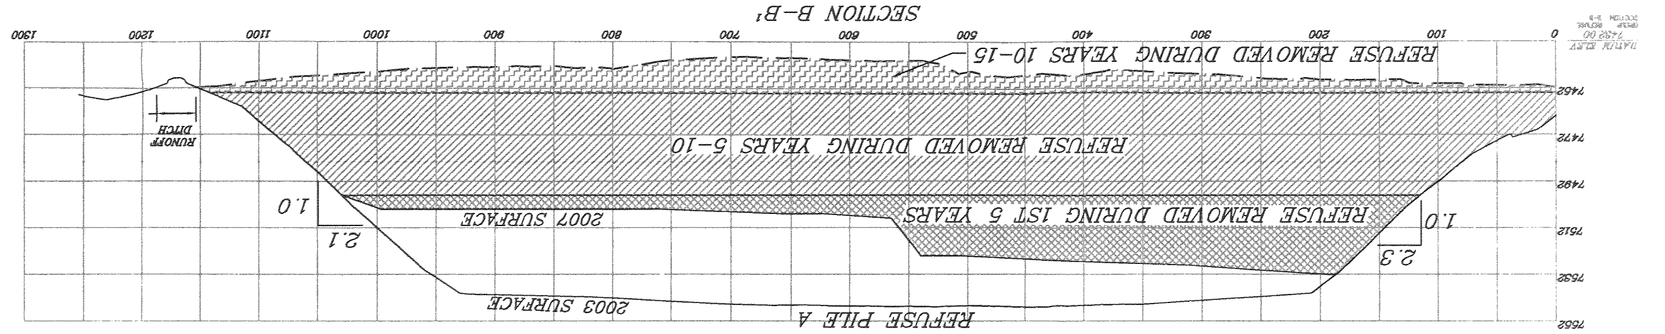

SECTION A'-A''

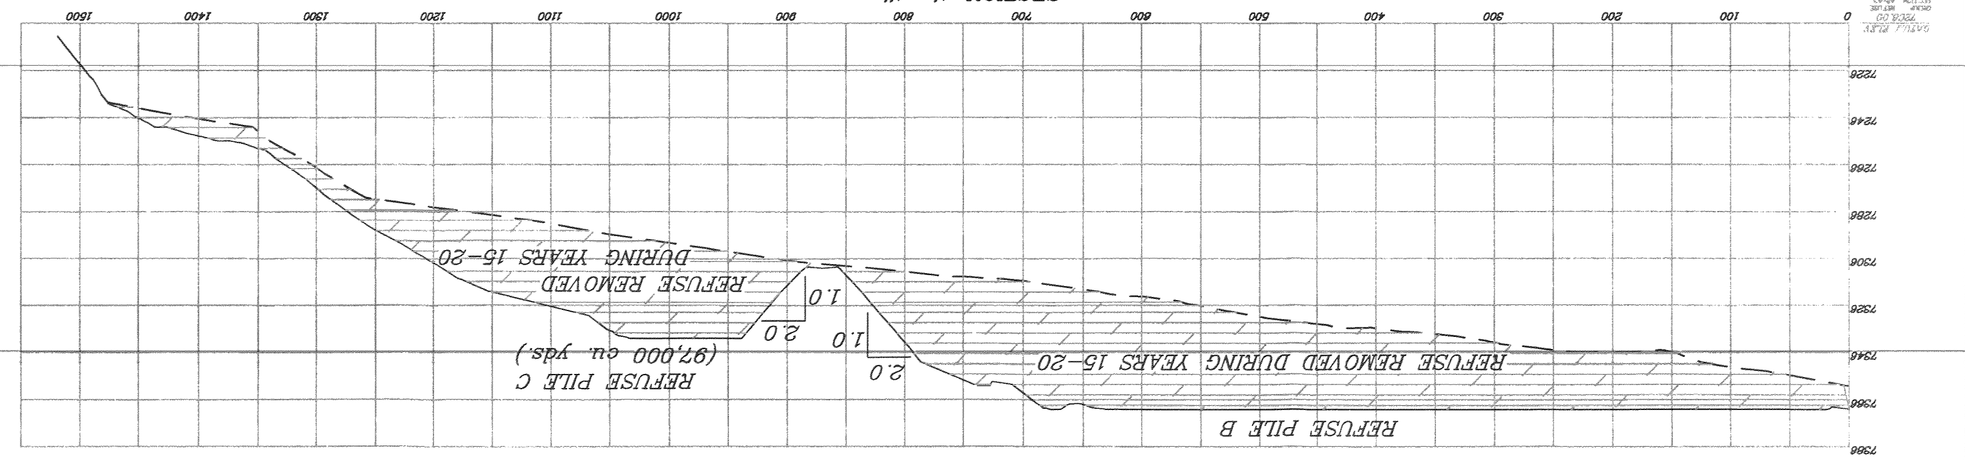

SECTION E-E'

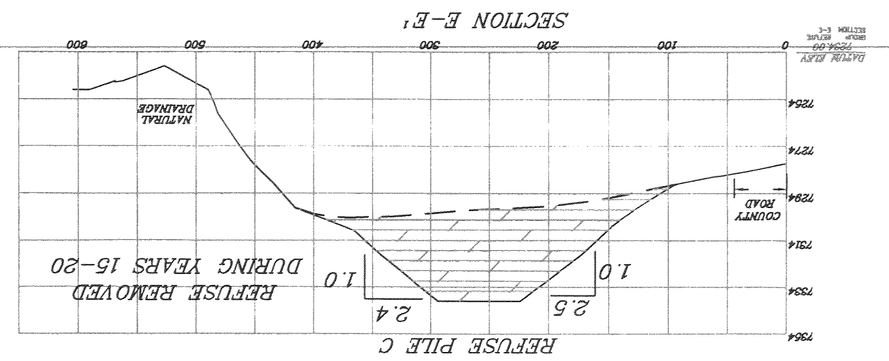

SECTION A-A'

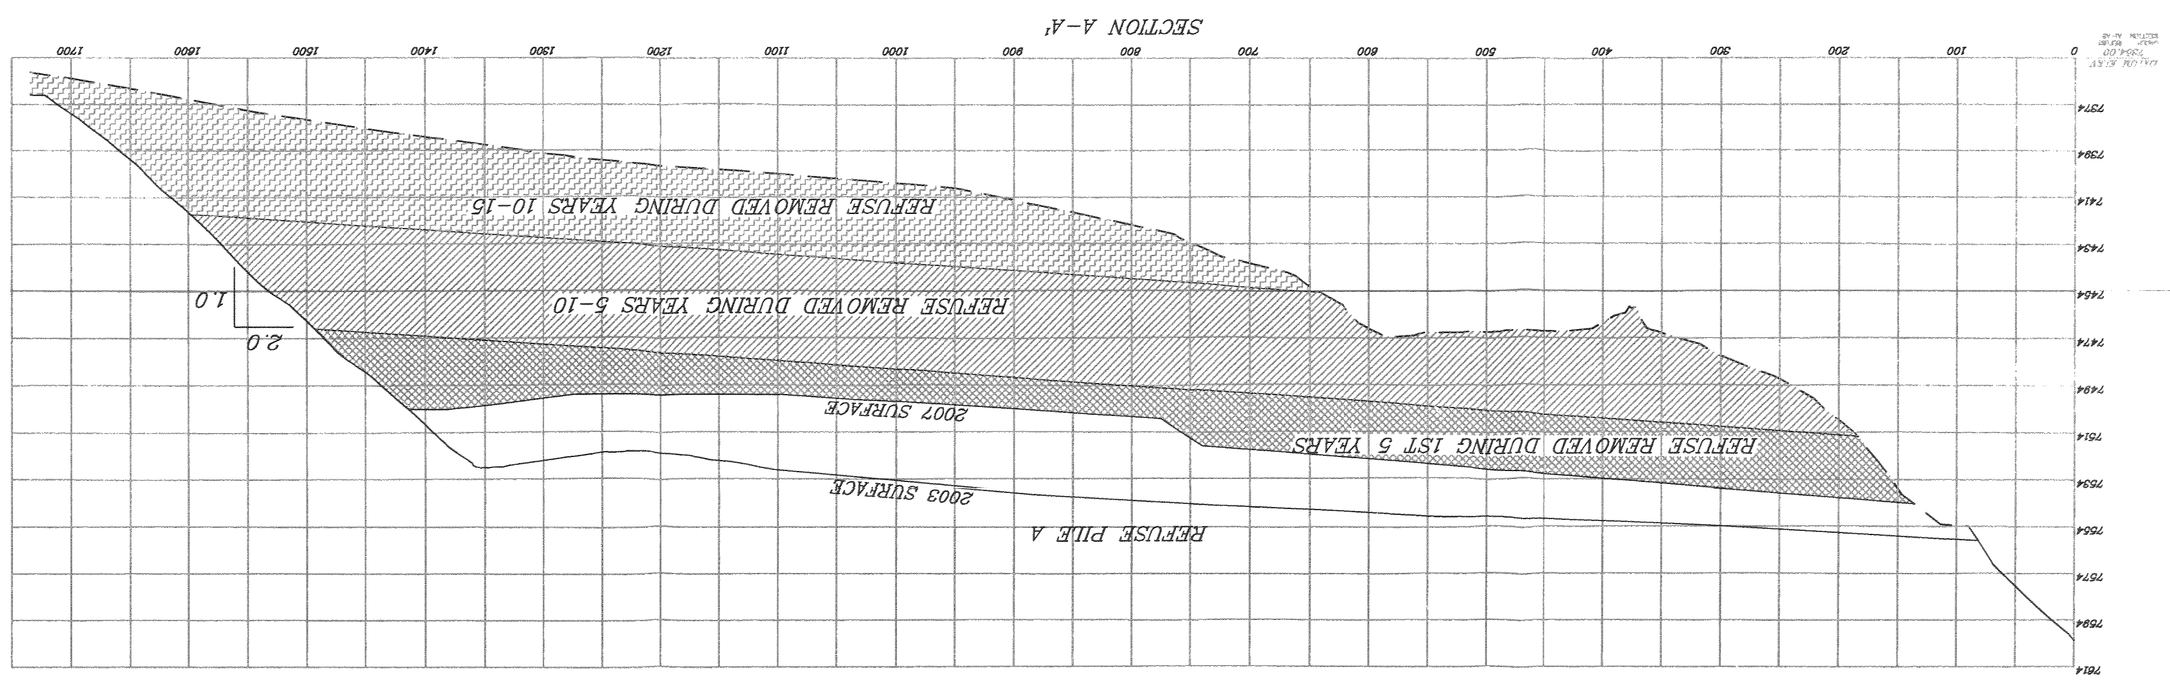

SECTION D-D'

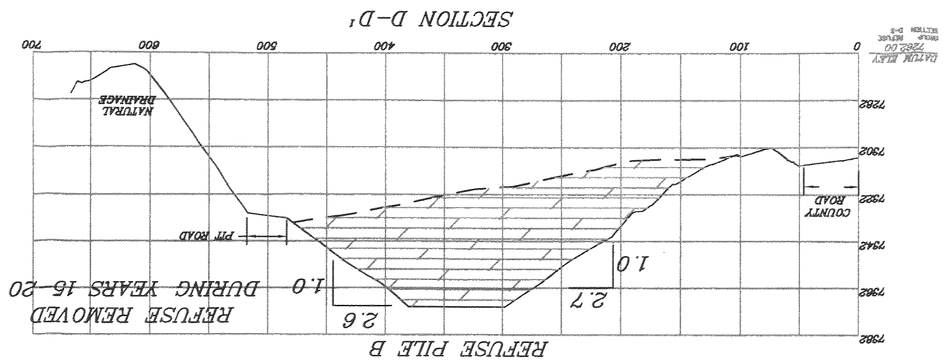

PLOTTED: DATE Thursday, 12 March 2009 - 7:12pm
C:_Business Files_Twin Peaks Eng\Sunnyside-Starpoint\Starpoint\C-521.100d.dwg