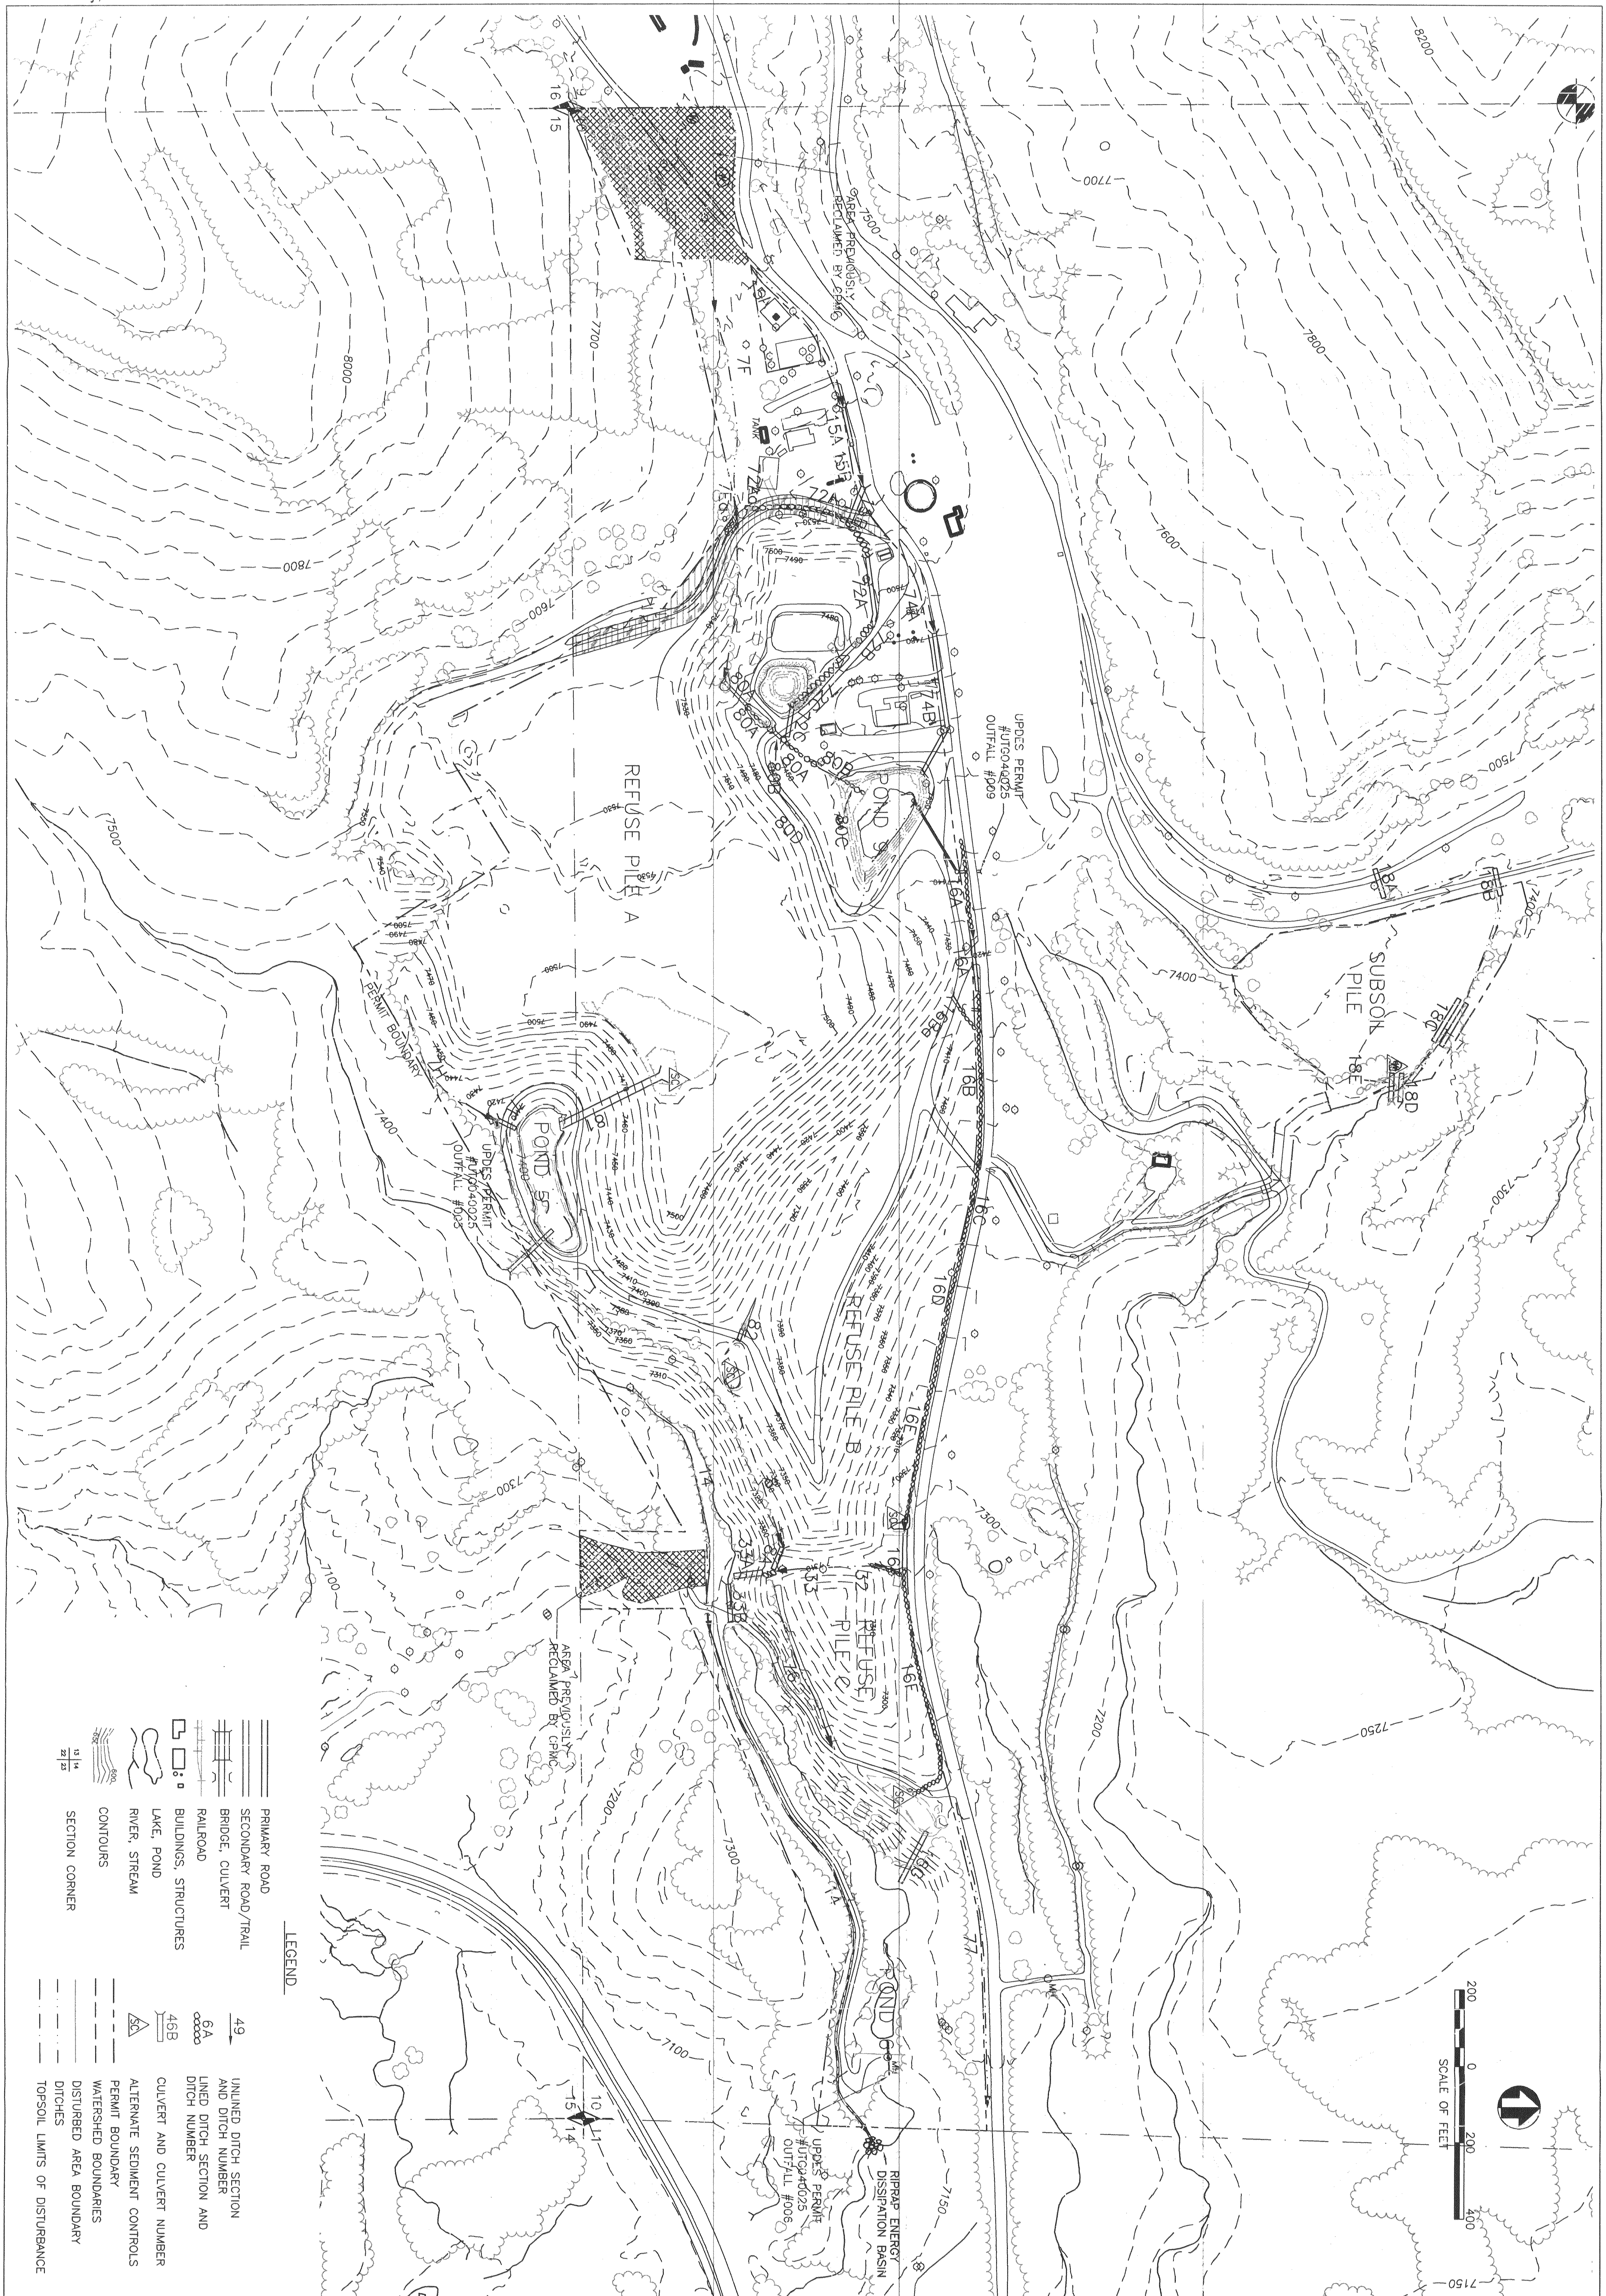

TWIN PEAKS
Engineering & Land Surveying
1880 NORTH 800 EAST LEHI, UTAH 84043
(801) 450-3511, (801) 439-0700 FAX

DWG DATE:
PLOT DATE:
SHEET

731.720a

SCA / STAR POINT WASTE FUEL REFUSE PILE SURFACE WATER DRAINAGES AND DIVERSIONS

LICENSED PROFESSIONAL ENGINEER No. 187737 S. SCOTT CARLSON 2/2010 STATE OF UTAH

File in:
❑ Confidential
❑ Shelf
☒ Expandable
Refer to Record No 0004 Date 02182010
In C/0070042 2010 Incoming
For additional information Conf.