C:_Business Files_Twin Peaks Eng\Sunnyside-Starpoint\Starpoint\C-731.720b.dwg

Thursday, 23 September 2010 - 3:01pm

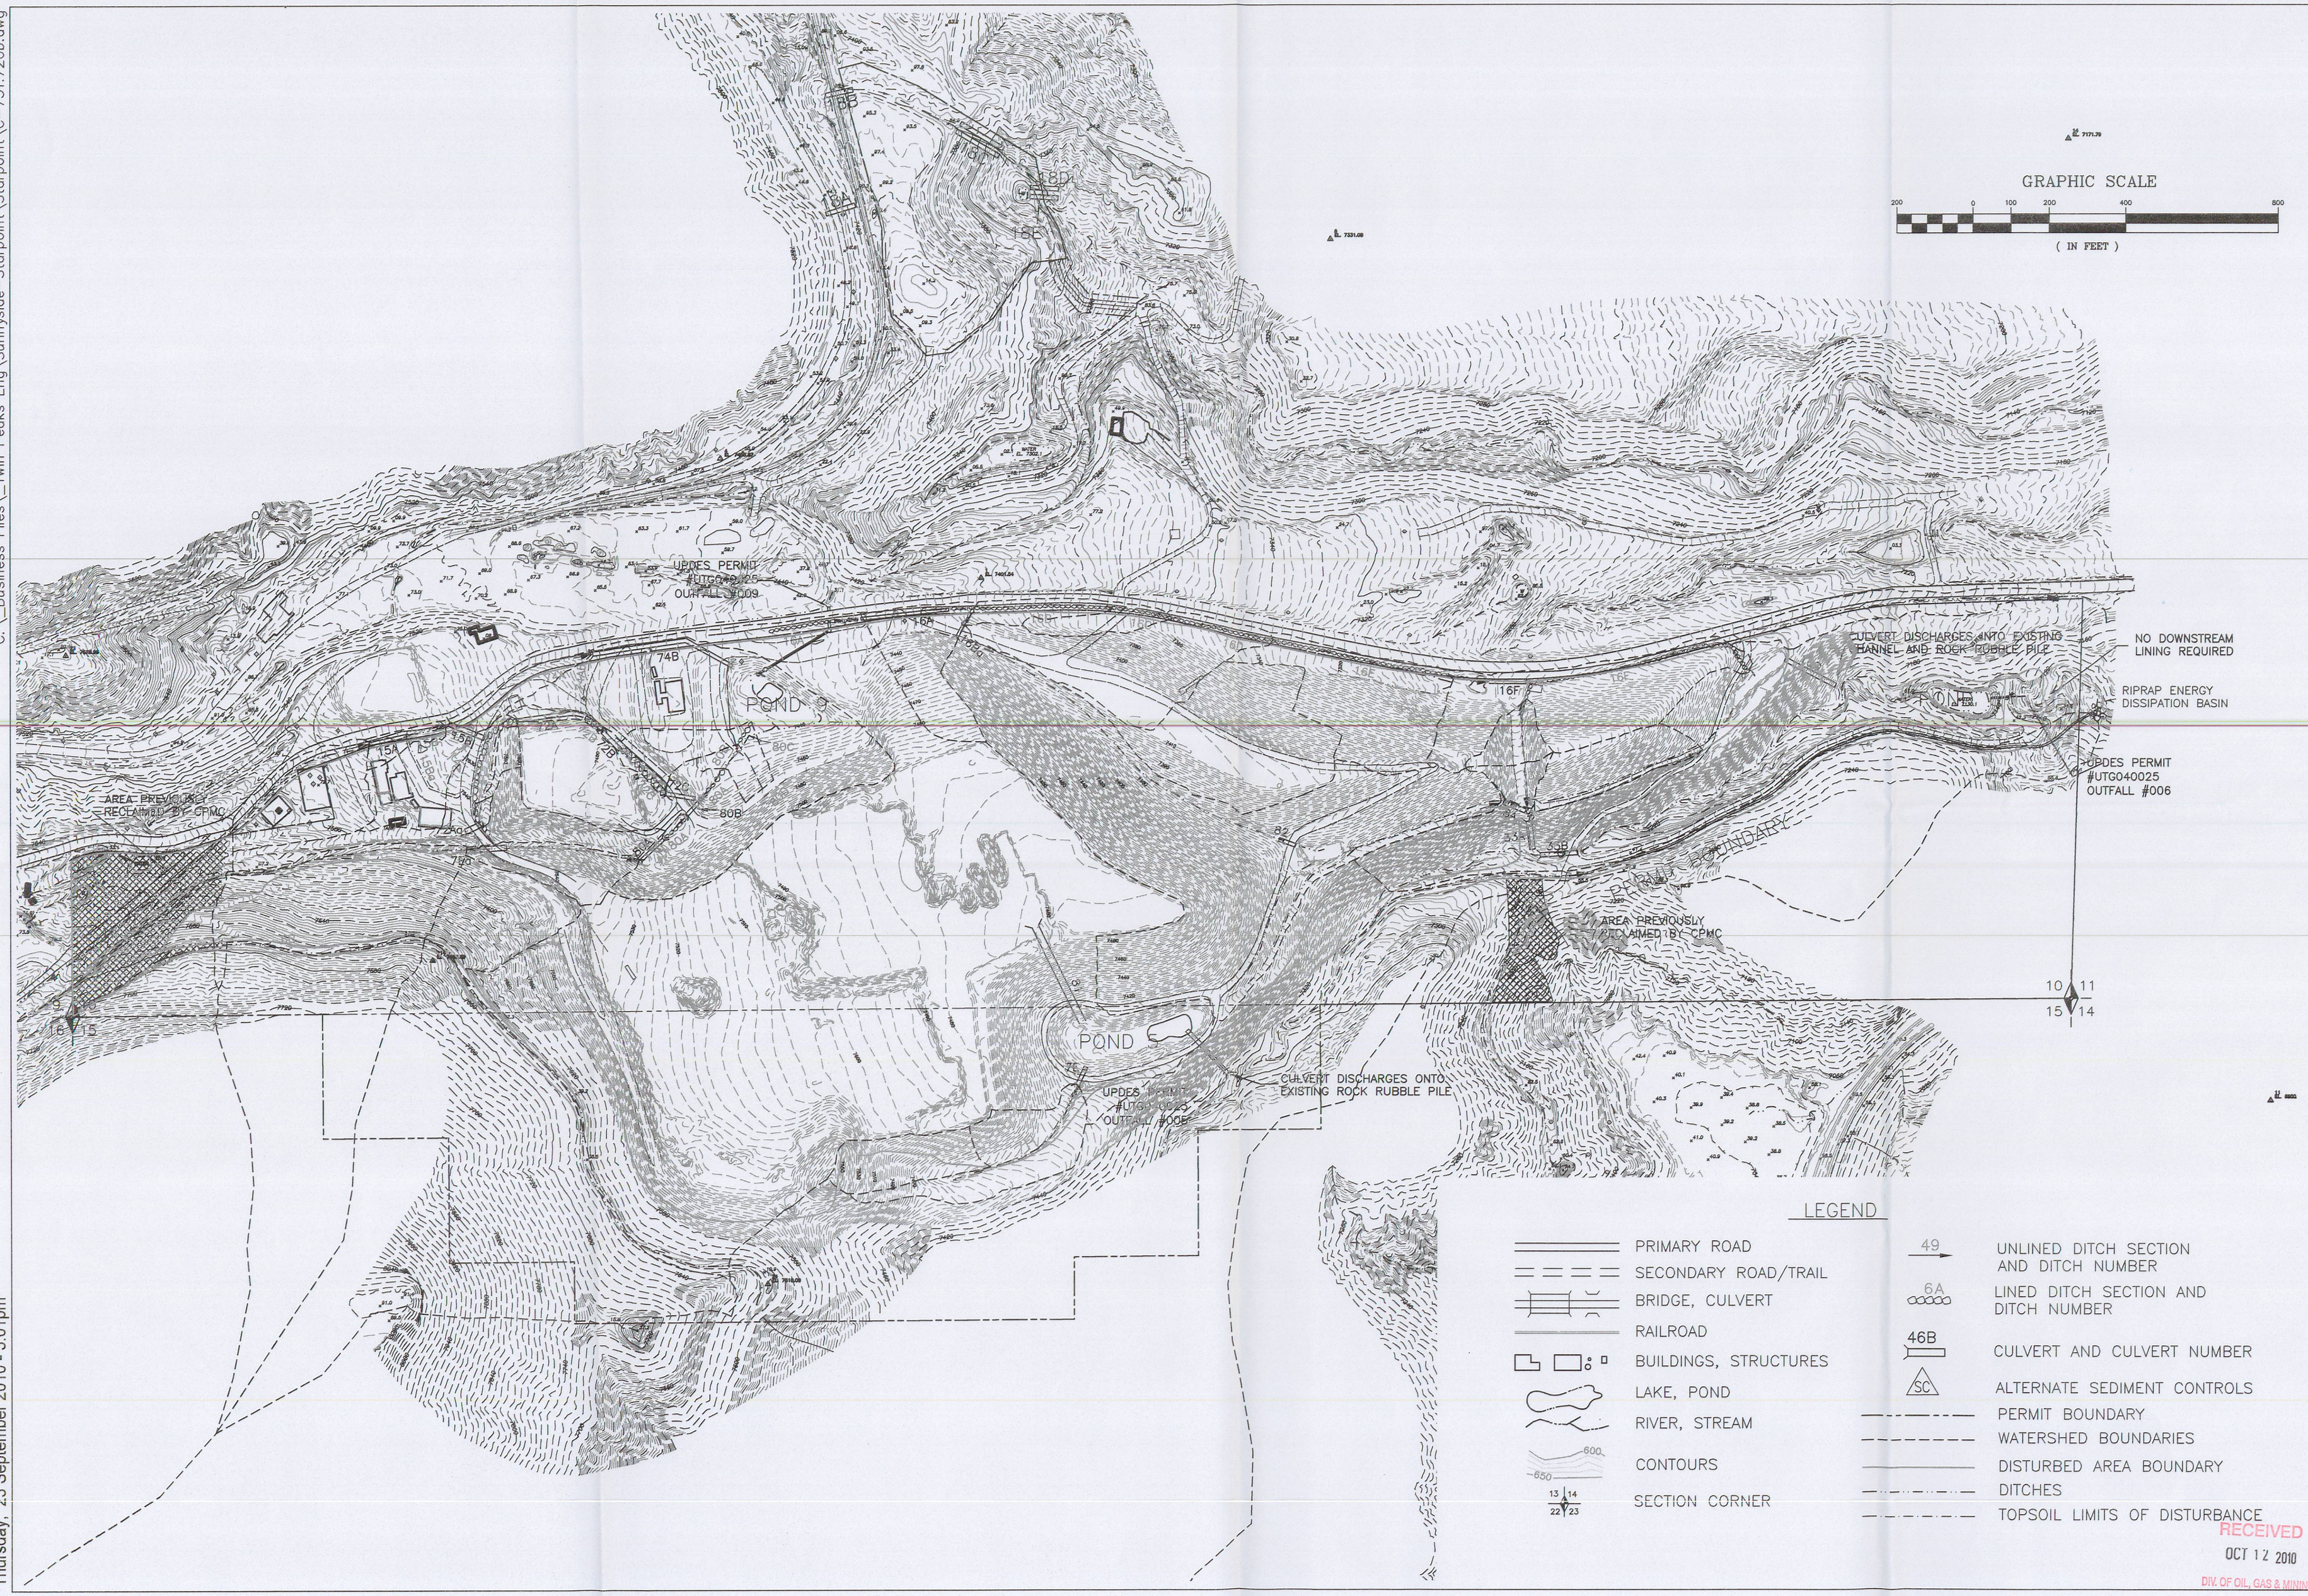

LEGEND

- PRIMARY ROAD
- SECONDARY ROAD/TRAIL
- BRIDGE, CULVERT
- RAILROAD
- BUILDINGS, STRUCTURES
- LAKE, POND
- RIVER, STREAM
- CONTOURS (600, 650)
- SECTION CORNER (13 14 / 22 23)
- 49 — UNLINED DITCH SECTION AND DITCH NUMBER
- 6A — LINED DITCH SECTION AND DITCH NUMBER
- 46B — CULVERT AND CULVERT NUMBER
- SC — ALTERNATE SEDIMENT CONTROLS
- PERMIT BOUNDARY
- WATERSHED BOUNDARIES
- DISTURBED AREA BOUNDARY
- DITCHES
- TOPSOIL LIMITS OF DISTURBANCE

RECEIVED
OCT 12 2010
DIV. OF OIL, GAS & MINING

LICENSED PROFESSIONAL ENGINEER
No. 187727
S. SCOTT CARLSON
STATE OF UTAH

SCA / STAR POINT WASTE FUEL REFUSE PILE SURFACE WATER CULVERTS

TWIN PEAKS
Engineering & Land Surveying
2264 NORTH 1450 EAST LEHI, UTAH 84043
(801) 450-3511, (801) 439-0700 FAX

DWG DATE:

PLOT DATE:

SHEET

731.720b