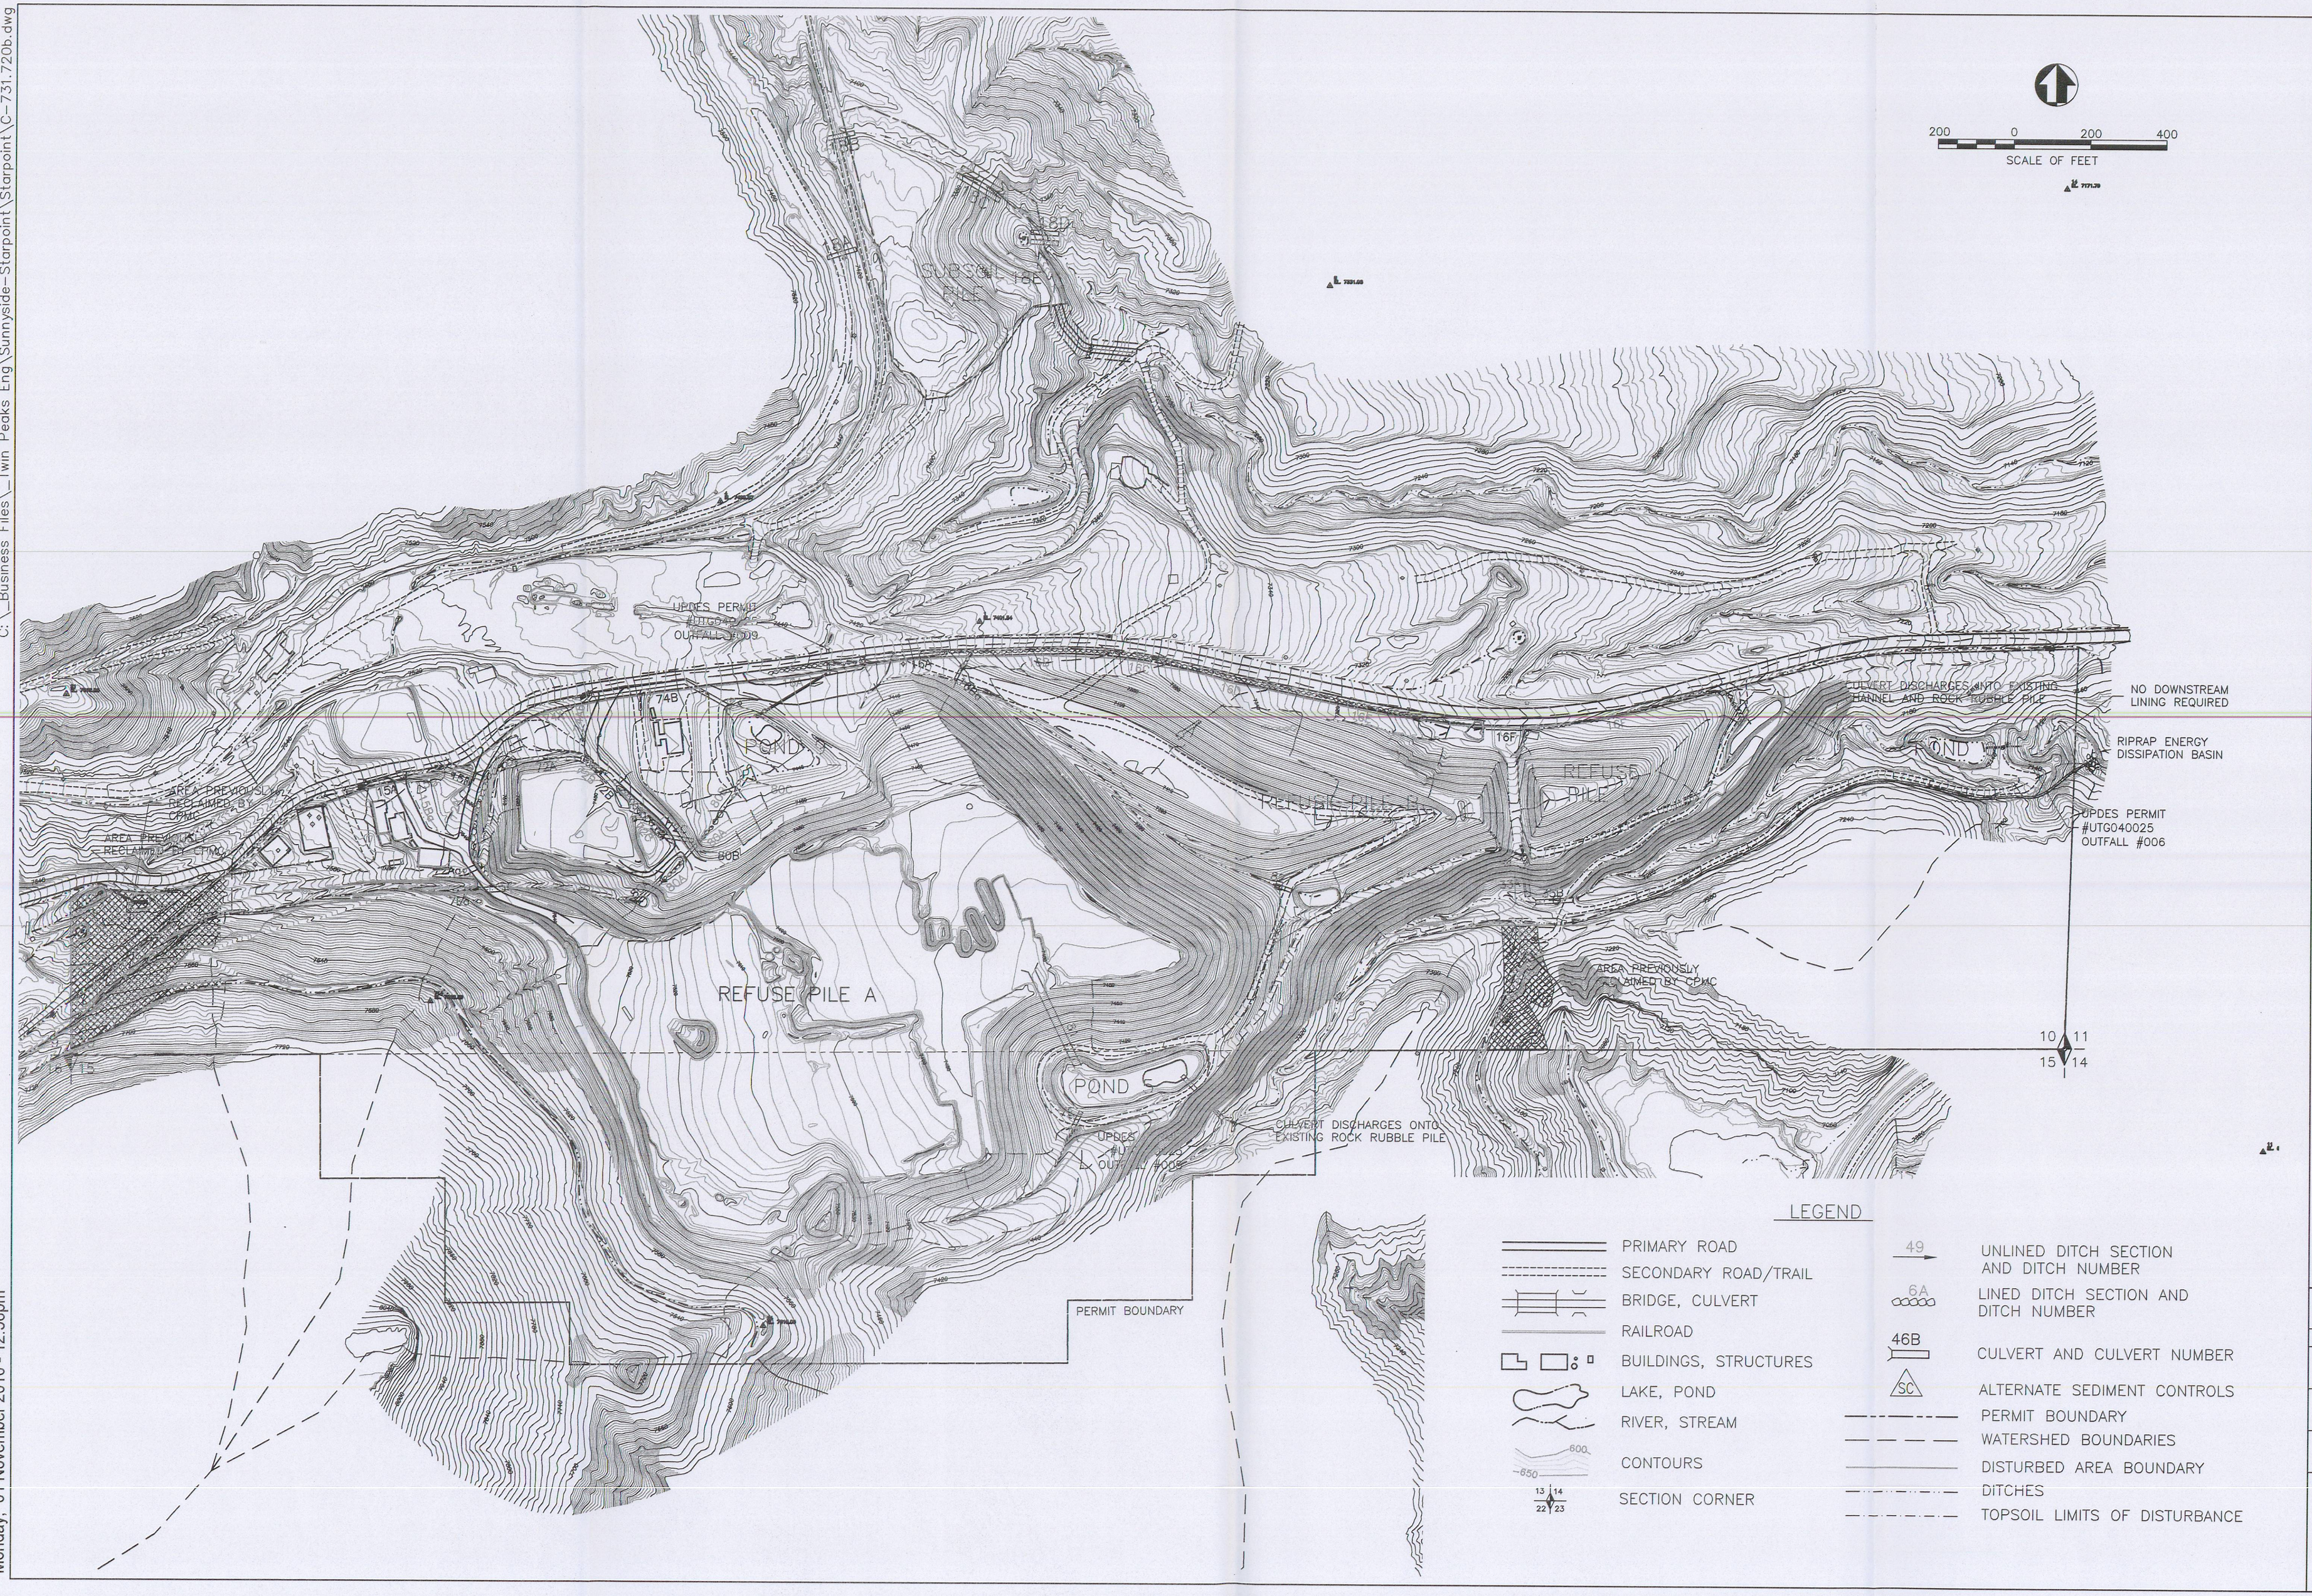

C:_Business Files_Twin Peaks Eng\Sunnyside-Starpoint\Starpoint\C-731.720b.dwg

Monday, 01 November 2010 - 12:58pm

LICENSED PROFESSIONAL ENGINEER No. 187727 S. SCOTT CARLSON STATE OF UTAH

SCA / STAR POINT WASTE FUEL REFUSE PILE SURFACE WATER CULVERTS

TWIN PEAKS
Engineering & Land Surveying
2264 NORTH 1450 EAST LEHI, UTAH 84043
(801) 450-3511, (801) 439-0700 FAX

DWG DATE:

PLOT DATE:

SHEET

731.720b