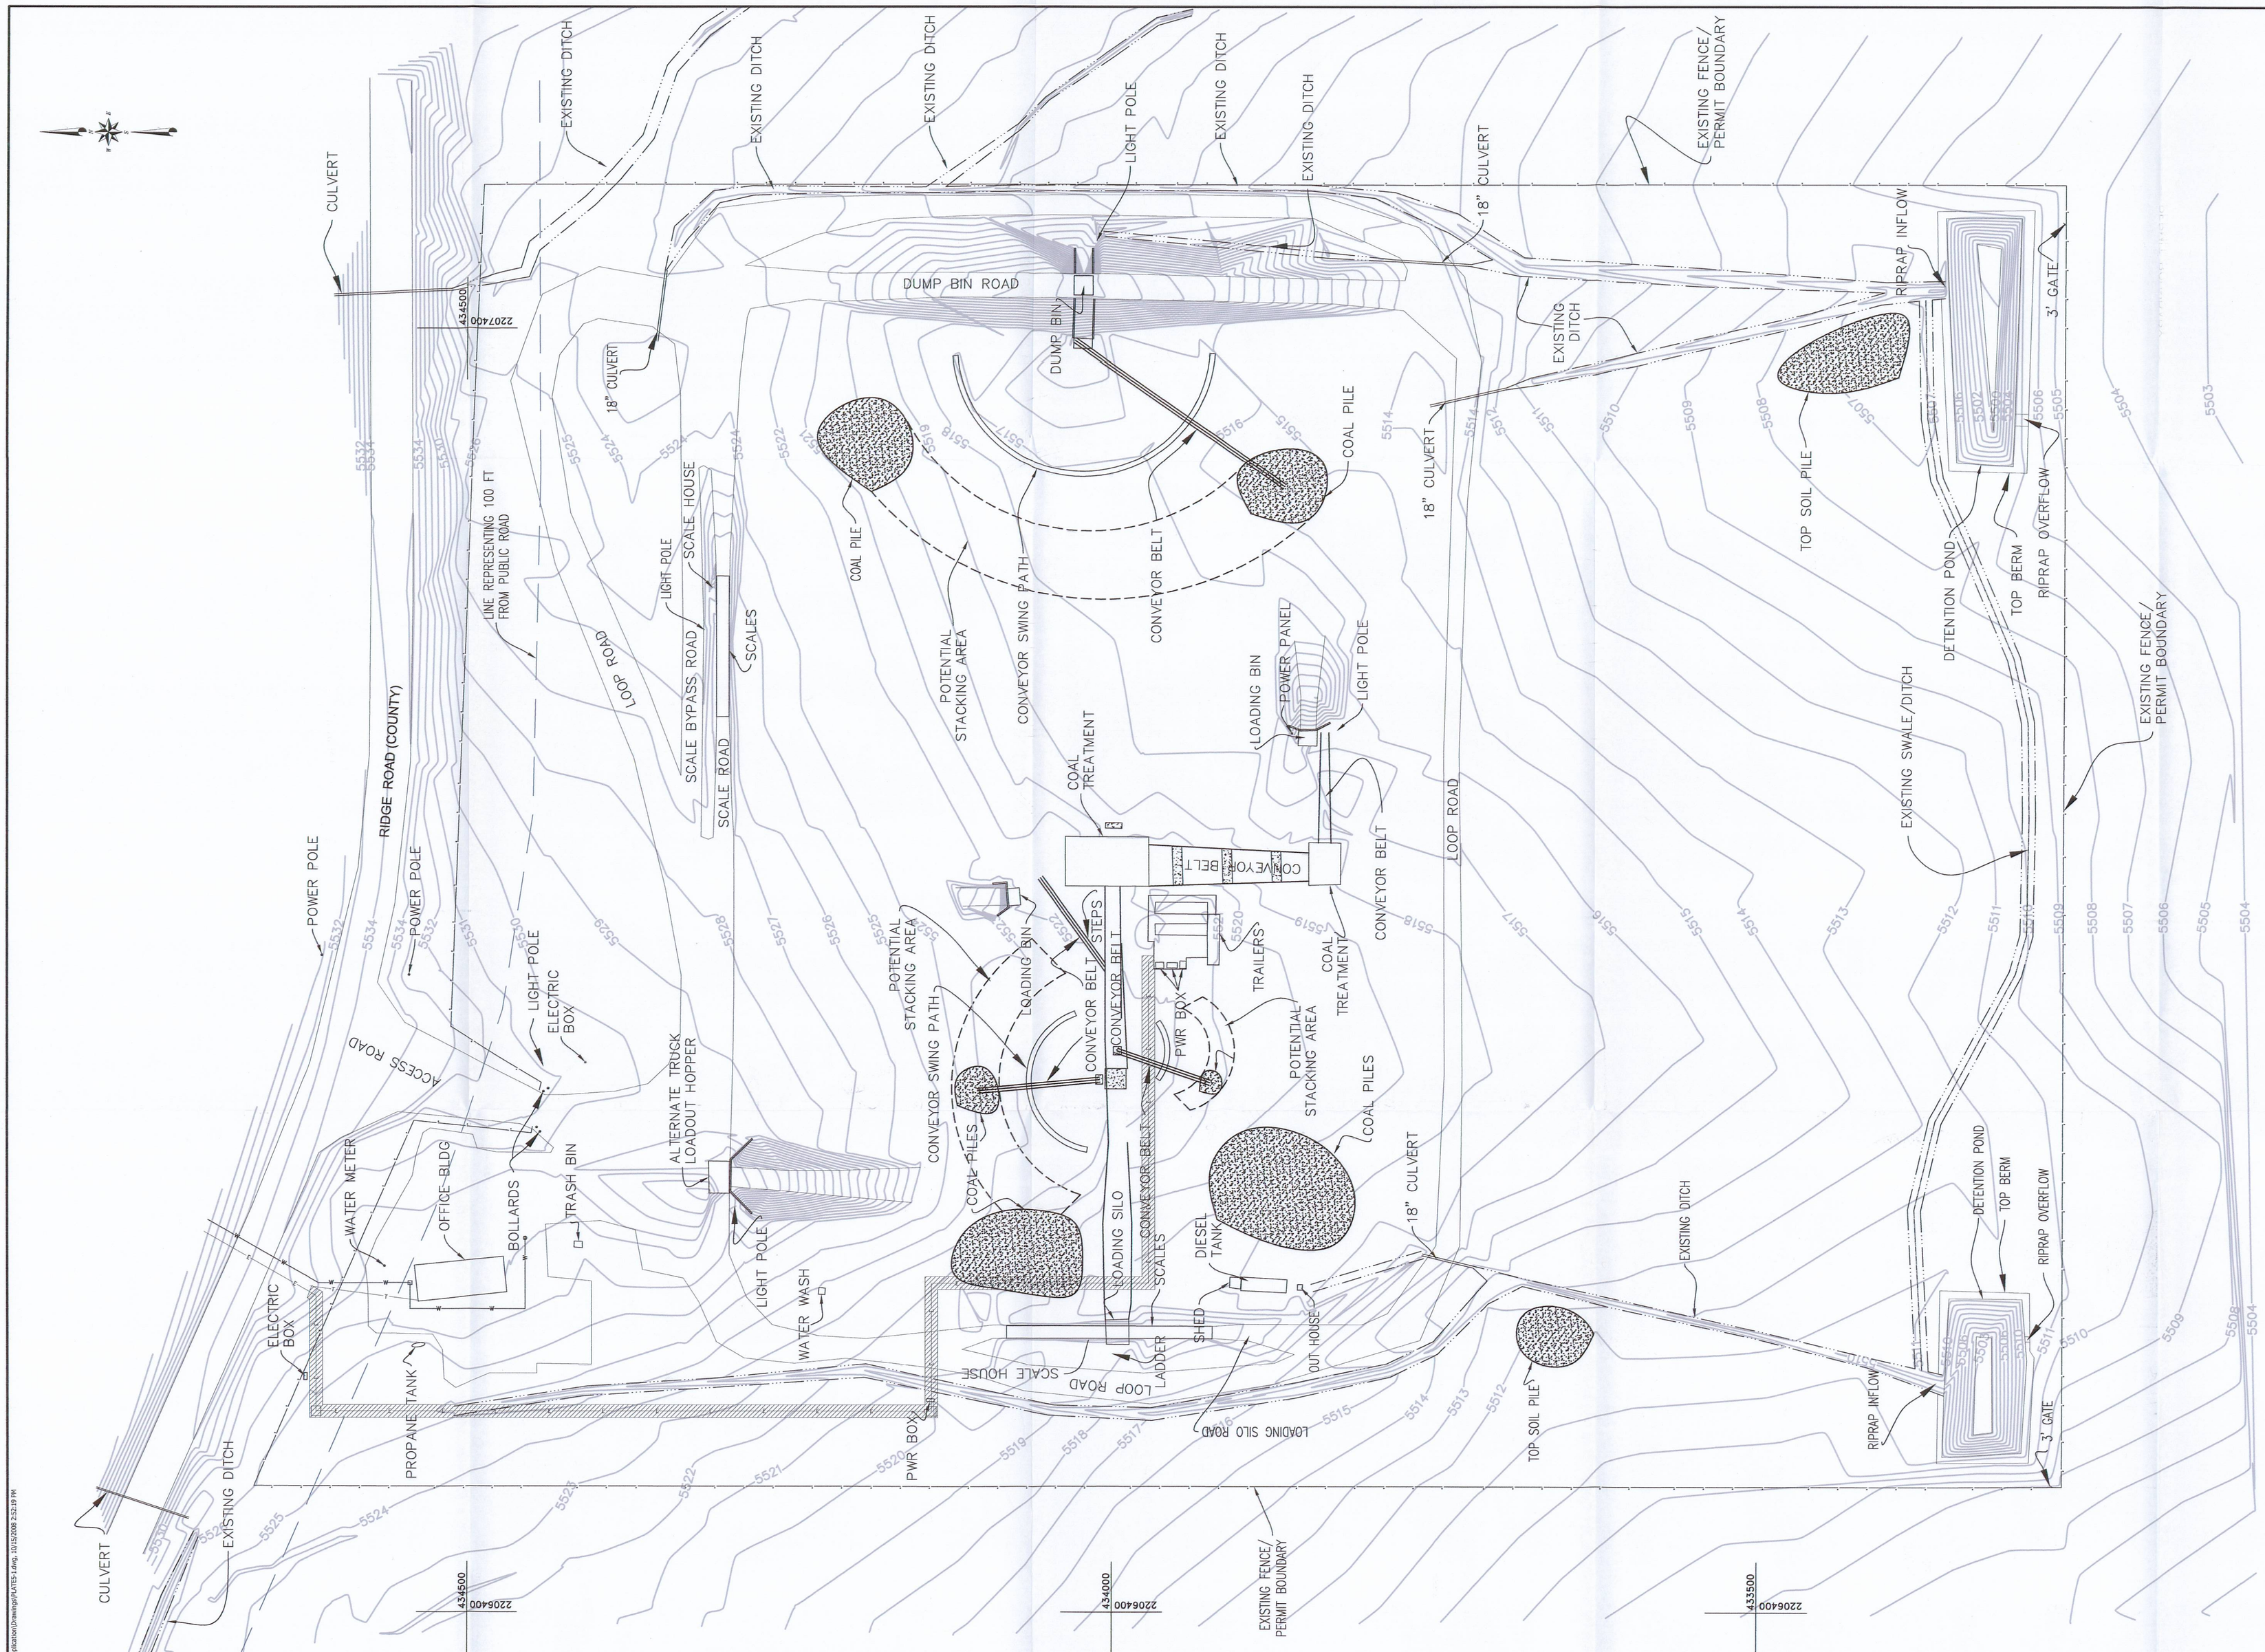


LEGEND

| | |
|---|---|
| —W—W—W— | MUNINCIPAL WATER SUPPLY LINE |
| —T—T—T— | TELEPHONE LINE |
| E E E | ELECTRIC POWER LINE WITH UTILITY RIGHT OF WAY |

NOTES:

1. THE SIZE AND LOCATION OF COAL STOCKPILES SHOWN ON THIS MAP ARE CORRECT AS OF THE SEPTEMBER 2008 SURVEY. HOWEVER, THESE STOCKPILES ARE DYNAMIC AND MAY CHANGE IN SIZE WITH TIME. NONETHELESS, PILE LOCATIONS WILL REMAIN GENERALLY AS INDICATED.
2. THE ENTIRE FENCED/PERMIT AREA WAS DEVELOPED PRIOR TO INITIAL PERMIT APPLICATION SUBMITTAL ON JANUARY 15, 2008
3. TYPICAL QUANTITY OF COAL ON SITE = 1500 TONS. QUANTITY MAY VARY SIGNIFICANTLY, DEPENDING ON CONTRACT REQUIREMENTS.

RECEIVED
OCT 1 5 2008
DIV. OF OIL, GAS & MINING

REGISTERED PROFESSIONAL ENGINEER
No. 168246
RICHARD B. WHITE
15 oct 2008
STATE OF UTAH

EarthFax Engineering, Inc.
Engineers/Scientists

0' 60'
SCALE: 1"=60'

BASE MAP: SURVEY PERFORMED BY H&H ENGINEERING AND SURVEYING, SEPTEMBER 8, 2008. COORDINATES SHOWN ARE STATE PLANE NAD 27.

| REVISION'S | DATE | BY | DATE | BY |
|---|---|---|---|---|
| | | | | |

| | | |
|---|---|---|
| DRAWN BY: KHB | CHECKED BY: RBW | DATE: 01/2008 |
| APPROVED BY: RBW | DWG DATA: UC1091\02\PERMIT APPLICATION\DWG\MINEANDMILLS\PLATE5-1.DWG | |

COVOL ENGINEERED FUELS
1865 WEST RIDGE ROAD
WELLINGTON, UTAH 841654

PLATE 5-1
GENERAL SITE MAP
WELLINGTON DRY COAL CLEANING FACILITY

© UC1091.001 - Permit Application\Plates\PLATE5-1.dwg, 10/15/2008 2:32:15 PM KHB