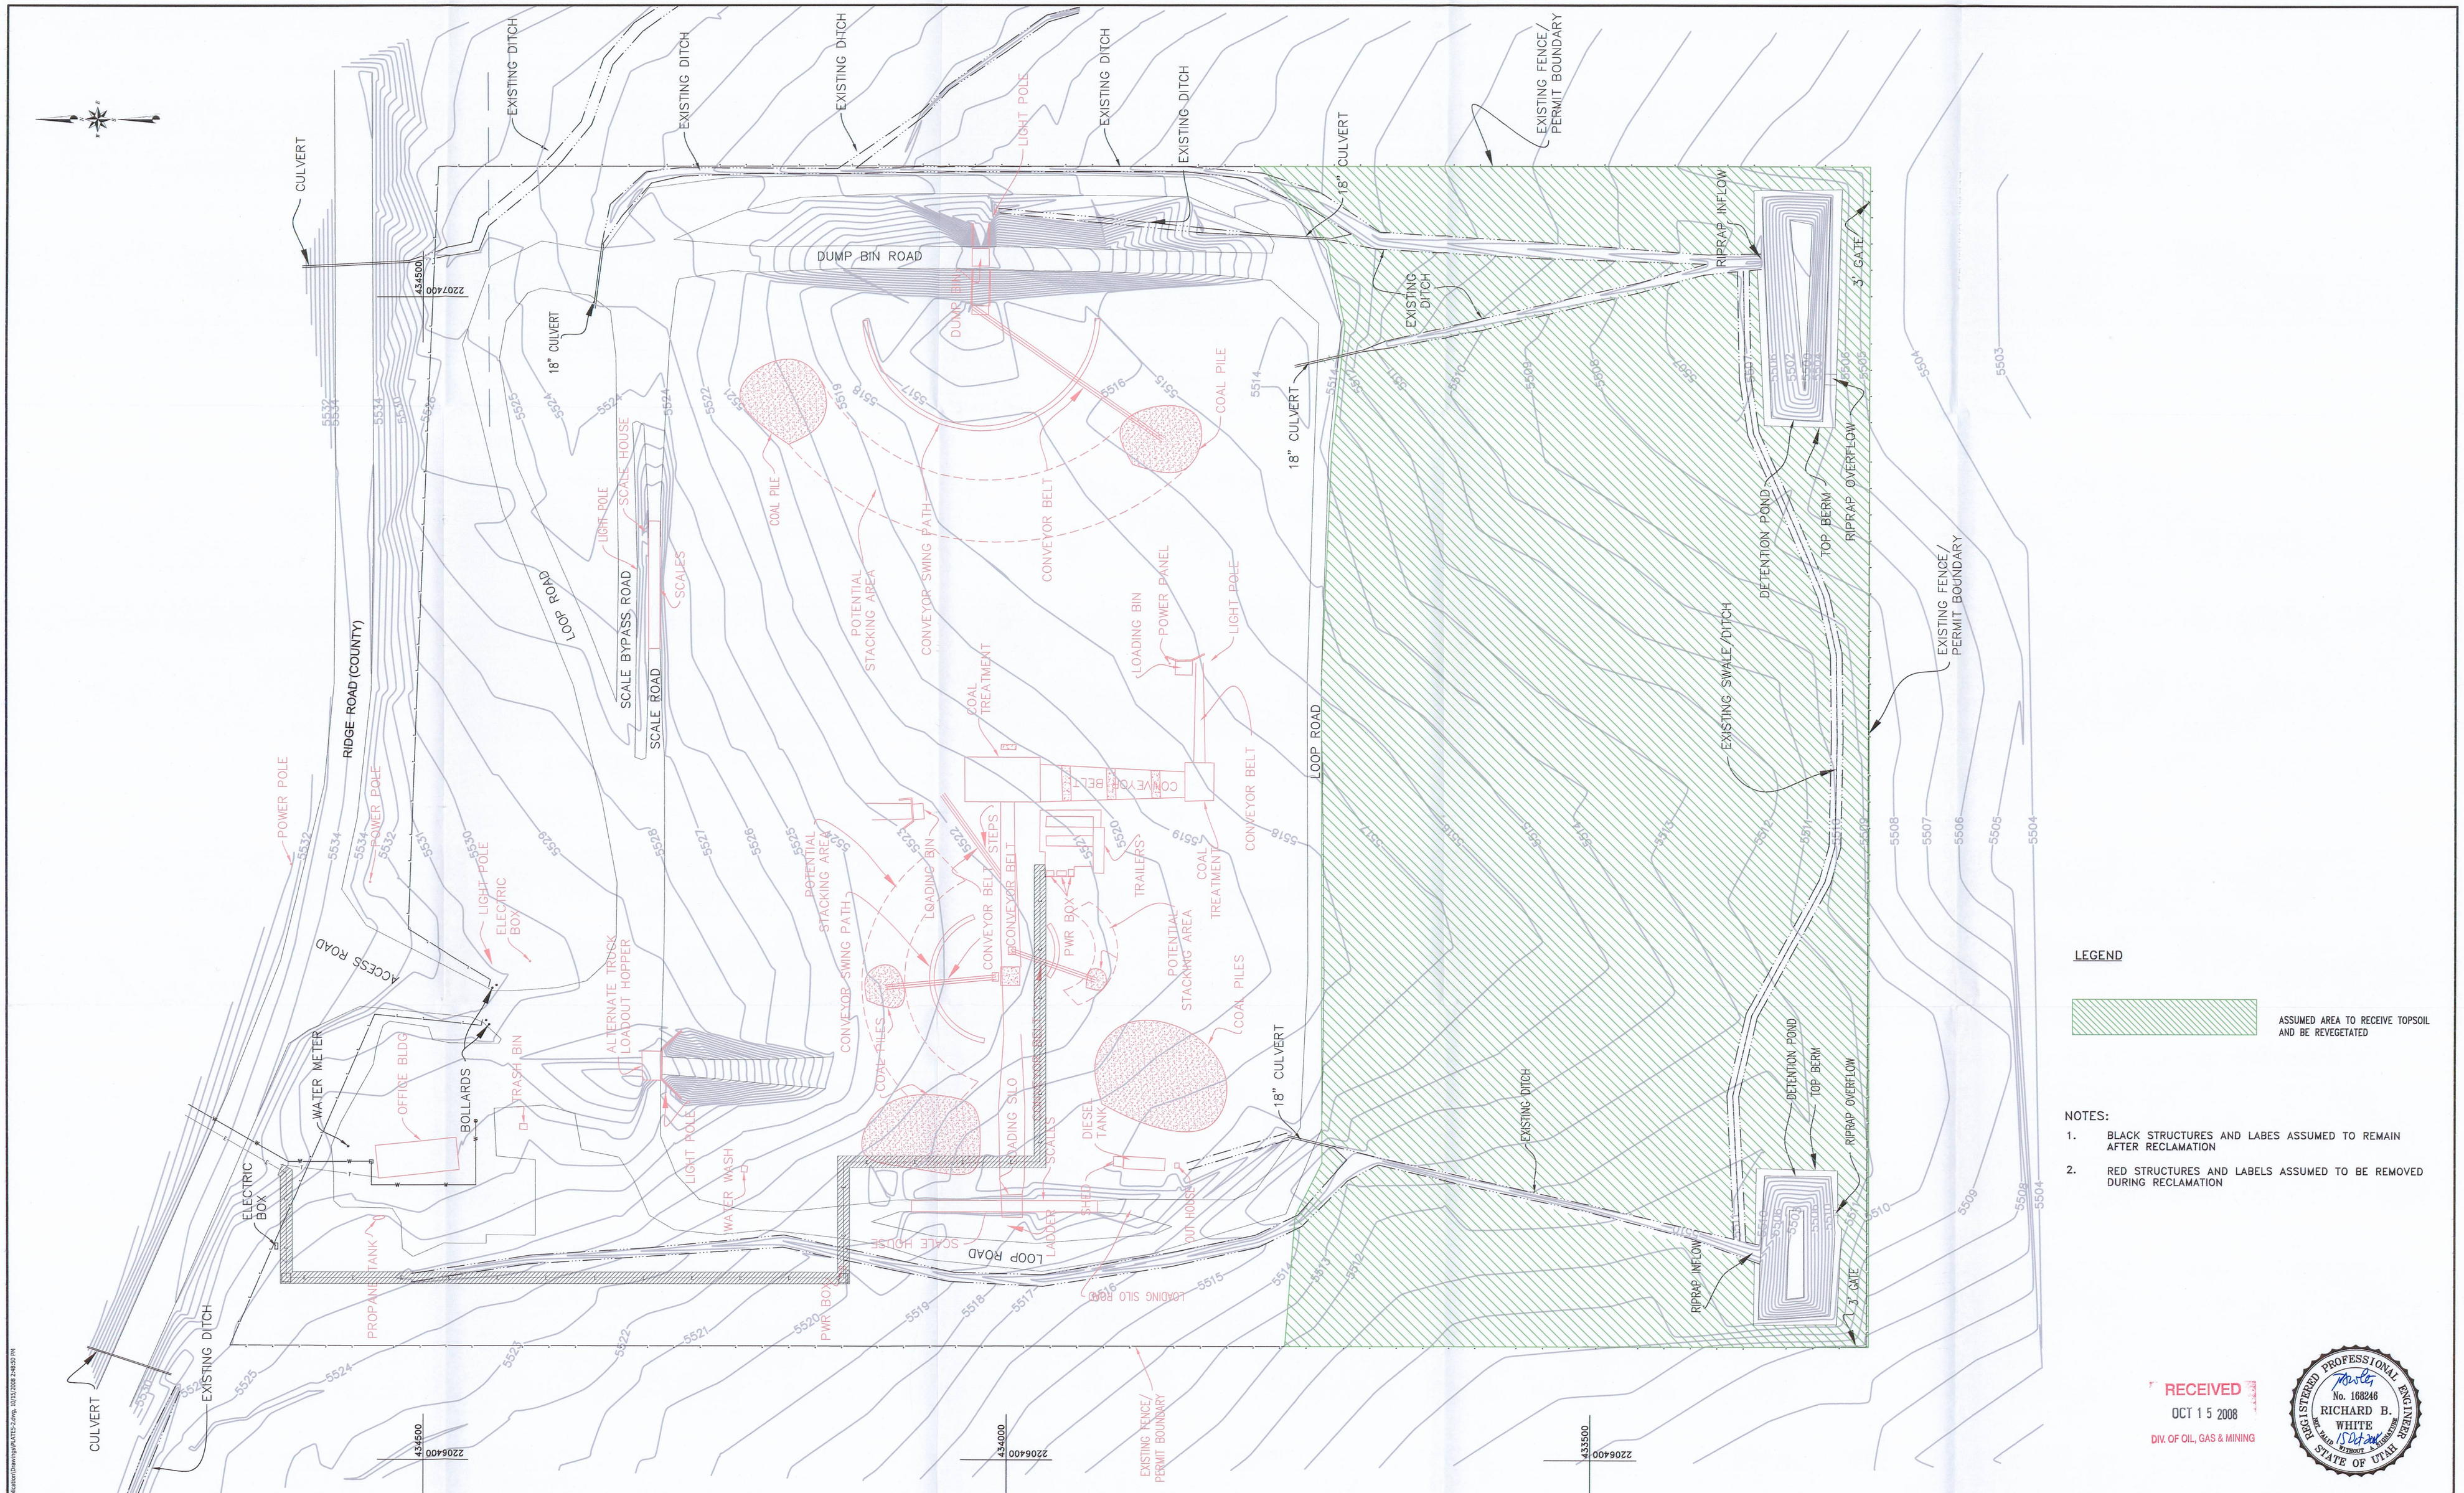

LEGEND

ASSUMED AREA TO RECEIVE TOPSOIL AND BE REVEGETATED

NOTES:

1. BLACK STRUCTURES AND LABES ASSUMED TO REMAIN AFTER RECLAMATION
2. RED STRUCTURES AND LABELS ASSUMED TO BE REMOVED DURING RECLAMATION

RECEIVED
OCT 15 2008
DIV. OF OIL, GAS & MINING

REGISTERED PROFESSIONAL ENGINEER
No. 168246
RICHARD B. WHITE
STATE OF UTAH

EarthFax Engineering, Inc.
Engineers/Scientists

0' 60'
SCALE: 1"=60'

BASE MAP: SURVEY PERFORMED BY H&H ENGINEERING AND SURVEYING, SEPTEMBER 8, 2008

REVISION'S	DATE	BY	DATE	BY

DRAWN BY: KHB
CHECKED BY: RBW
DATE: 01/2008
APPROVED BY: RBW

COVOL ENGINEERED FUELS
1865 WEST RIDGE ROAD
WELLINGTON, UTAH 841654

PLATE 5-2
RECLAMATION MAP
WELLINGTON DRY COAL CLEANING FACILITY