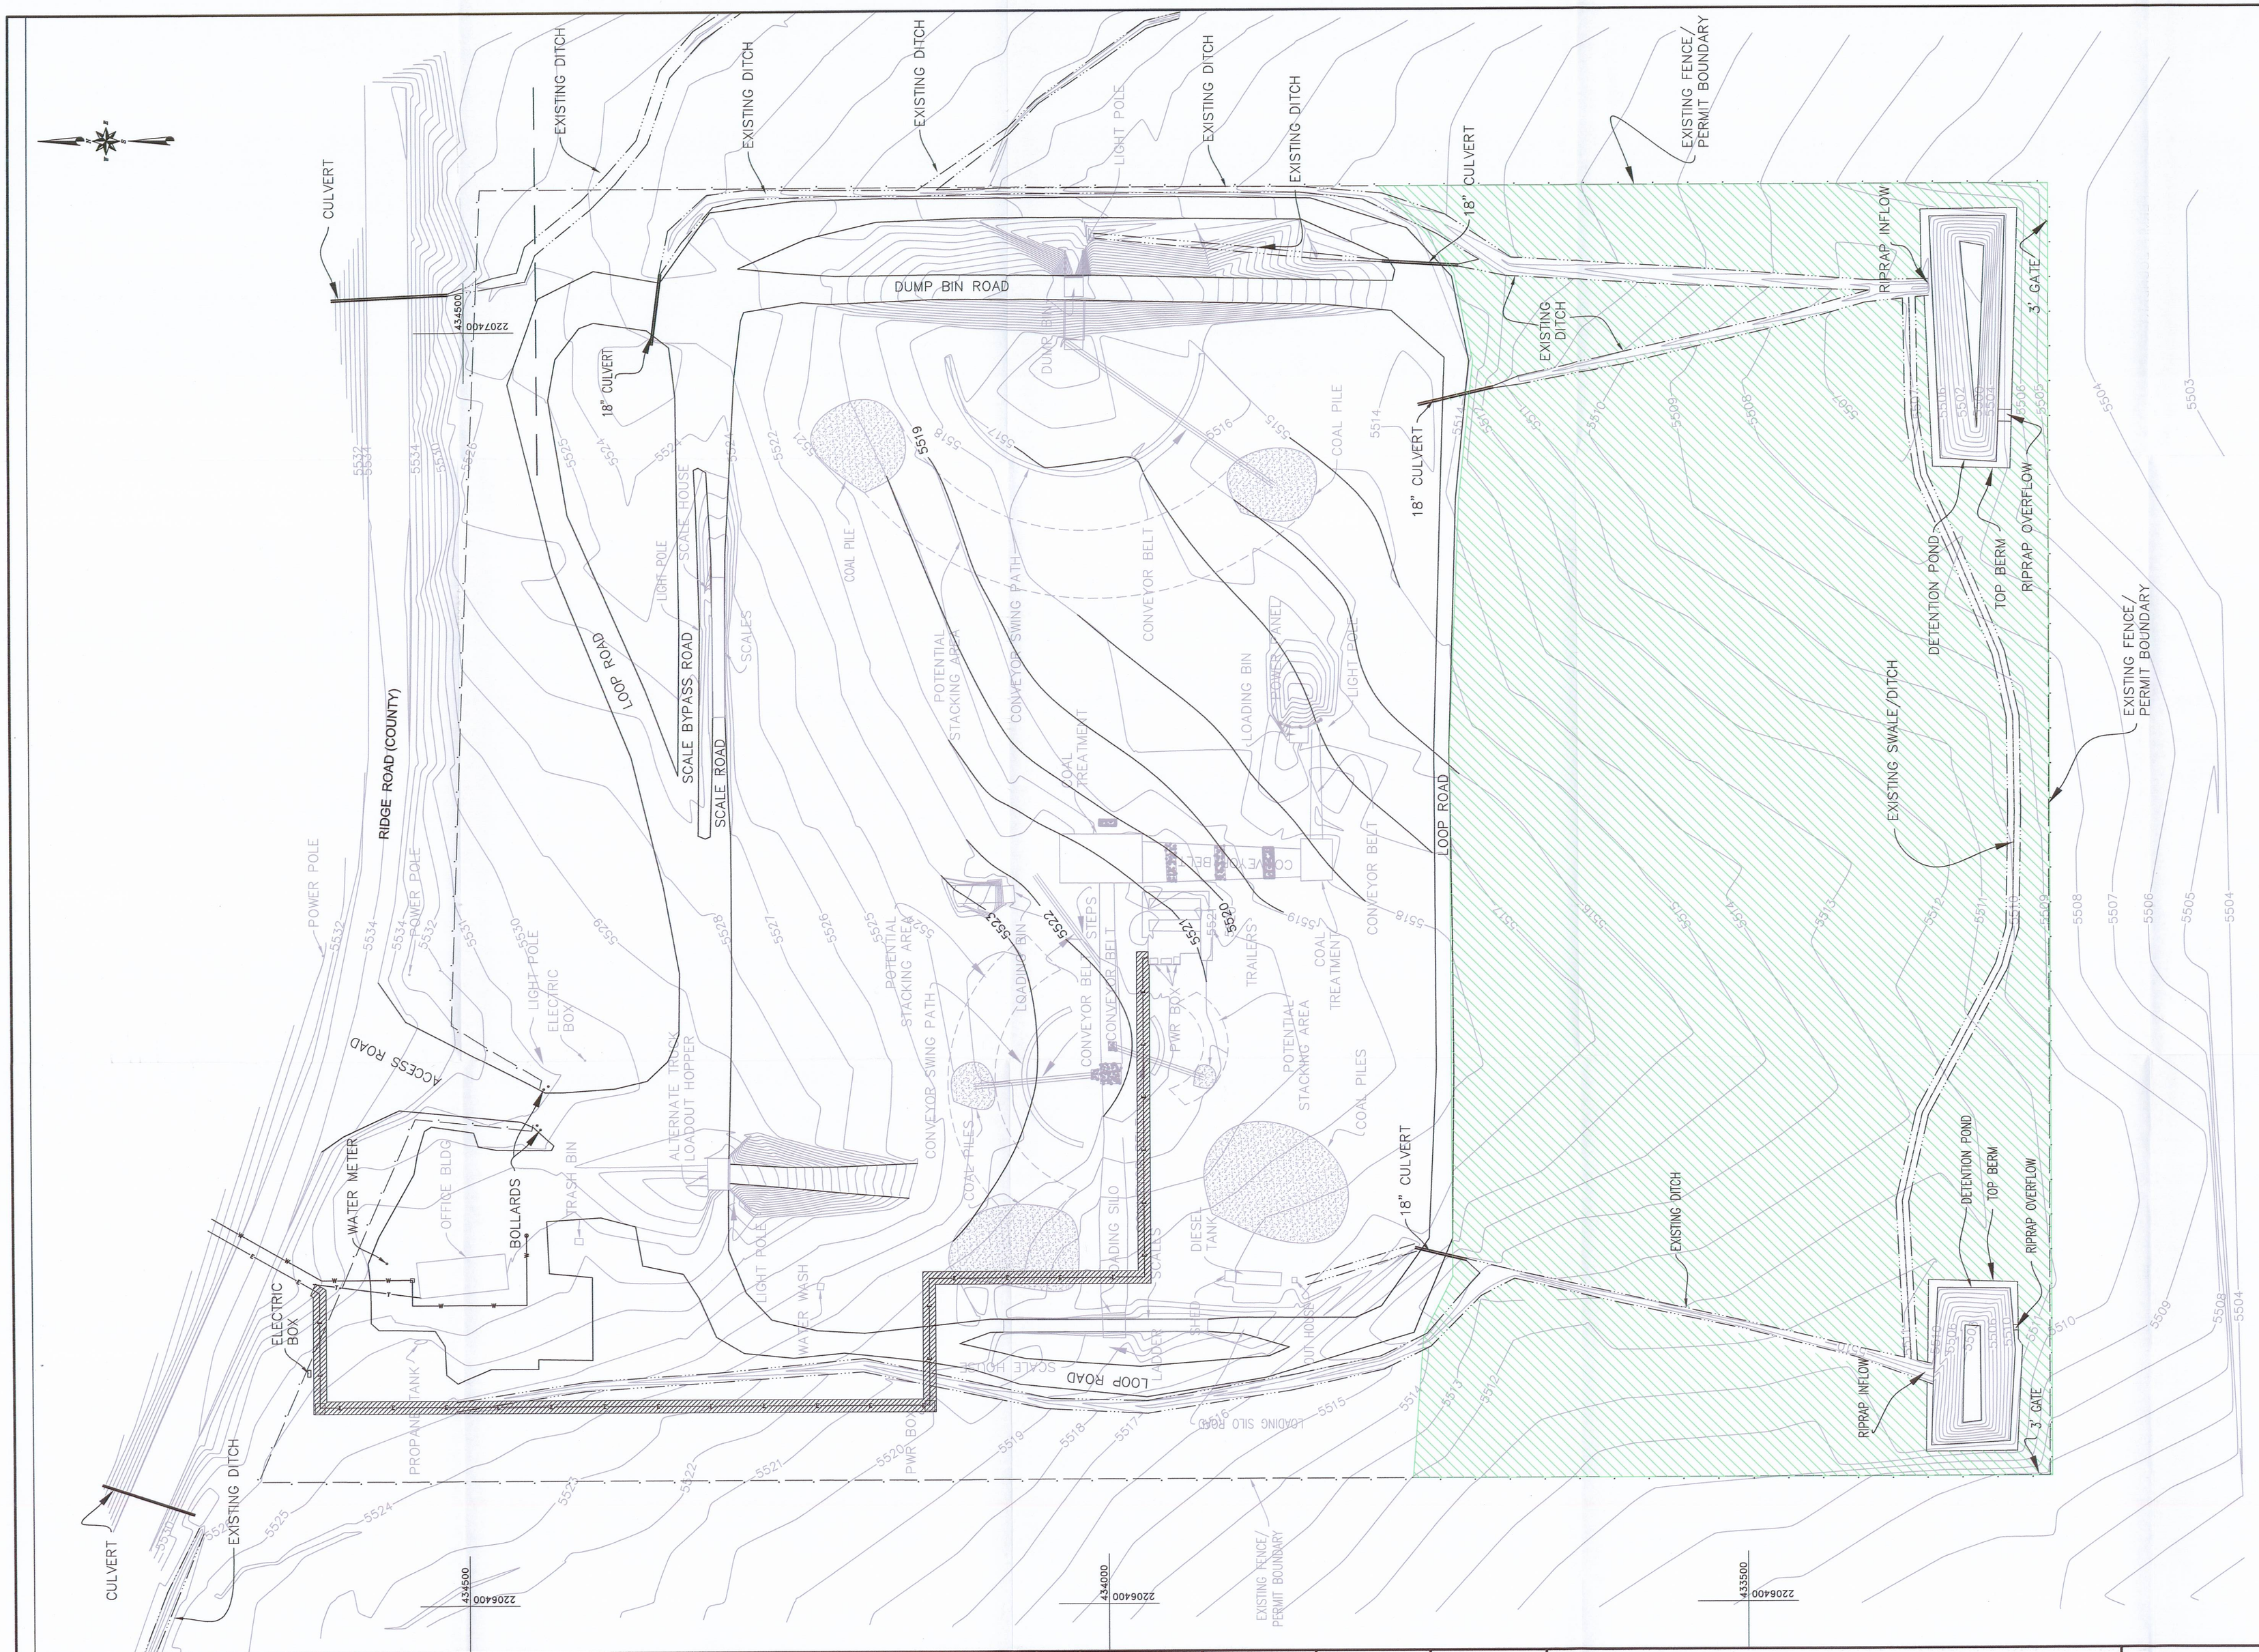

LEGEND

ASSUMED AREA TO RECEIVE TOPSOIL AND BE REVEGETATED

NOTES:

1. BLACK STRUCTURES AND LABELS ASSUMED TO REMAIN AFTER RECLAMATION
2. SHADED STRUCTURES AND LABELS ASSUMED TO BE REMOVED DURING RECLAMATION

REGISTERED PROFESSIONAL ENGINEER
No. 168246
RICHARD B. WHITE
STATE OF UTAH
30 Oct 2008

File in:
☐ Confidential
☐ Shelf
☒ Expandable
Refer to Record No. 0019 Date 10/30/2008
In C/0/Teague Mine Incoming
For additional information

RECEIVED
OCT 30 2008
DIV. OF OIL, GAS & MINING

EarthFax Engineering, Inc.
Engineers/Scientists
EarthFax

0' 60'
SCALE: 1"=60'

BASE MAP: SURVEY PERFORMED BY H&H ENGINEERING AND SURVEYING, SEPTEMBER 8, 2008. COORDINATES SHOWN ARE STATE PLANE NAD 27.

REVISION'S	DATE	BY	DATE	BY

DRAWN BY: KHB | CHECKED BY: RBW | DATE: 01/2008
APPROVED BY: RBW

COVOL ENGINEERED FUELS
1865 WEST RIDGE ROAD
WELLINGTON, UTAH 841654

PLATE 5-2
RECLAMATION MAP
WELLINGTON DRY COAL CLEANING FACILITY