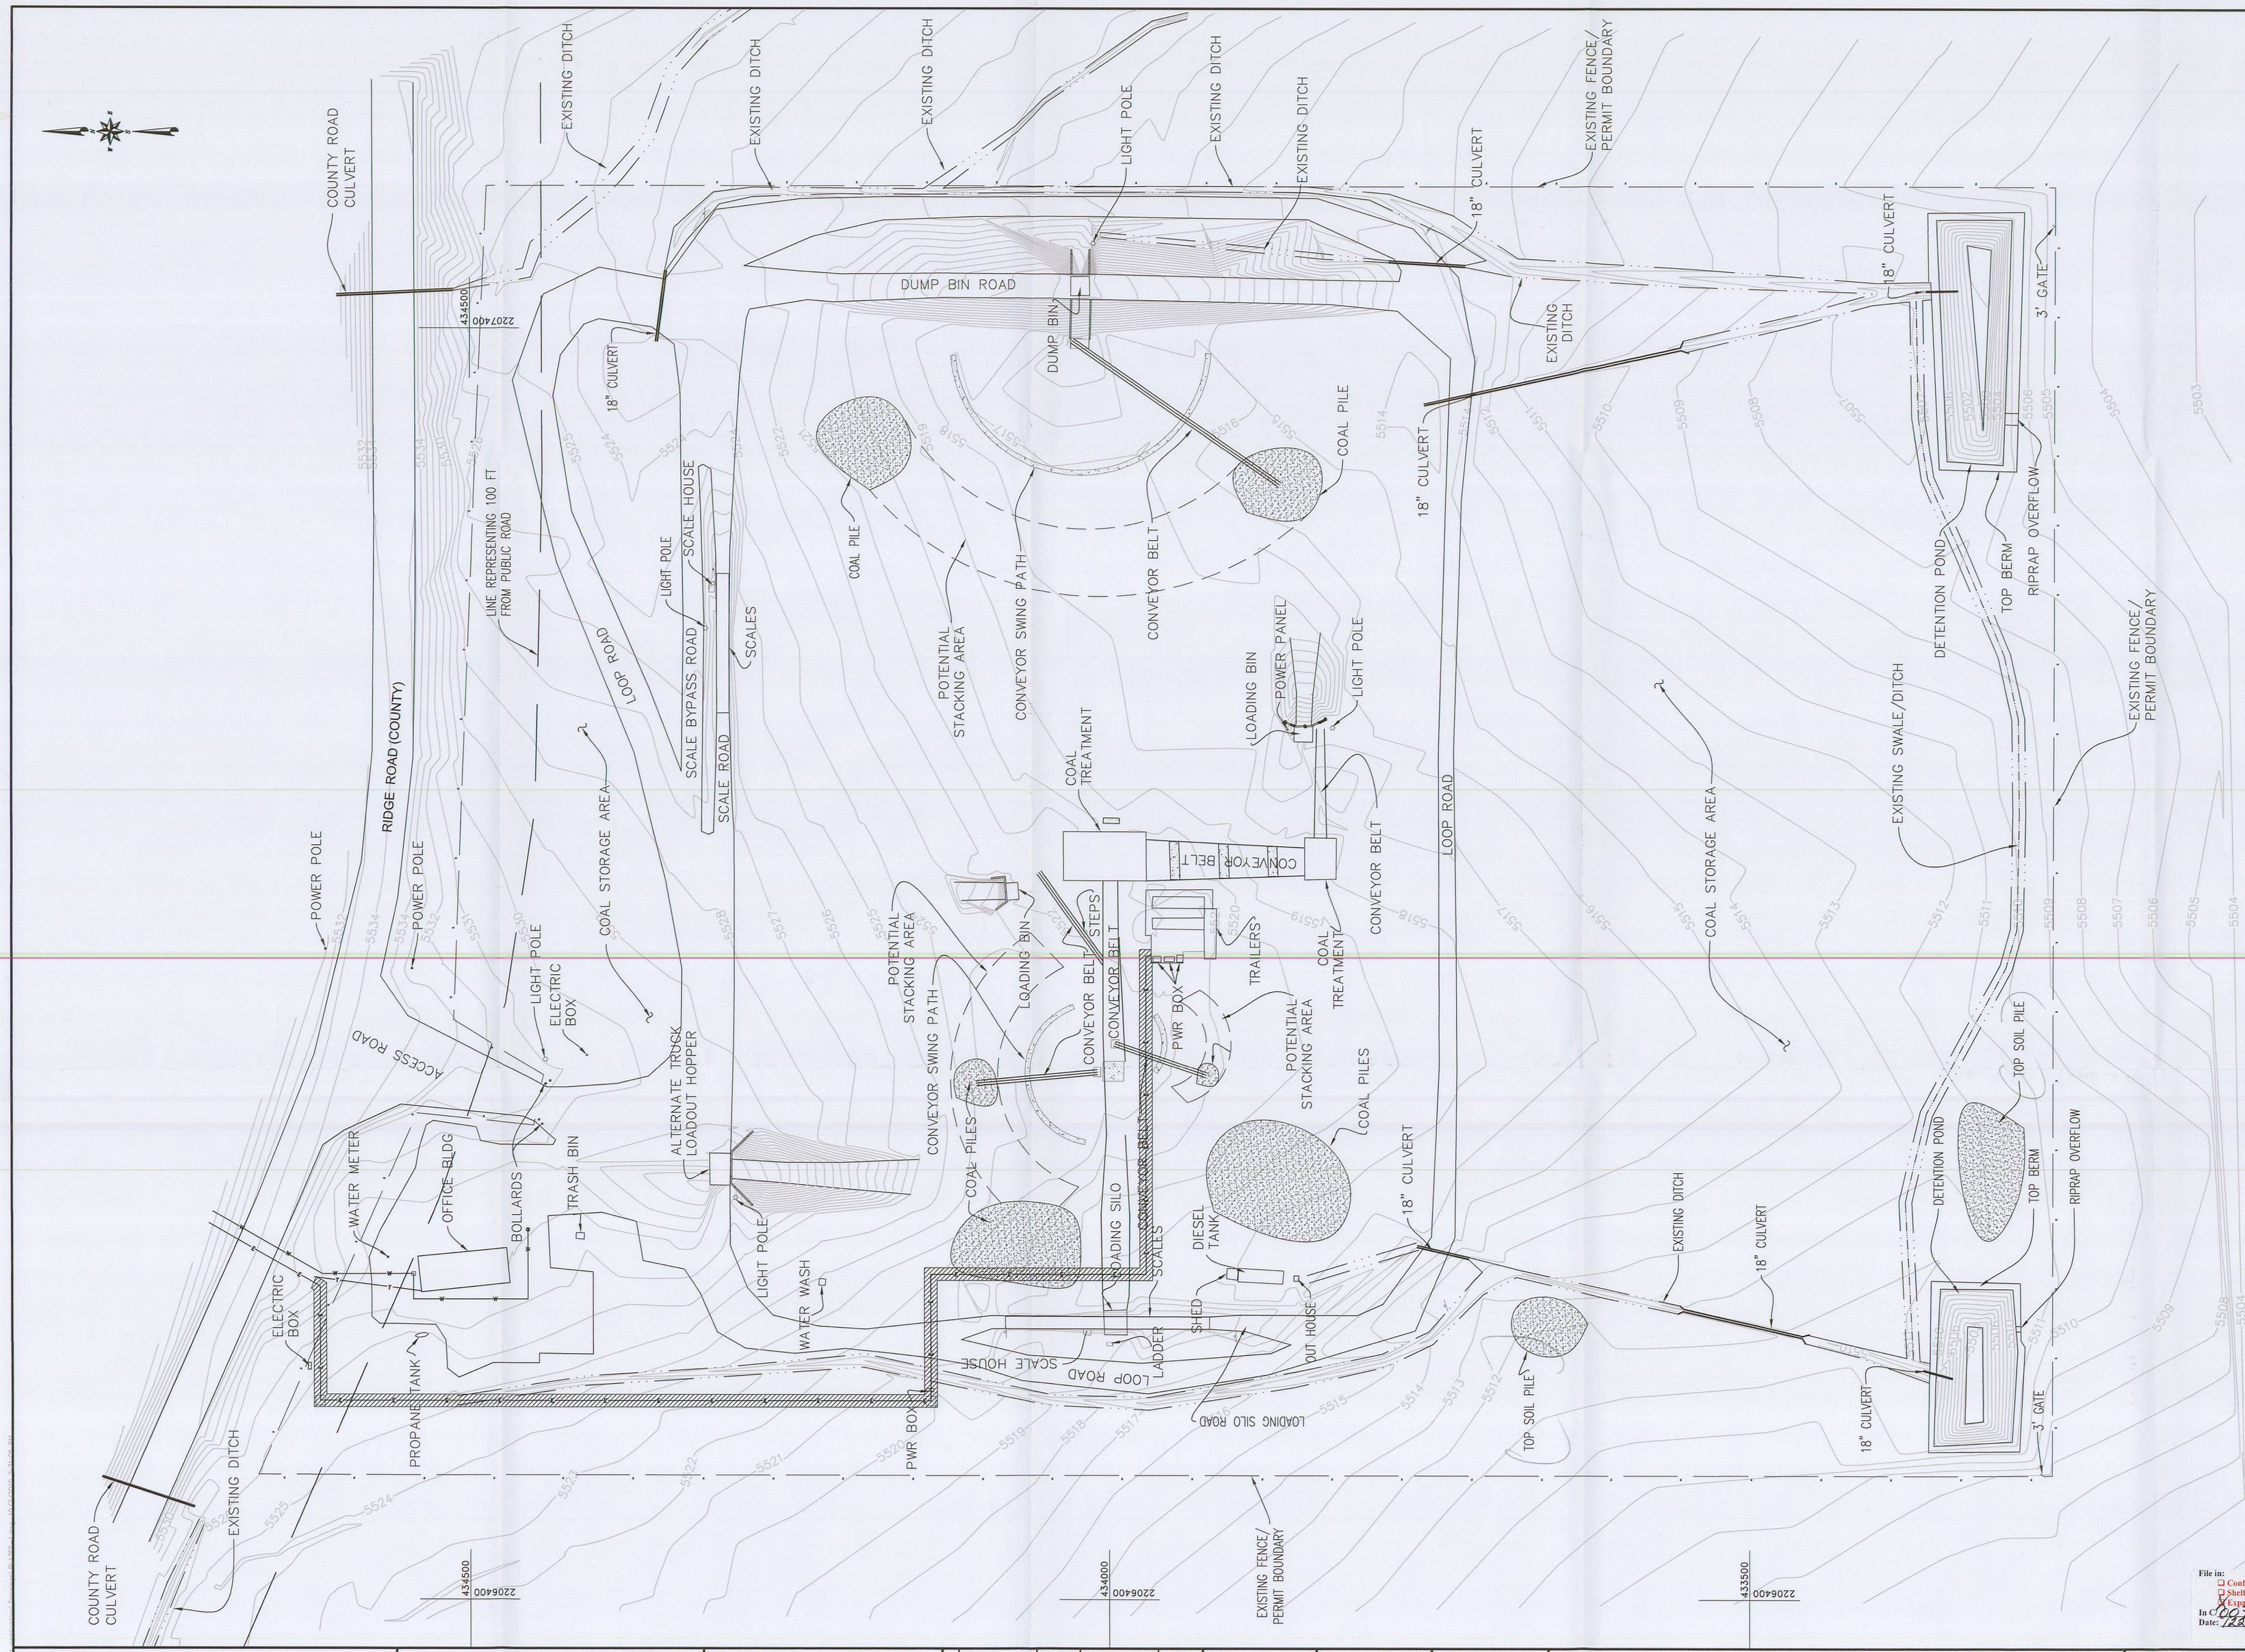

LEGEND

—W—W—W—	MUNINCIPAL WATER SUPPLY LINE
—T—T—T—	TELEPHONE LINE
	ELECTRIC POWER LINE WITH UTILITY RIGHT OF WAY

NOTES:

1. THE SIZE AND LOCATION OF COAL STOCKPILES SHOWN ON THIS MAP ARE CORRECT AS OF THE SEPTEMBER 2008 SURVEY. HOWEVER, THESE STOCKPILES ARE DYNAMIC AND MAY CHANGE IN SIZE WITH TIME. NONETHELESS, PILE LOCATIONS WILL REMAIN GENERALLY AS INDICATED.
2. THE ENTIRE FENCED/PERMIT AREA WAS DEVELOPED PRIOR TO INITIAL PERMIT APPLICATION SUBMITTAL ON JANUARY 15, 2008
3. TYPICAL QUANTITY OF COAL ON SITE = 1500 TONS. QUANTITY MAY VARY SIGNIFICANTLY, DEPENDING ON CONTRACT REQUIREMENTS.

RECEIVED
DEC 20 2010
DIV. OF OIL, GAS & MINING

RECEIVED
OCT 13 2010
DIV. OF OIL, GAS & MINING

REGISTERED PROFESSIONAL ENGINEER
No. 168246
RICHARD B. WHITE
7 Oct 2010
STATE OF UTAH

File in:
☐ Confidential
☐ Shelf
☒ Expandable
In C0070005 Incoming
Date: 12/20/10 For additional information

EarthFax Engineering, Inc.
Engineers/Scientists
EarthFax

0' 60'
SCALE: 1"=60'

BASE MAP: SURVEY PERFORMED BY H&H ENGINEERING AND SURVEYING, SEPTEMBER 8, 2008. COORDINATES SHOWN ARE STATE PLANE NAD 27.

REVISION'S	DATE	BY	DATE	BY

DRAWN BY: KHB	CHECKED BY: RBW	DATE: 01/2008
APPROVED BY: RBW	DWG DATA: UC1091\02\PERMIT APPLICATION\DWG\MINEANDMILLS\PLATE5-1.DWG	

COVOL ENGINEERED FUELS
1865 WEST RIDGE ROAD
WELLINGTON, UTAH 841654

PLATE 5-1
GENERAL SITE MAP
WELLINGTON DRY COAL CLEANING FACILITY