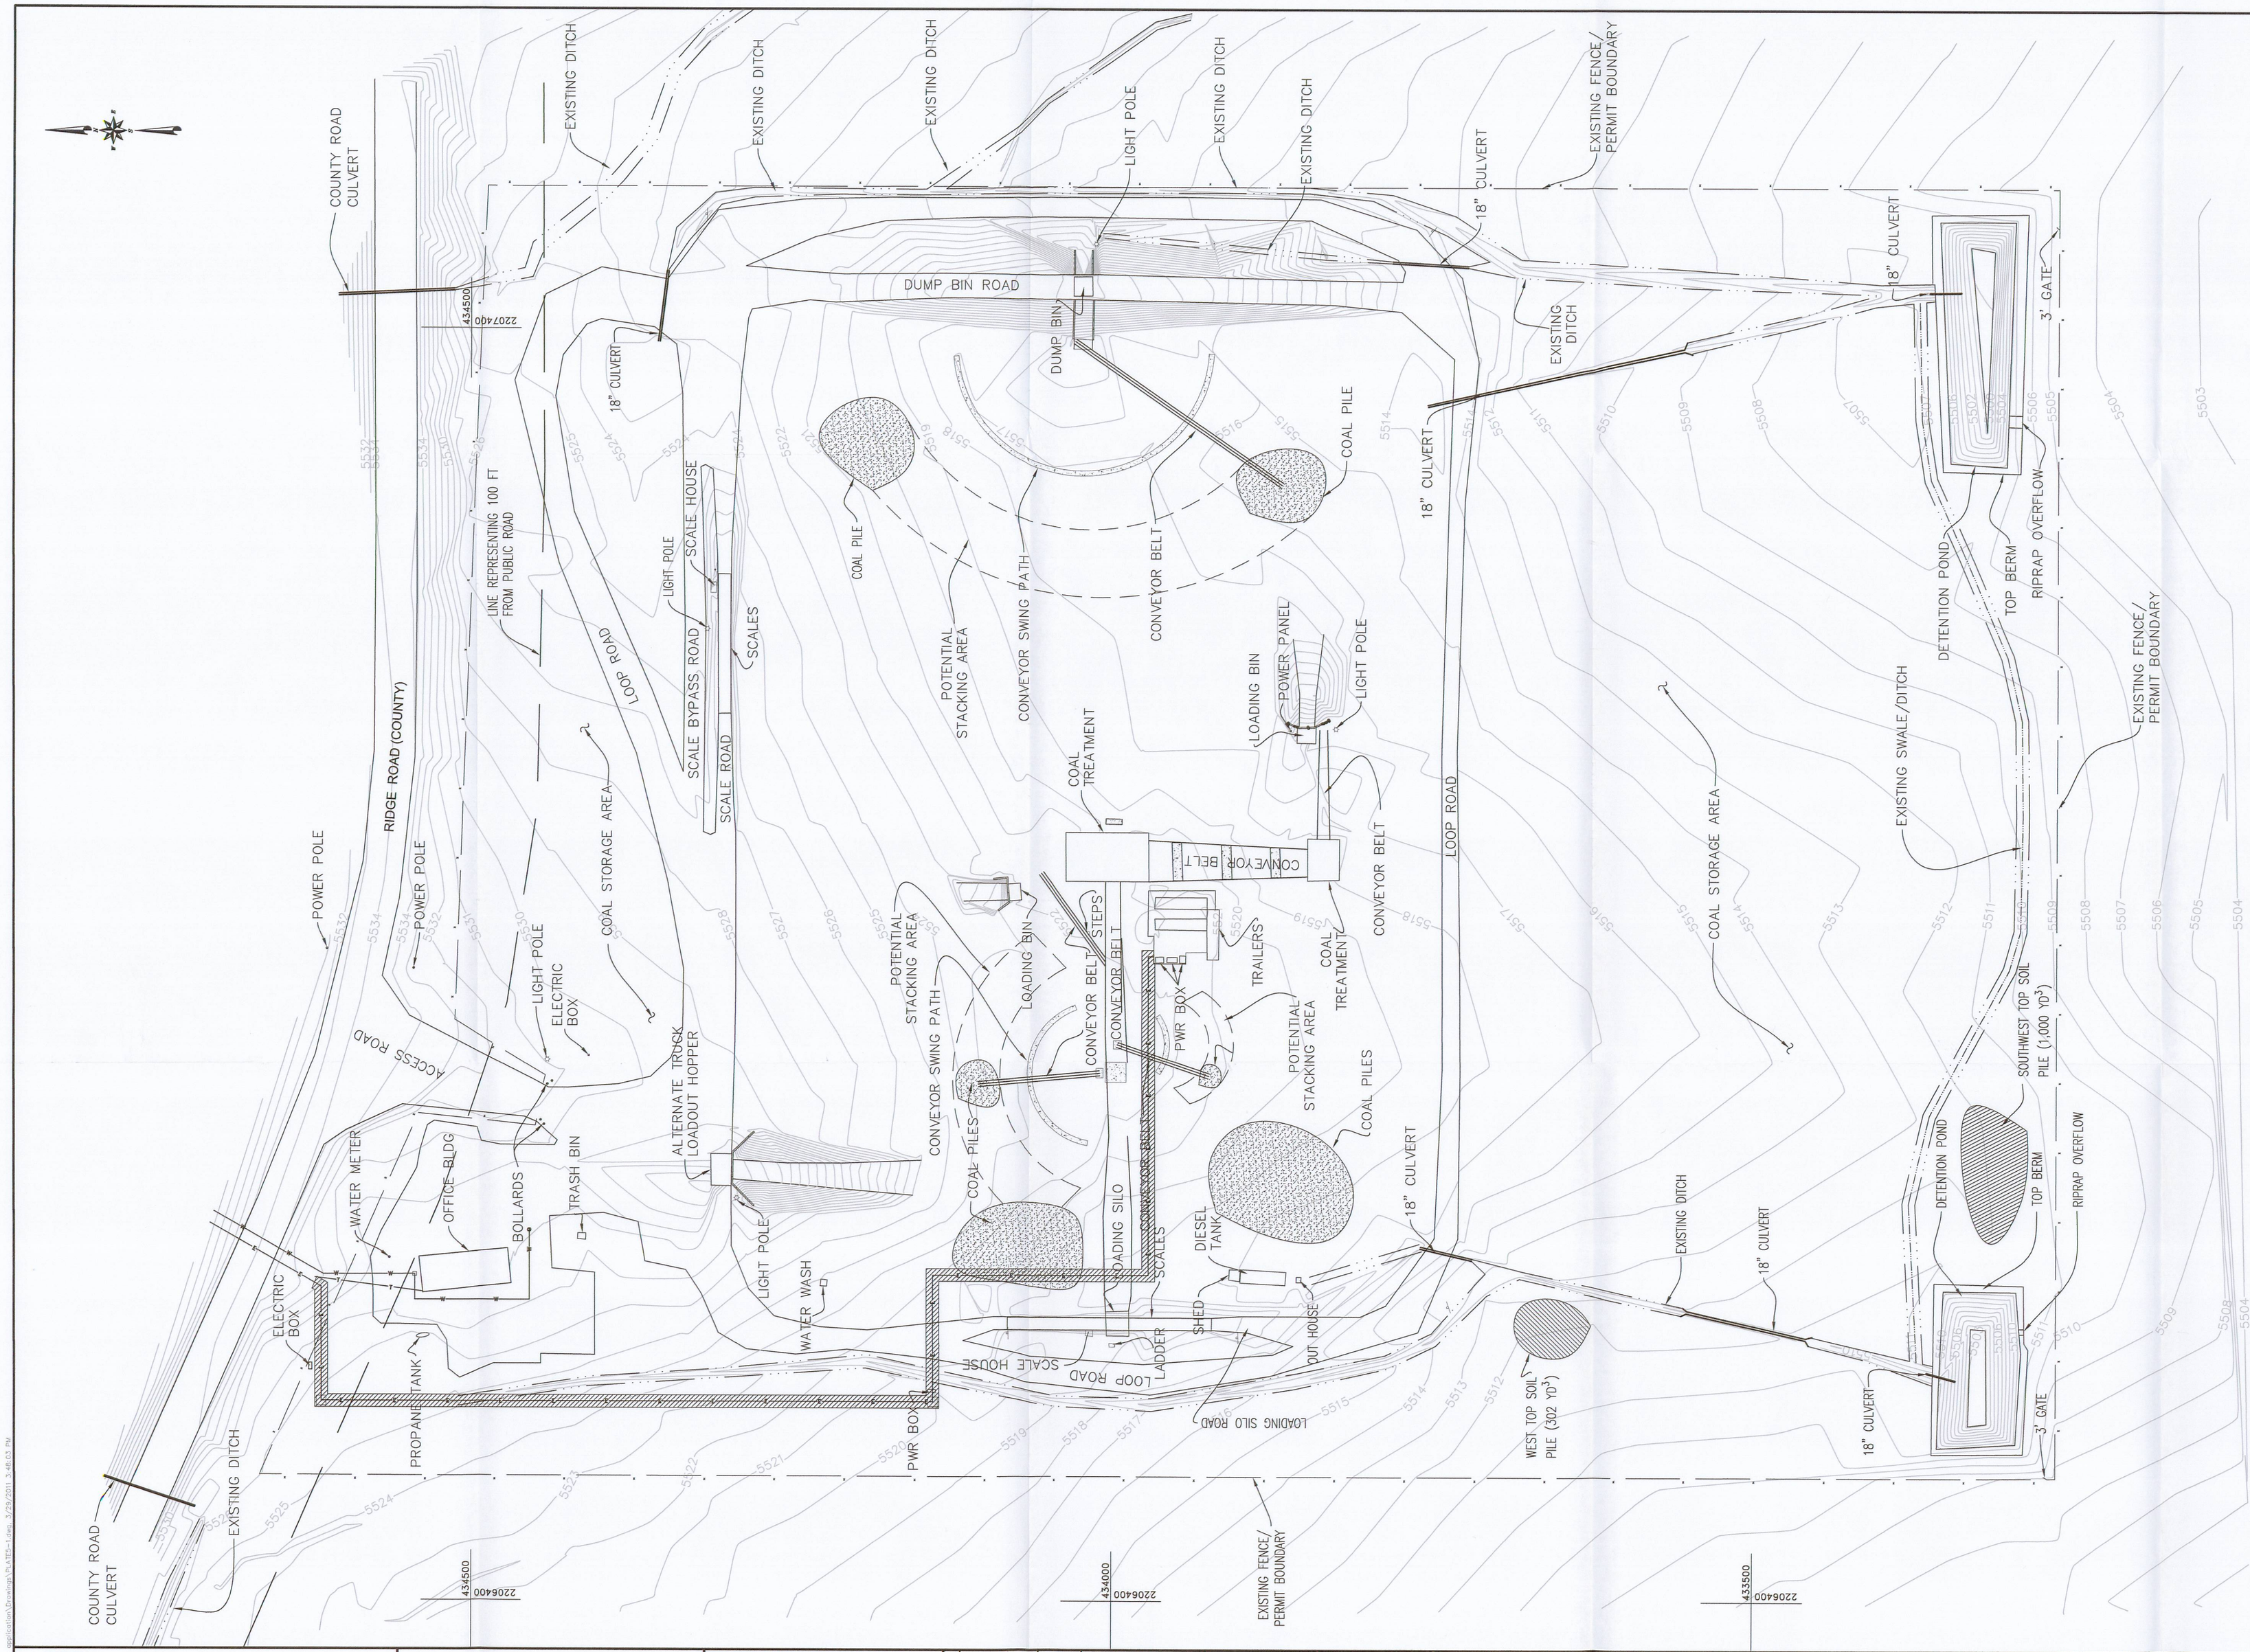

LEGEND

—W—W—W—	MUNINCIPAL WATER SUPPLY LINE
—T—T—T—	TELEPHONE LINE
	ELECTRIC POWER LINE WITH UTILITY RIGHT OF WAY

NOTES:

1. THE SIZE AND LOCATION OF COAL STOCKPILES SHOWN ON THIS MAP ARE CORRECT AS OF THE SEPTEMBER 2008 SURVEY. HOWEVER, THESE STOCKPILES ARE DYNAMIC AND MAY CHANGE IN SIZE WITH TIME. NONETHELESS, PILE LOCATIONS WILL REMAIN GENERALLY AS INDICATED.
2. THE ENTIRE FENCED/PERMIT AREA WAS DEVELOPED PRIOR TO INITIAL PERMIT APPLICATION SUBMITTAL ON JANUARY 15, 2008
3. TYPICAL QUANTITY OF COAL ON SITE = 1500 TONS. QUANTITY MAY VARY SIGNIFICANTLY, DEPENDING ON CONTRACT REQUIREMENTS.

File in:
☐ Confidential
☐ Shelf
☒ Expandable
Date Folder 04/04/2011 C0070045

RECEIVED
APR 04 2011
DIV. OF OIL, GAS & MINING

REGISTERED PROFESSIONAL ENGINEER No. 168246 RICHARD B. WHITE STATE OF UTAH

EarthFax Engineering, Inc.
Engineers/Scientists

0' 60'
SCALE: 1"=60'

BASE MAP: SURVEY PERFORMED BY H&H ENGINEERING AND SURVEYING, SEPTEMBER 8, 2008. COORDINATES SHOWN ARE STATE PLANE NAD 27.

REVISION'S	DATE	BY	DESCRIPTION
	03/29/11	RBW	ADDED TOPSOIL QUANTITIES

DRAWN BY: KHB | CHECKED BY: RBW | DATE: 01/2008
APPROVED BY: RBW | DWG DATA: UC1091\02\PERMIT APPLICATION\DWG\MINEANDMILLS\PLATE5-1.DWG

COVOL ENGINEERED FUELS
1865 WEST RIDGE ROAD
WELLINGTON, UTAH 841654

PLATE 5-1
GENERAL SITE MAP
WELLINGTON DRY COAL CLEANING FACILITY