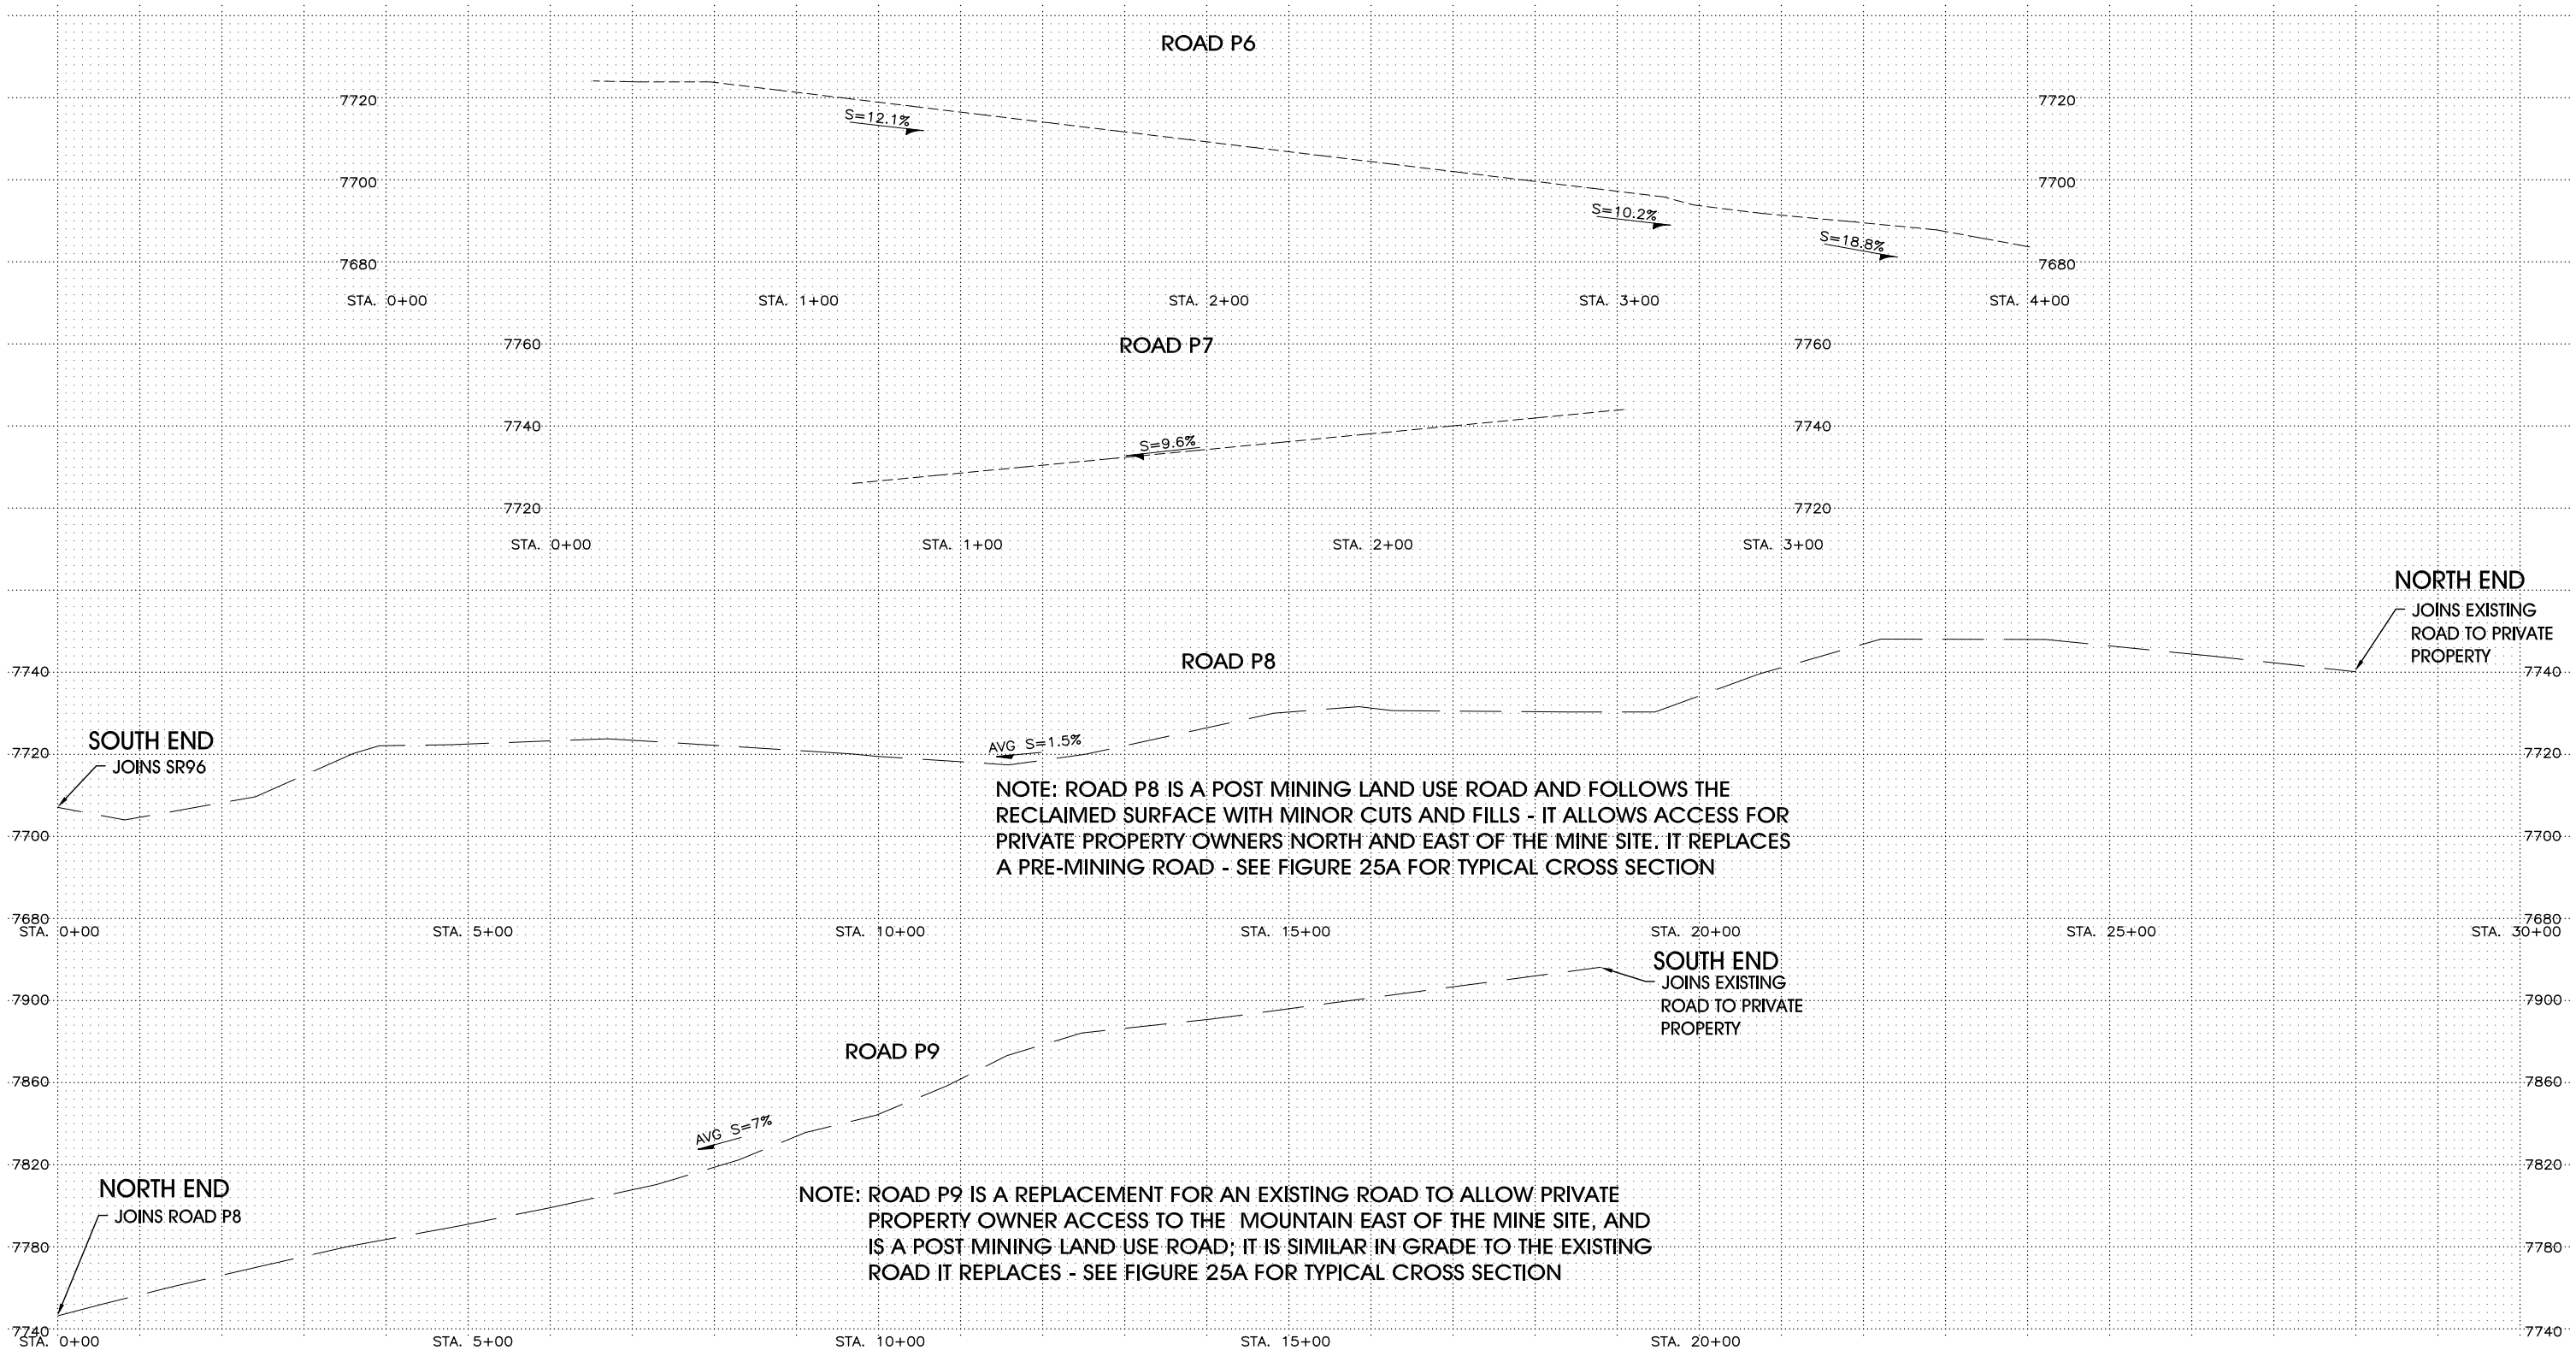

NOTES:

1. PROFILES ARE AT CENTERLINE OF ROAD.
2. SEE MAPS 13 & 29A FOR ROAD LOCATIONS.

SCALE AS SHOWN

ROADS P6, P7, P8 & P9

NO.	REVISION	DATE	BY	CHKD
8				
7				
6				
5				
4				
3				
2	ADDED ROADS P8 & P9	4/23/11	B.G.	G.H.
1	CERTIFIED	3/5/11	B.G.	G.H.

Carbon Resources LLC

KINNEY NO. 2 MINE

MAP 22
MINE SURFACE FACILITIES
ROAD PROFILES

DRAWN BY: JDB, BAG DATE: 1/2008
APPROVED BY: G.H. DATE:

Carbon Resources
Coal For Carbon County

P.O. Box 954
Sandia Park, NM 87047

DWG. NAME: