J.B. KING MINE

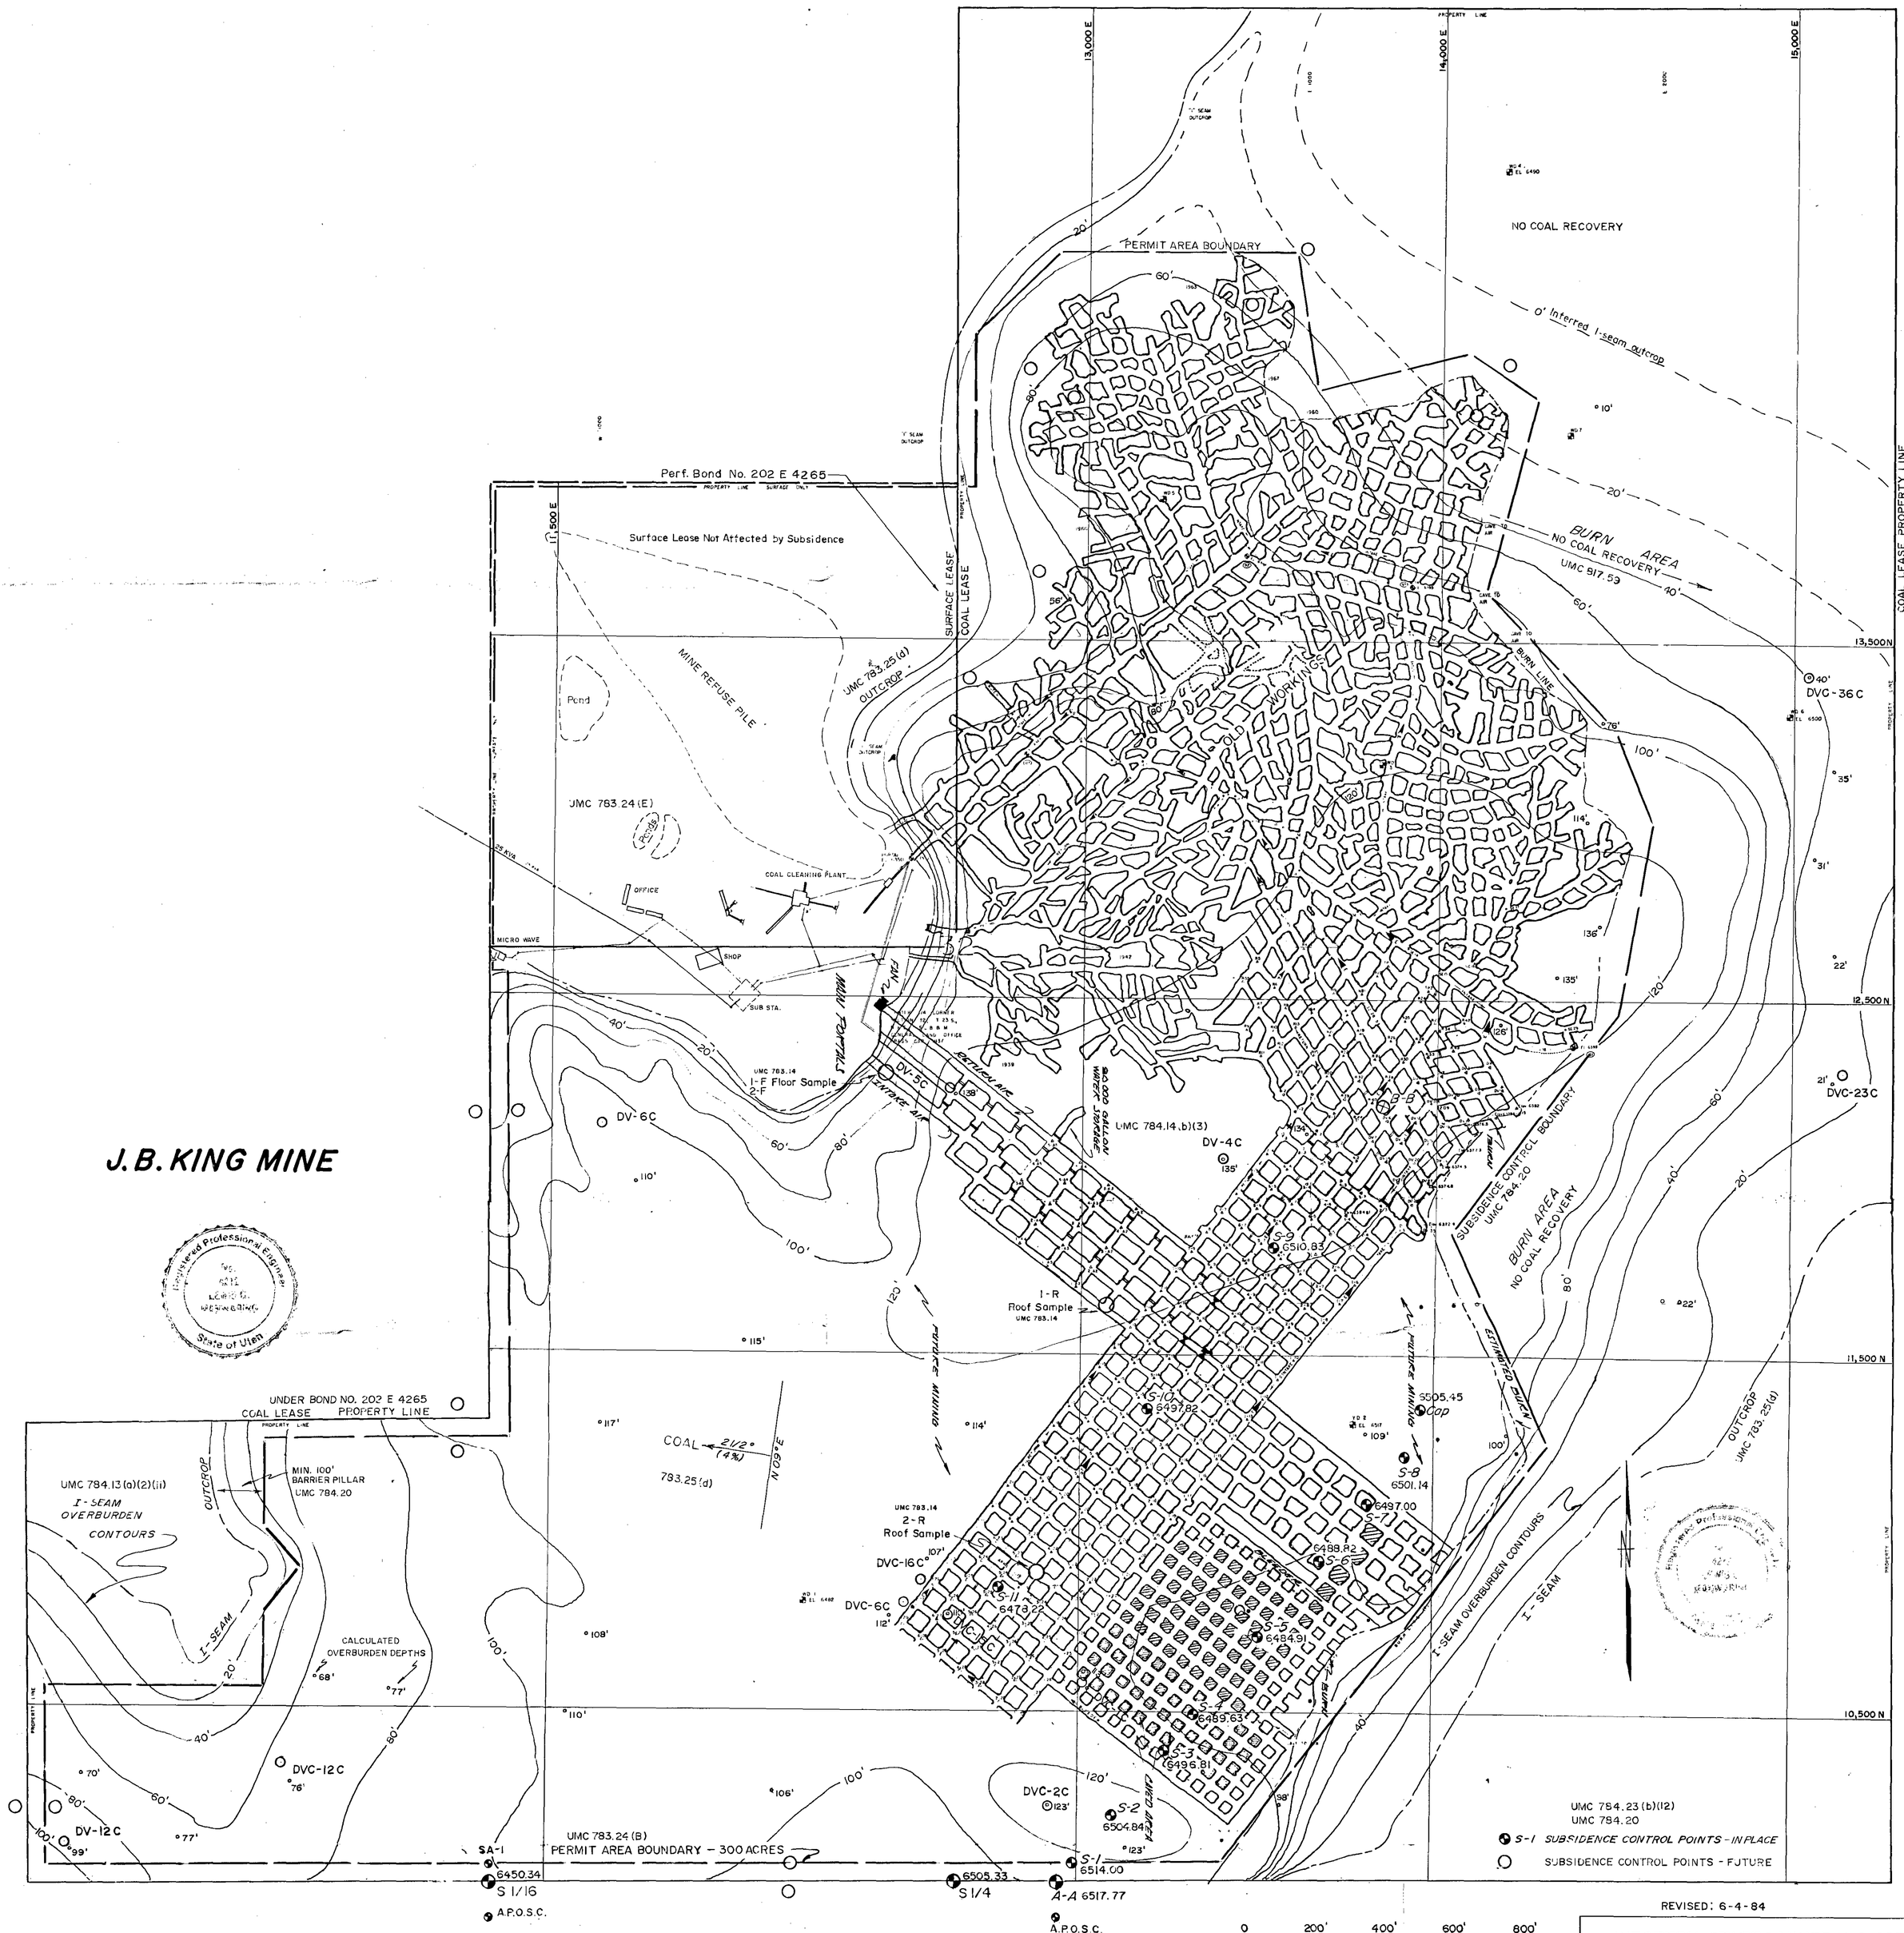

Western States Minerals Corp.
4975 Van Gordon St.
Wheatridge, Co.
80033

T32S, R6E, S.L.B. & M.
All In Emery County, Utah

REVISED: 6-4-84

WESTERN STATES MINERALS CORP.		
SCALE: 1" = 200'	APPROVED: L.G.M.	DWG. I.L.
DATE: 5-9-83		
J.B. KING MINE - SUBSIDENCE CONTROL		
COAL SYSTEMS, INC. - S.L.C., UTAH		4050-5-5-R