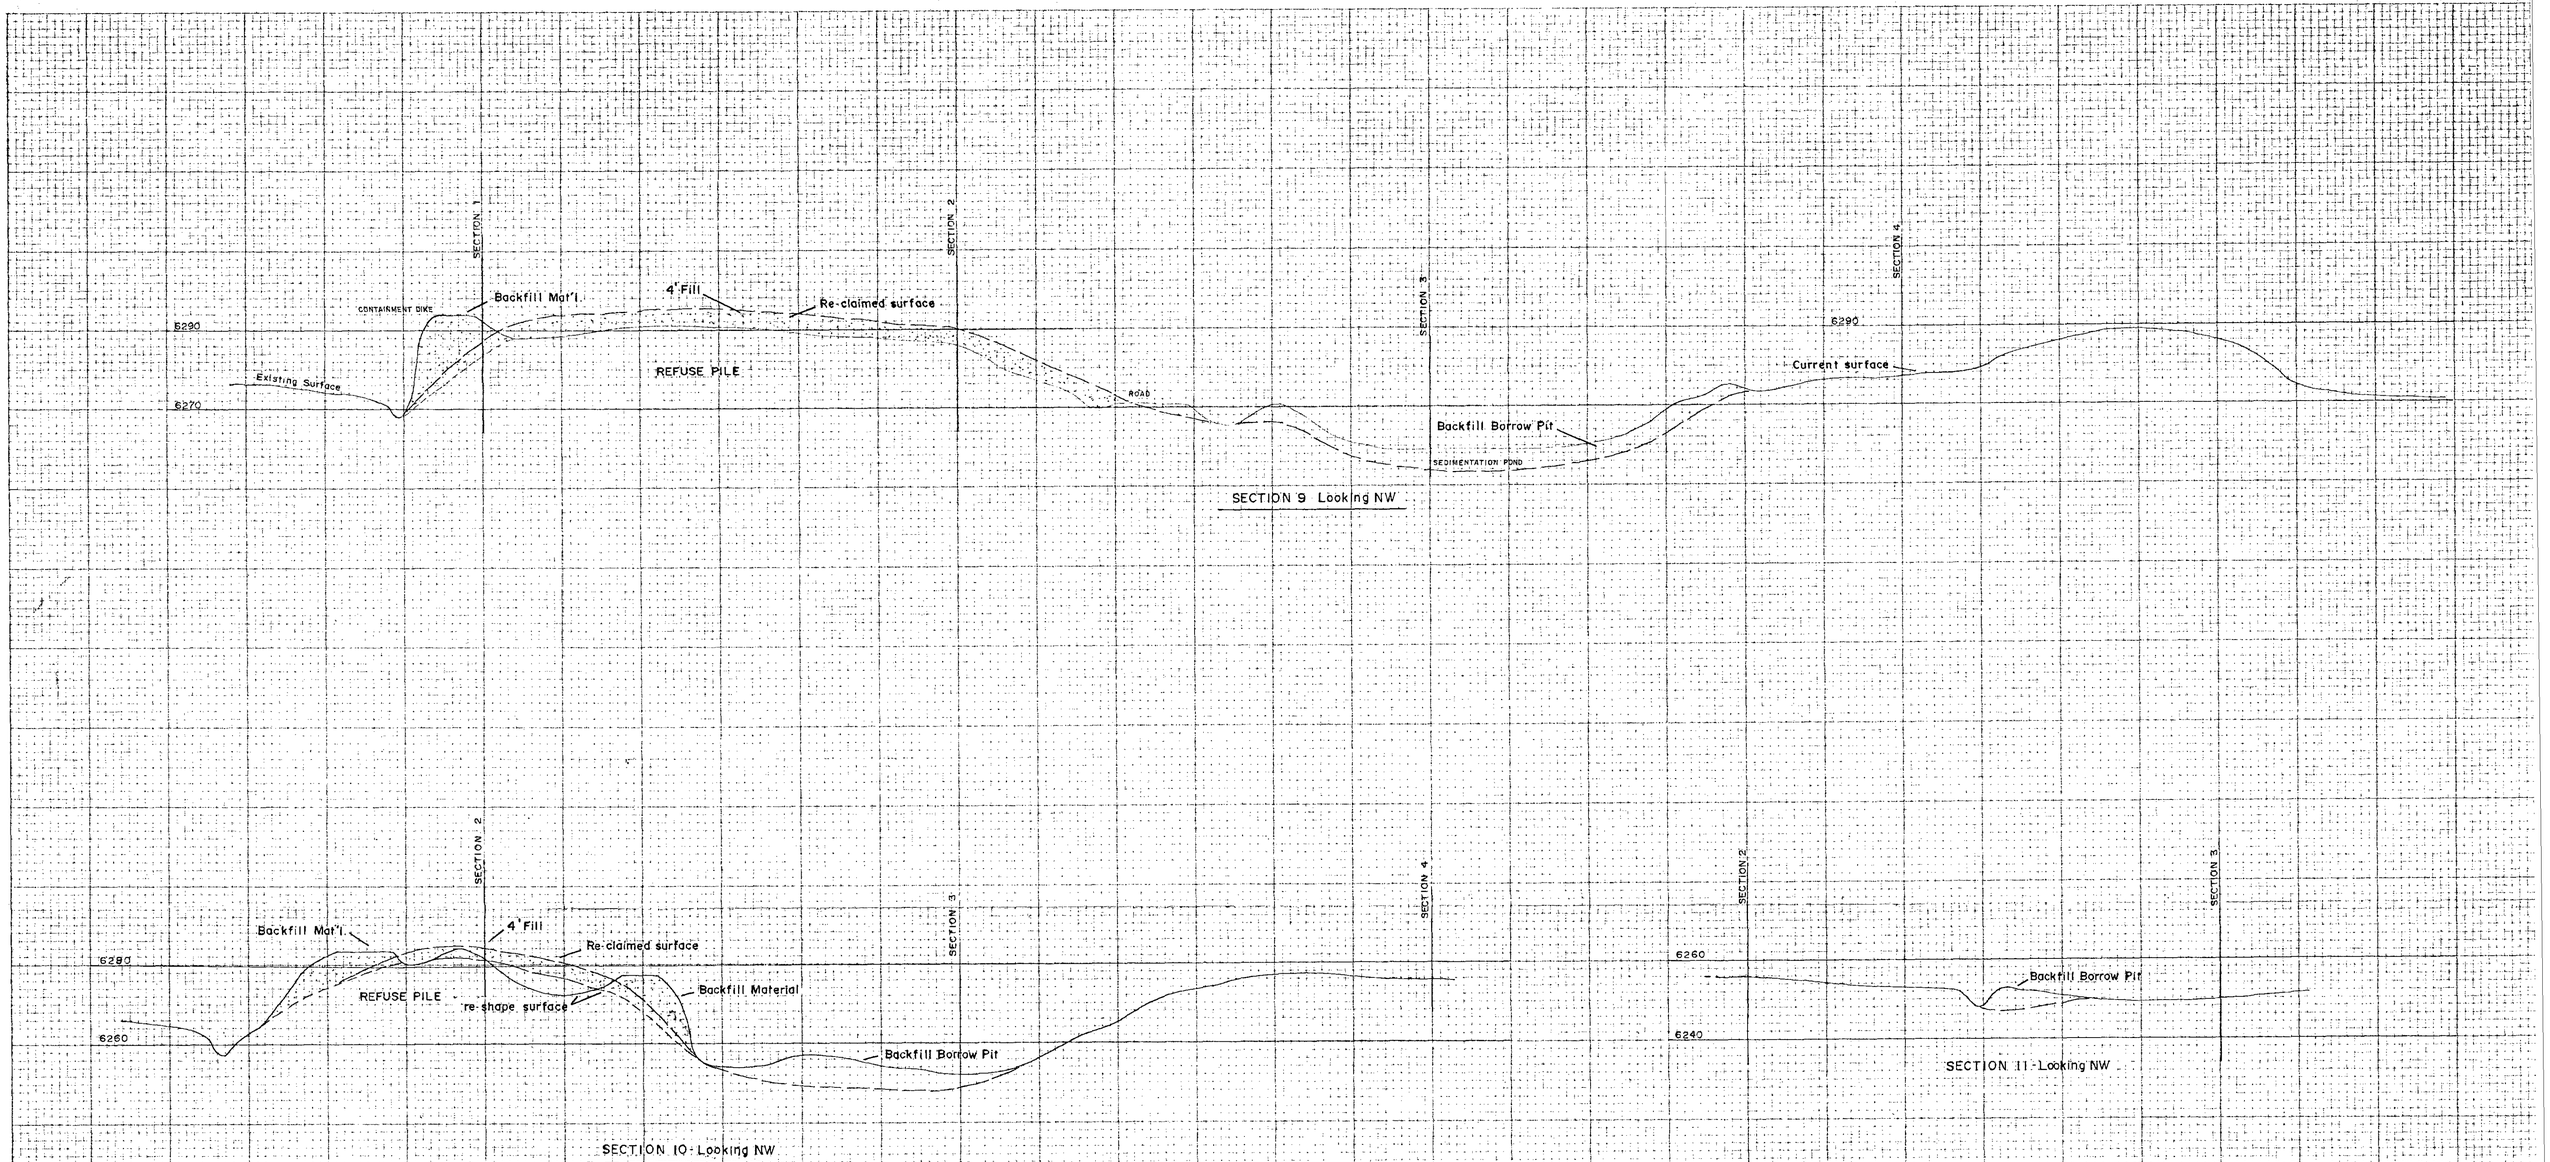

NOTE — Section locations shown on Dwg. No. 4050-5-13-R

HORIZONTAL SCALE: 1" = 50'
VERTICAL SCALE: 1" = 20'

WESTERN STATES MINERALS CORP.

J.B. KING MINE
RE-CLAIMED SURFACE PROFILE

COAL SYSTEMS, INC. - S.L.C., UTAH

5-30-84

4050-5-32

Registered Professional Engineer No. 4212 LEWIS G. MANWARING State of Utah

UMC 784.13