LEGEND

- STOPPING
- STOPPING W/DOOR
- STOPPING W DOUBLE DOOR
- OVERCAST
- RETURN AIR COURSE
- INTAKE AIR COURSE
- 6400 SURFACE CONTOUR
- WD2 TEST HOLE LOCATION
- (57) APPROX COVER IN FEET
- ESCAPE WAY

TEST HOLE LOGS

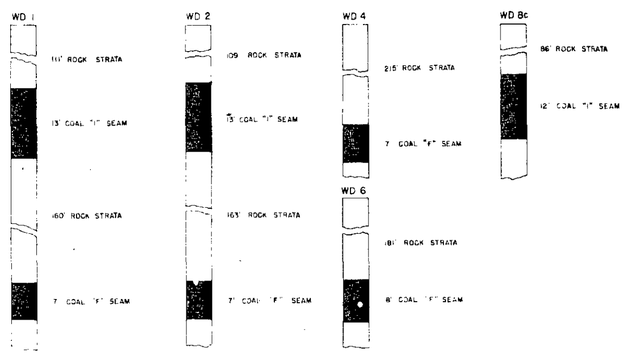

NORTH

SURVEYORS CERTIFICATE

I CERTIFY THAT I MADE OR CAUSED TO BE MADE THE FIELD SURVEY OF WESTERN STATES COAL COMPANY - DOG VALLEY MINE, BEGINNING FEBRUARY 1, 1977 AND SUCH SURVEY IS CORRECTLY SHOWN HEREON AND DESIGNATED AS "DV" SERIES.

Craig B. Johansen
CRAIG B. JOHANSEN
REGISTERED LAND SURVEYOR
UTAH No. 3826

SURVEYORS CERTIFICATE

I CERTIFY, THAT UNDER MY DIRECT SUPERVISION, I HAVE CAUSED TO BE MADE A FIELD SURVEY OF THE WESTERN STATES COAL COMPANY - DOG VALLEY MINE. FURTHER CERTIFY THAT THE HORIZONTAL LOCATION OF THE SHOWN RIB LOCATIONS AND STOPPINGS ARE SHOWN CORRECT WITHIN THE ACCURACY OF THE INDICATED SCALE.

Robert A. Morrison
ROBERT A. MORRISON
REGISTERED LAND SURVEYOR
UTAH NO. 4262

BASIS OF SURVEY

THIS MAP IS PLOTTED RELATIVE TO THE CENTER 1/4 CORNER OF SECTION 32, T 23 S., R 6 E., OF THE S.L.B.&M. THE SOUTH LINE OF THE N.E. 1/4 OF SAID SECTION 32 IS ASSUMED TO BEAR EAST

WESTERN STATES MINERALS

J. B. KING MINE

EMERY COUNTY UTAH
SECTION 32, T23S., R.6 E.

SCALE

'I' SEAM

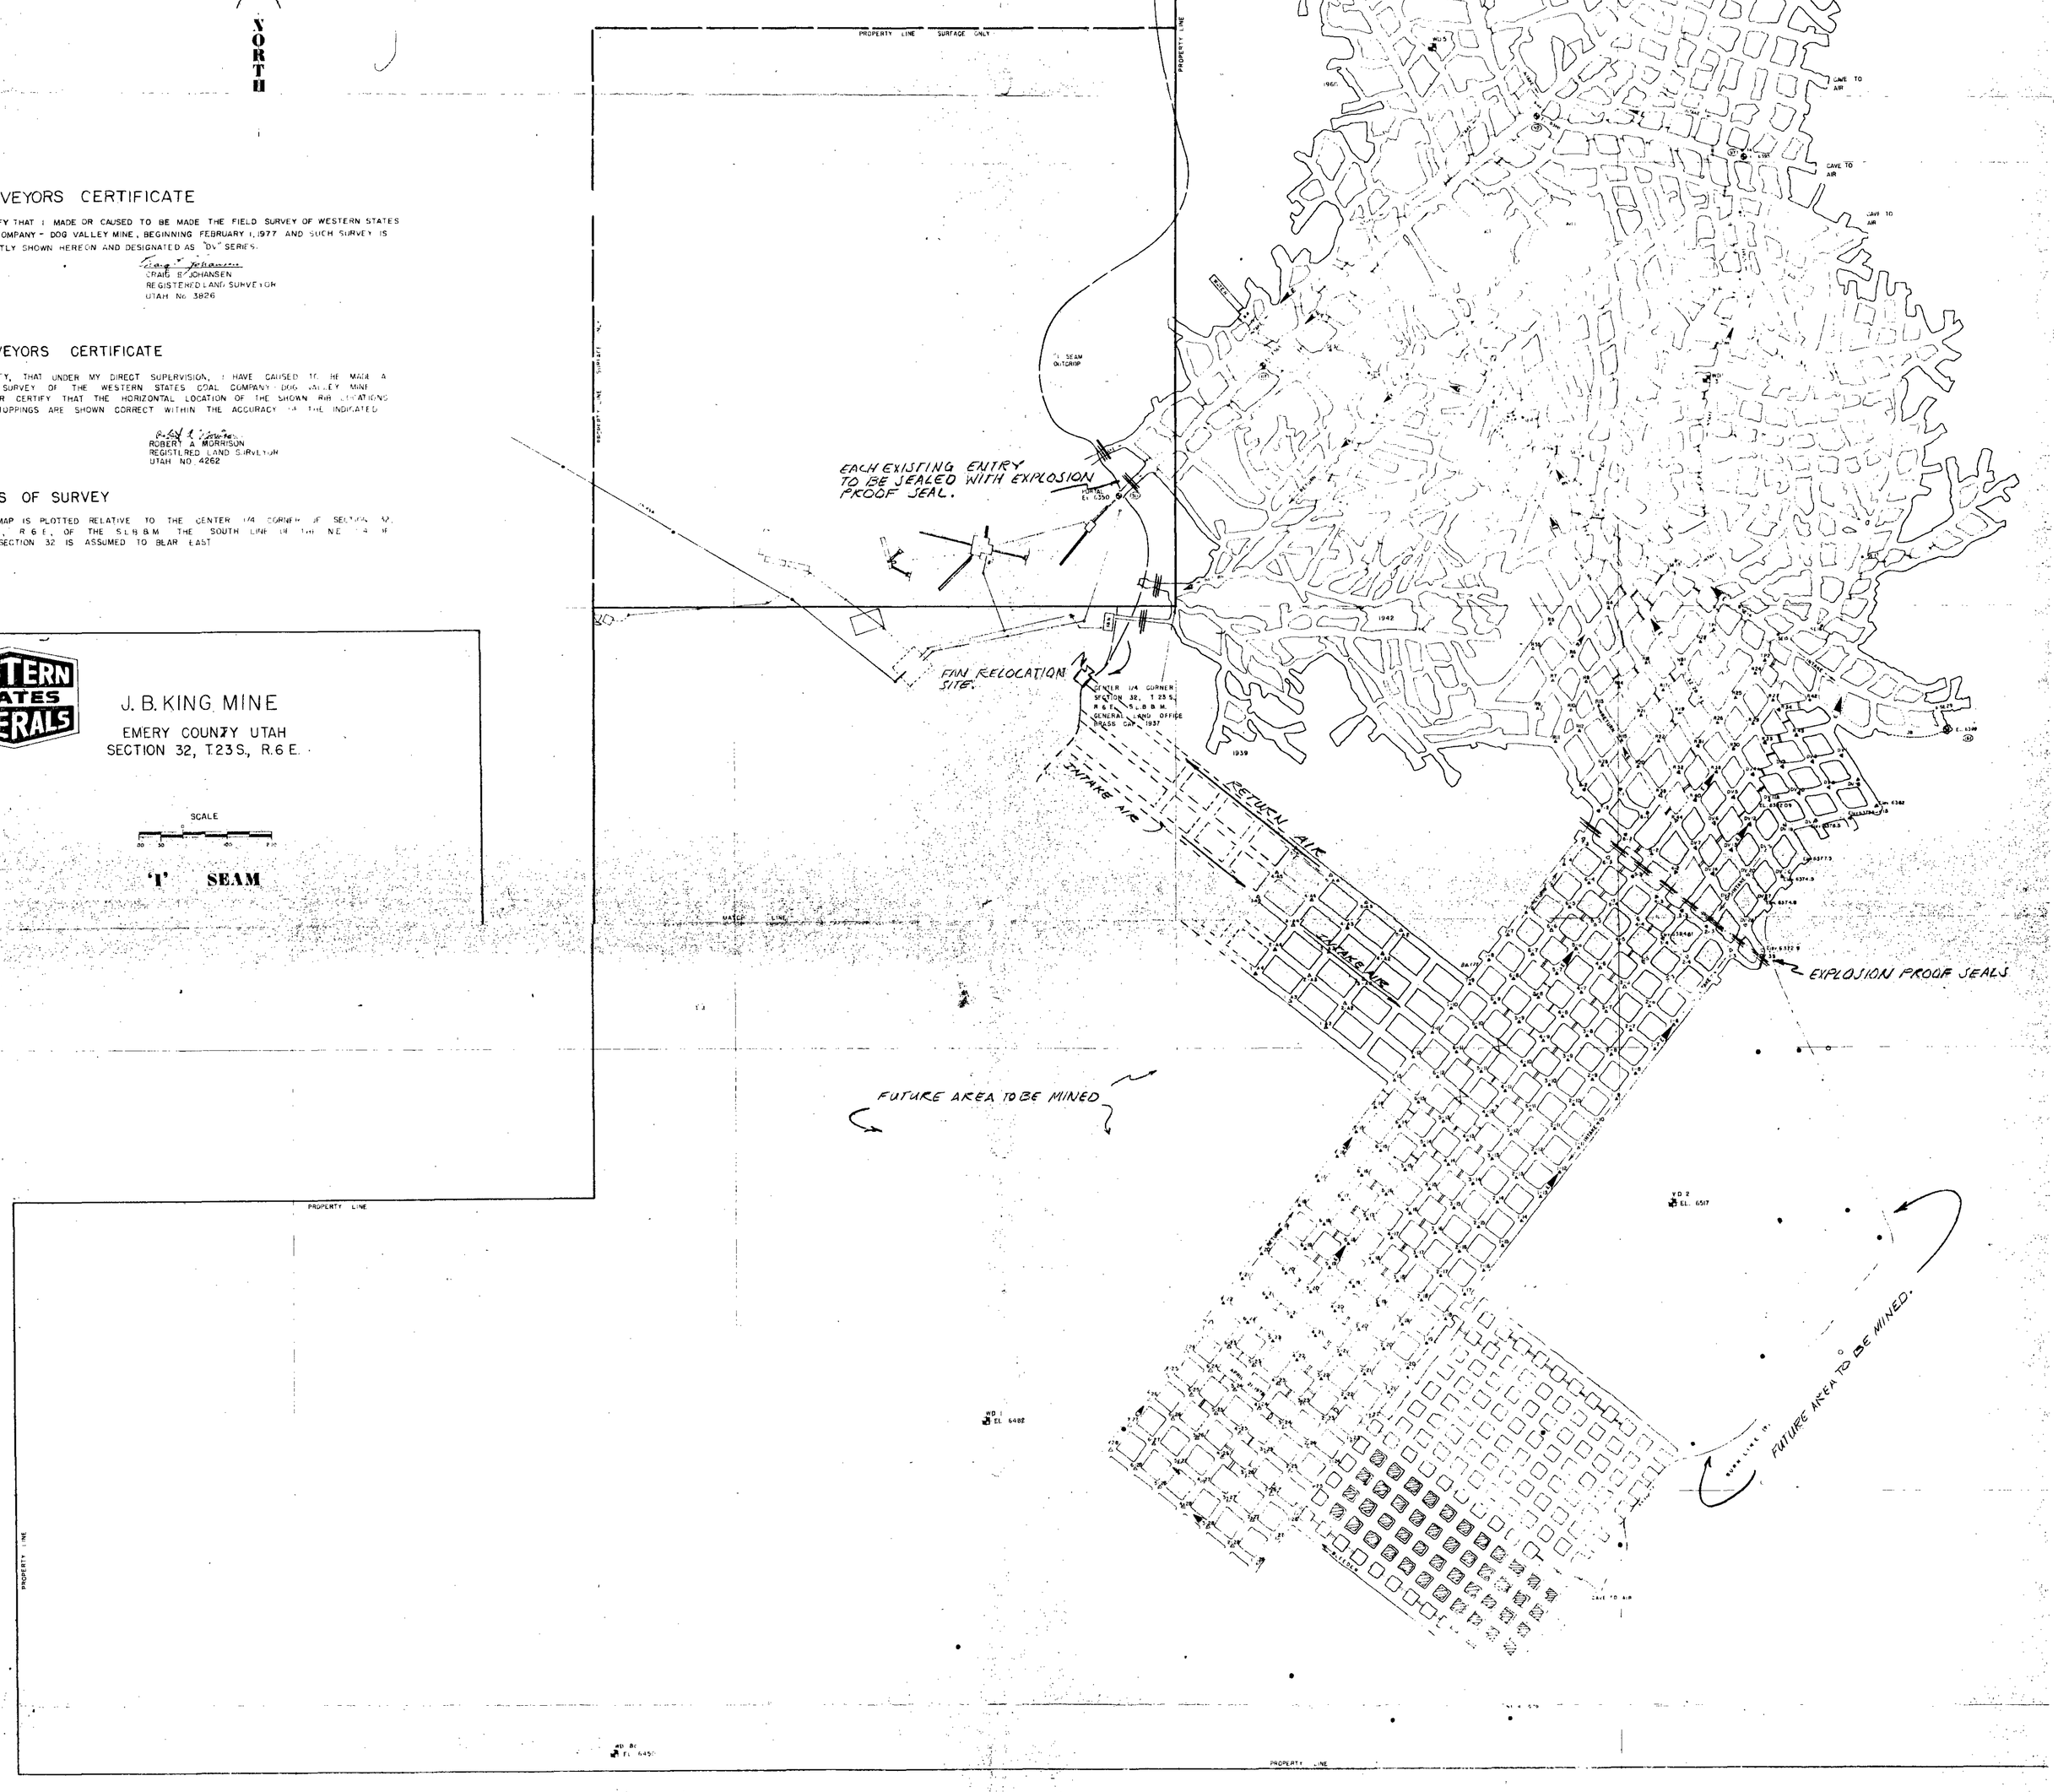

NORTH

MAP TWO