0004

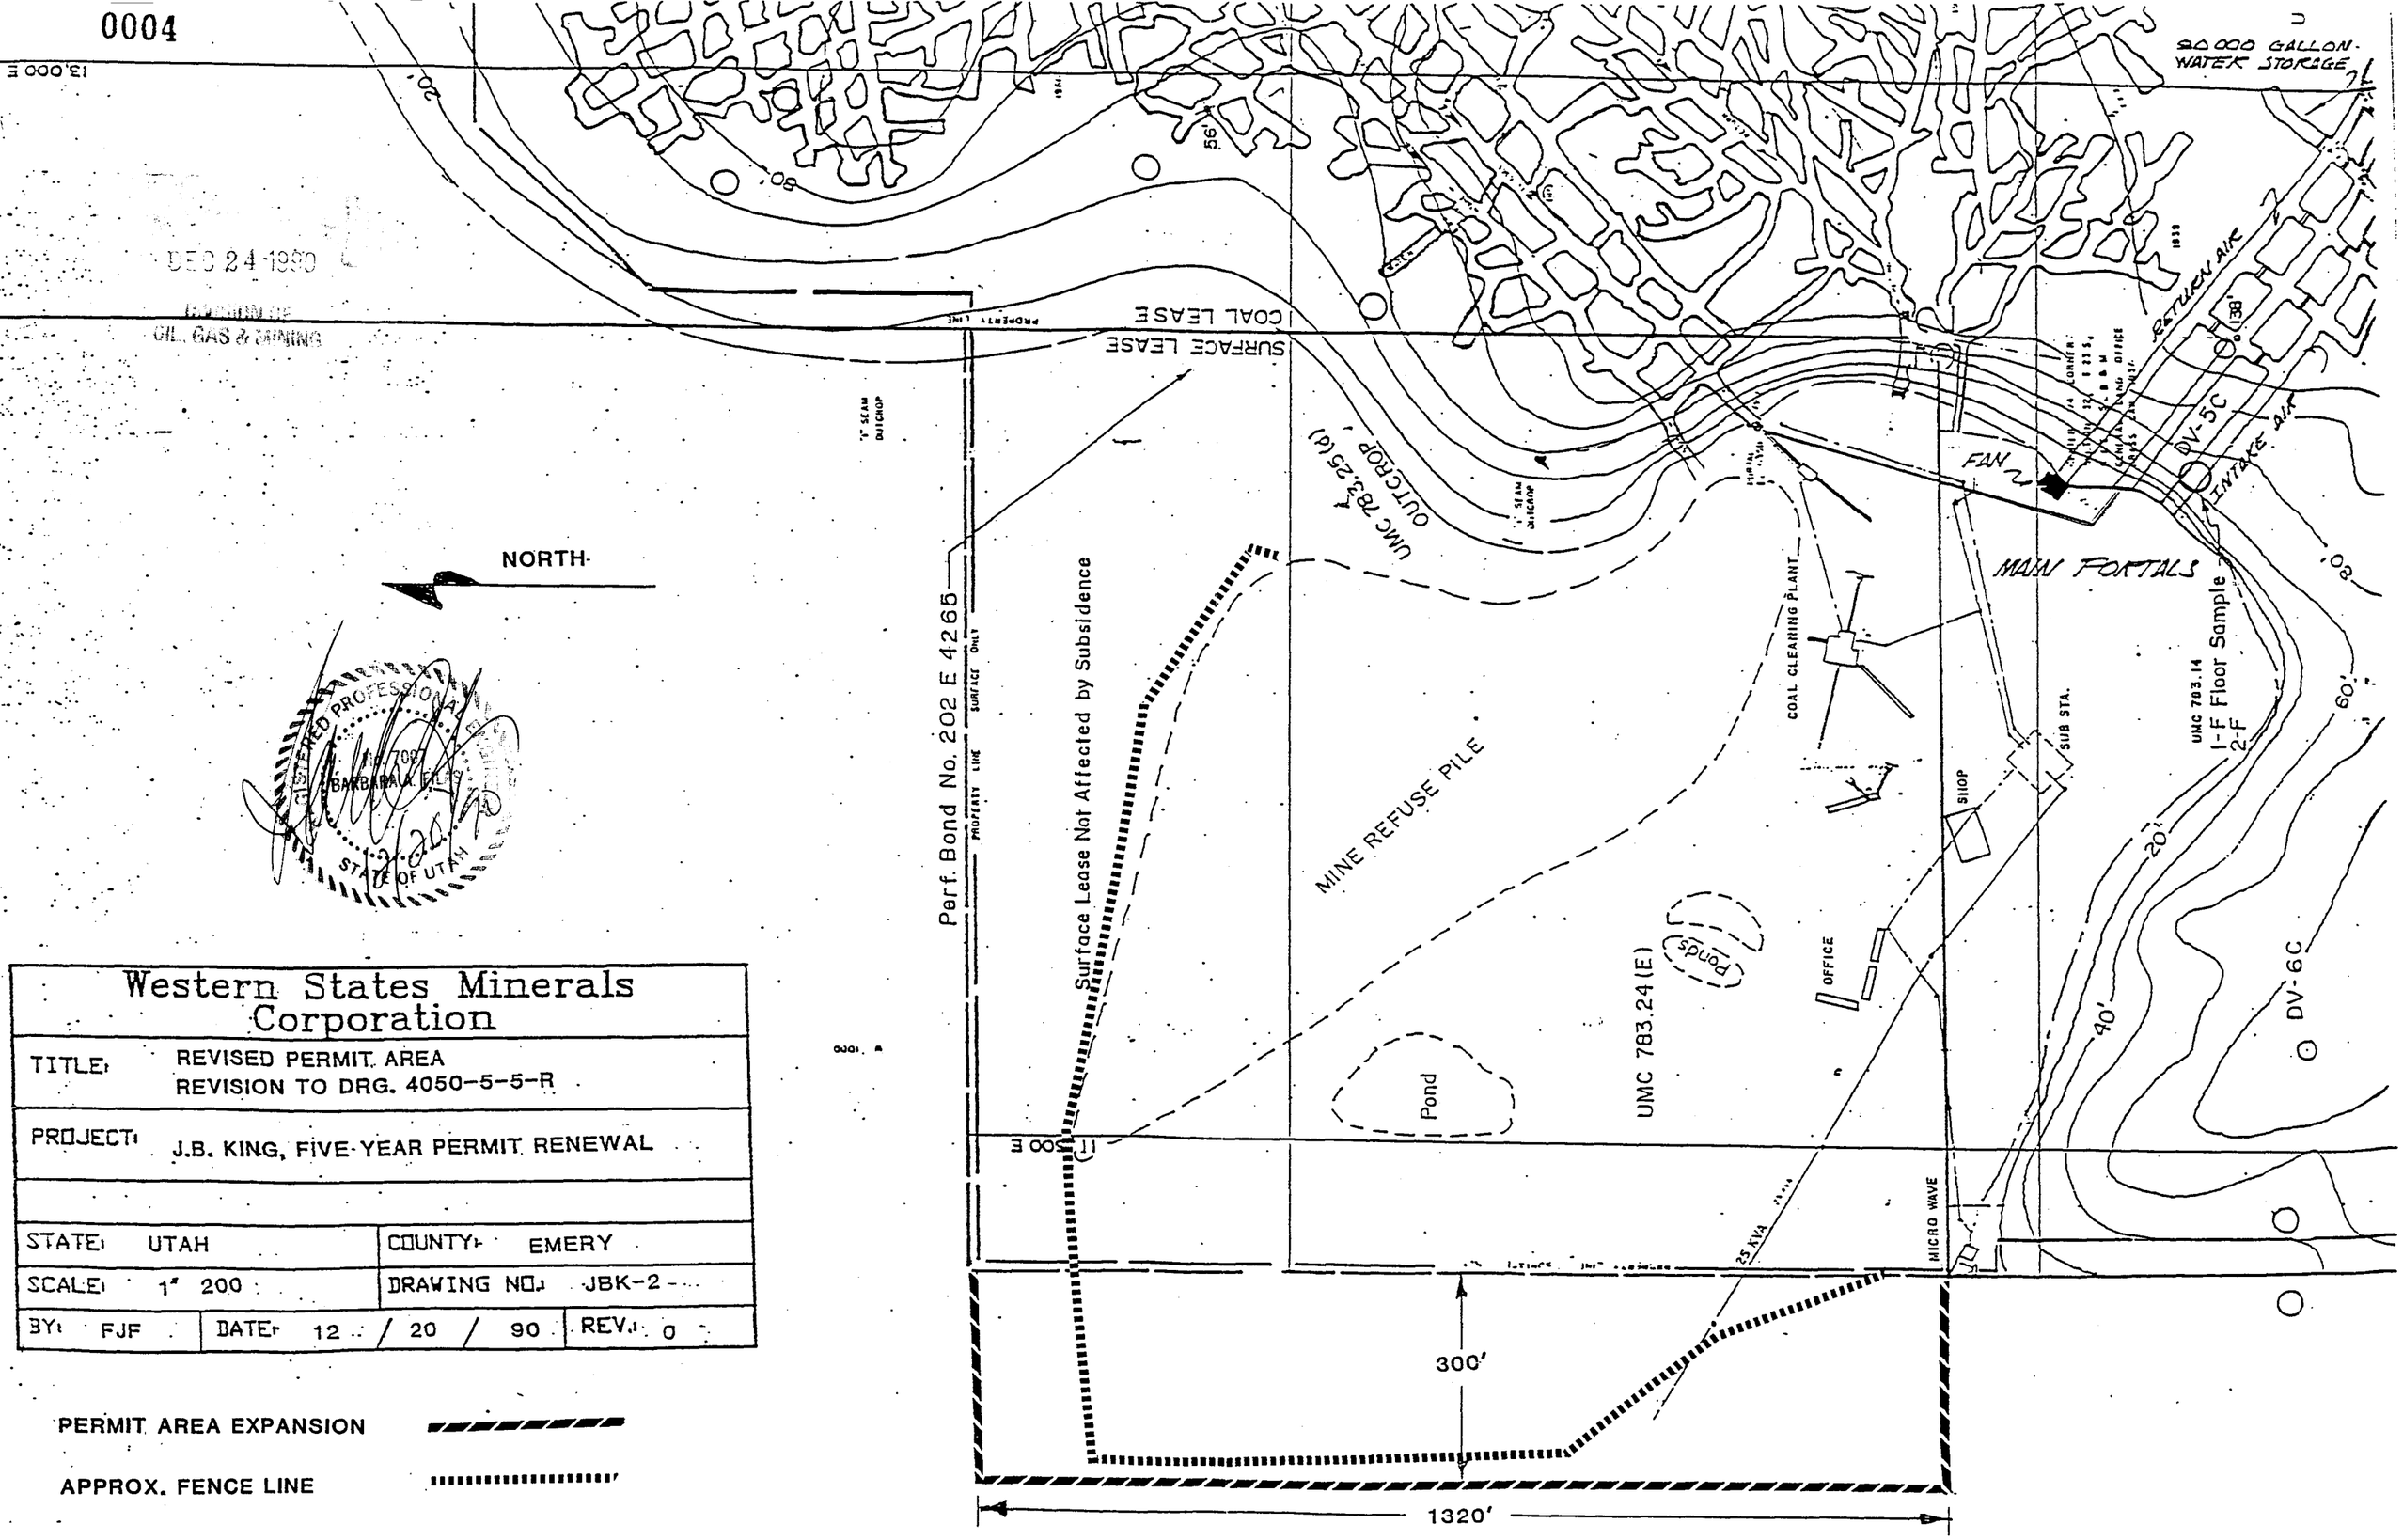

DEC 24 1990
DIVISION OF
OIL, GAS & MINING

REGISTERED PROFESSIONAL ENGINEER
No. 7087
BARBARA A. FILAS
STATE OF UTAH

Western States Minerals Corporation		
TITLE: REVISED PERMIT AREA REVISION TO DRG. 4050-5-5-R		
PROJECT: J.B. KING, FIVE-YEAR PERMIT RENEWAL		
STATE: UTAH	COUNTY: EMERY	
SCALE: 1" 200	DRAWING NO.: JBK-2	
BY: FJF	DATE: 12 / 20 / 90	REV.: 0

PERMIT AREA EXPANSION

APPROX. FENCE LINE