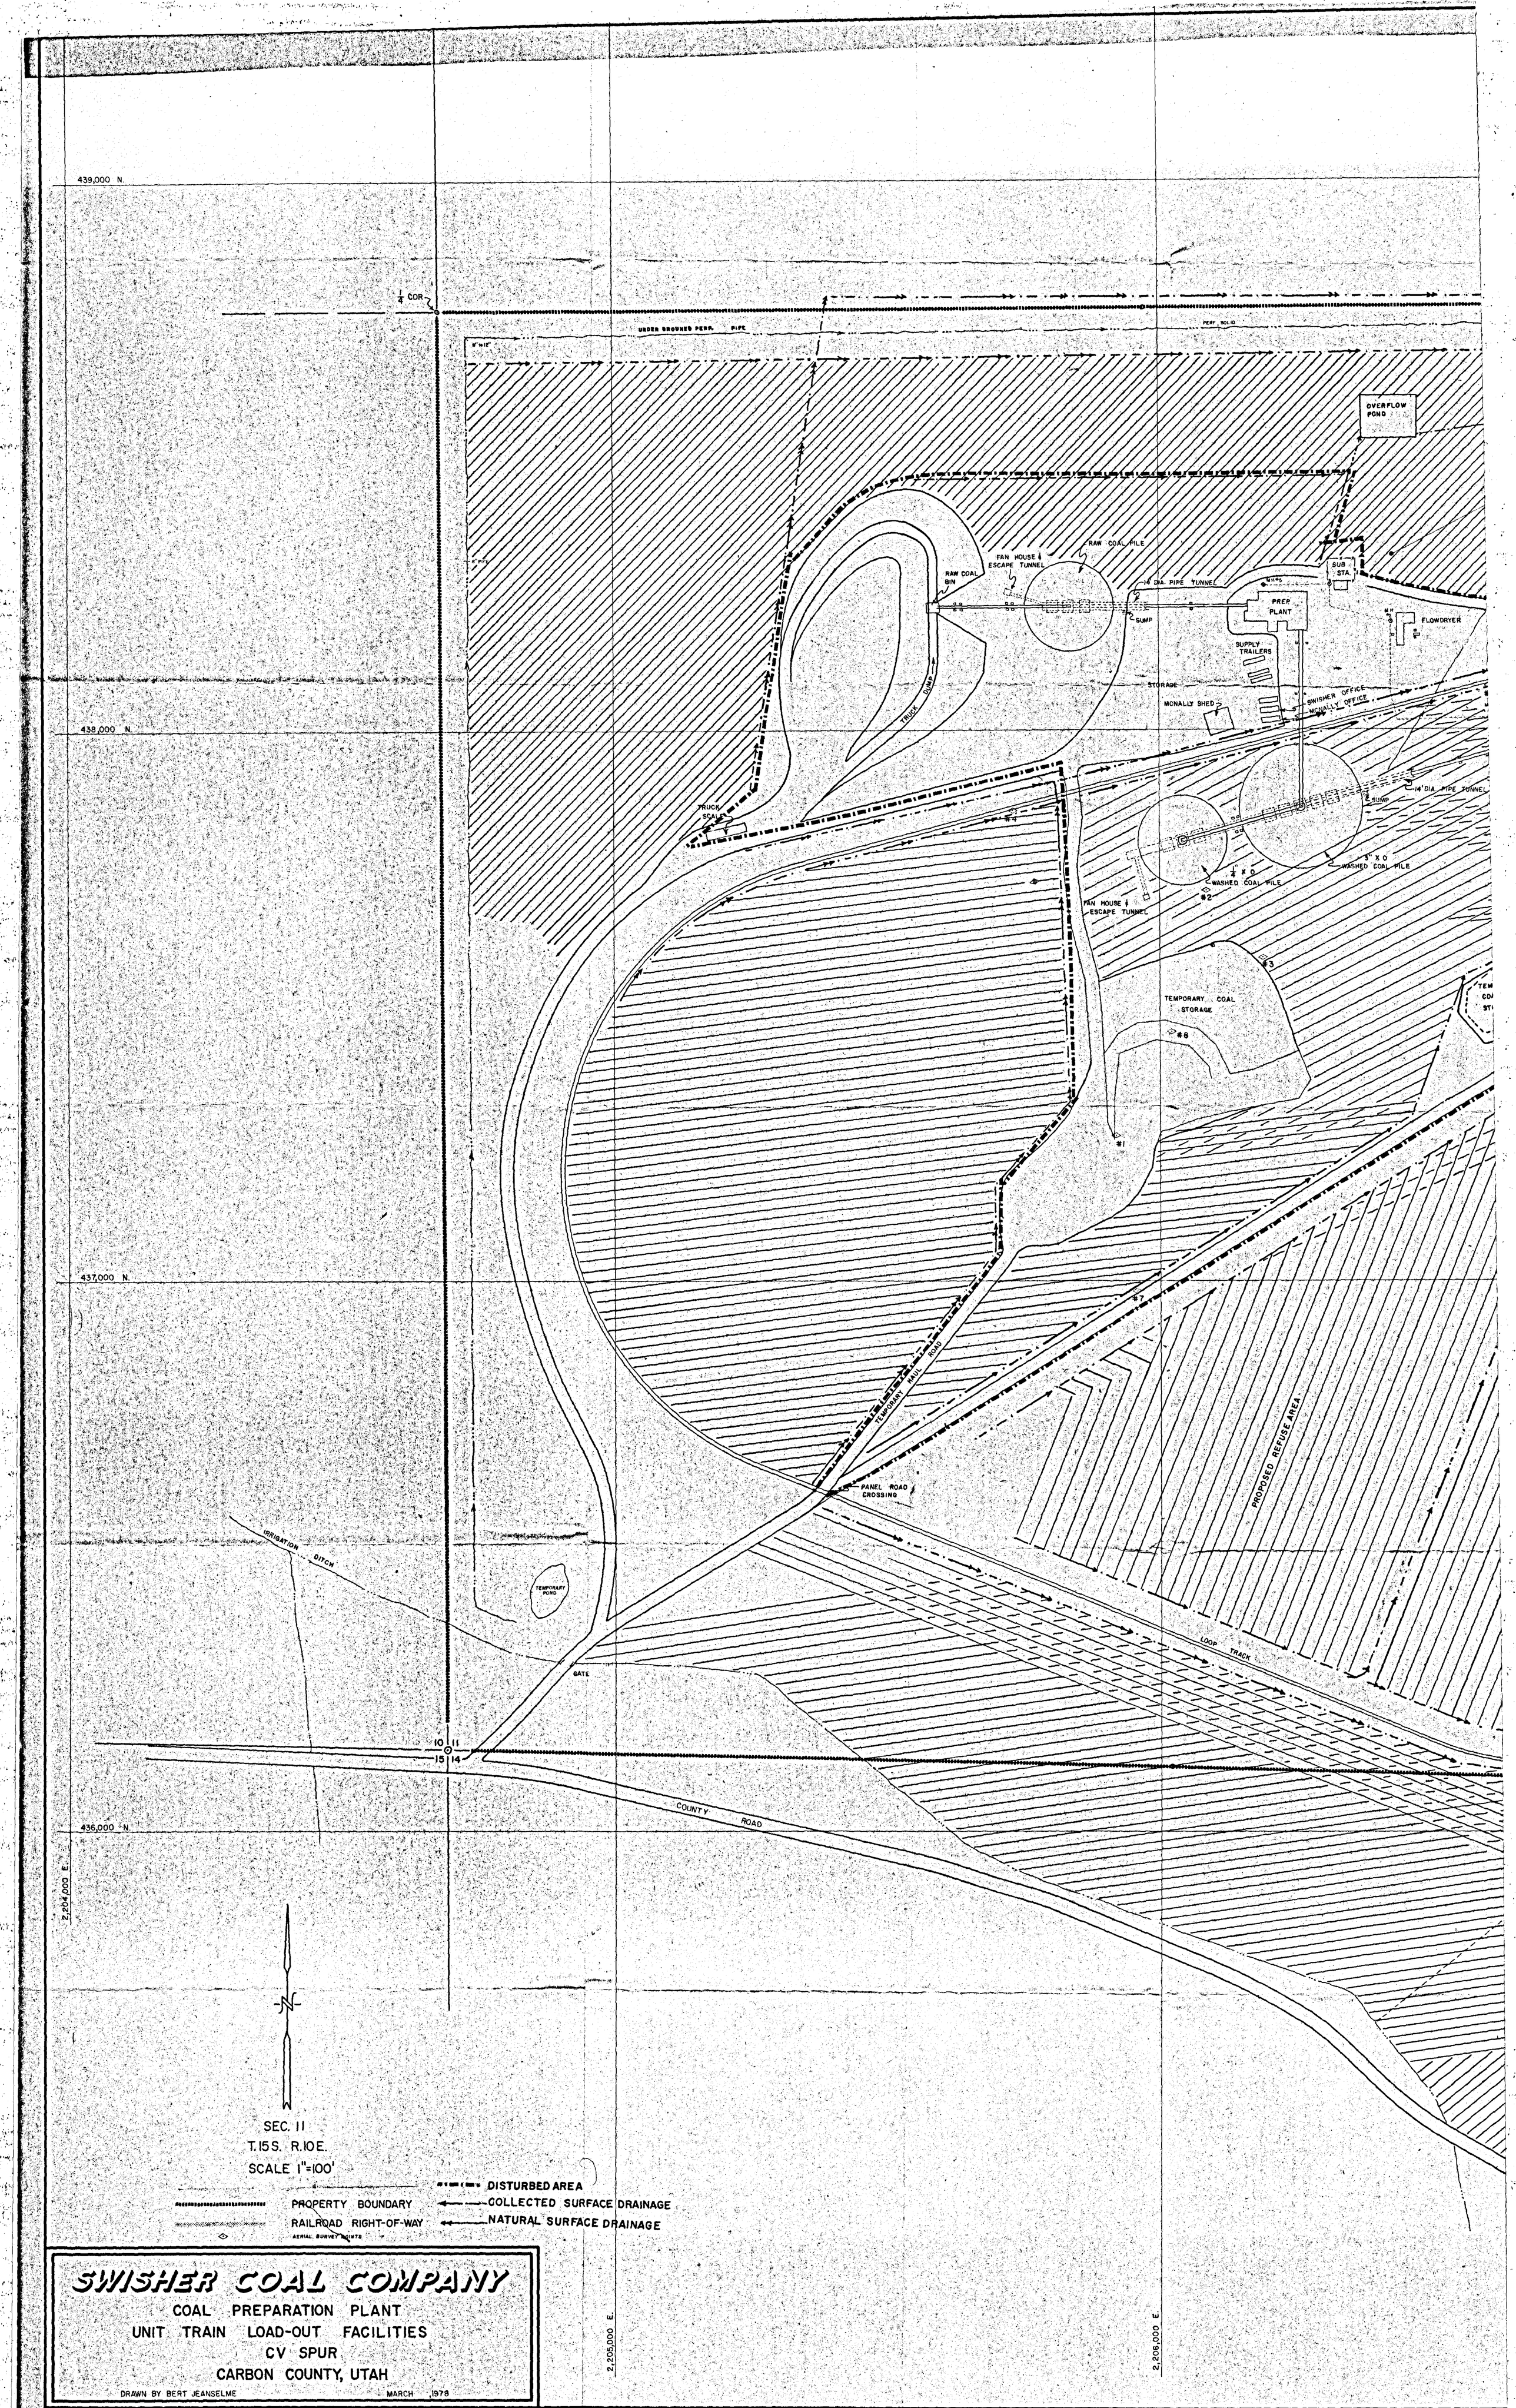
439,000 N.
438,000 N.
437,000 N.
436,000 N.
2,204,000 E.
2,205,000 E.
2,206,000 E.
1/4 COR
UNDER GROUNDED PERF. PIPE
PERF. SOLID
OVERFLOW POND
RAW COAL PILE
FAN HOUSE & ESCAPE TUNNEL
RAW COAL BIN
14' DIA. PIPE TUNNEL
SUMP
PREP PLANT
SUB STA.
FLOWDRYER
SUPPLY TRAILERS
STORAGE
MCNALLY SHED
SWISHER OFFICE
MCNALLY OFFICE
TRUCK DUMP
TRUCK SCALE
WASHED COAL PILE
TEMPORARY COAL STORAGE
#1
#2
#3
#4
#6
#7
TEMPORARY HAUL ROAD
PANEL ROAD CROSSING
PROPOSED REFUSE AREA
IRRIGATION DITCH
TEMPORARY POND
GATE
LOOP TRACK
COUNTY ROAD
10 11
15 14
SEC. 11
T.15S. R.10E.
SCALE 1"=100'
DISTURBED AREA
PROPERTY BOUNDARY
COLLECTED SURFACE DRAINAGE
RAILROAD RIGHT-OF-WAY
NATURAL SURFACE DRAINAGE
AERIAL SURVEY POINTS
SWISHER COAL COMPANY
COAL PREPARATION PLANT
UNIT TRAIN LOAD-OUT FACILITIES
CV SPUR
CARBON COUNTY, UTAH
DRAWN BY BERT JEANSELME
MARCH 1978