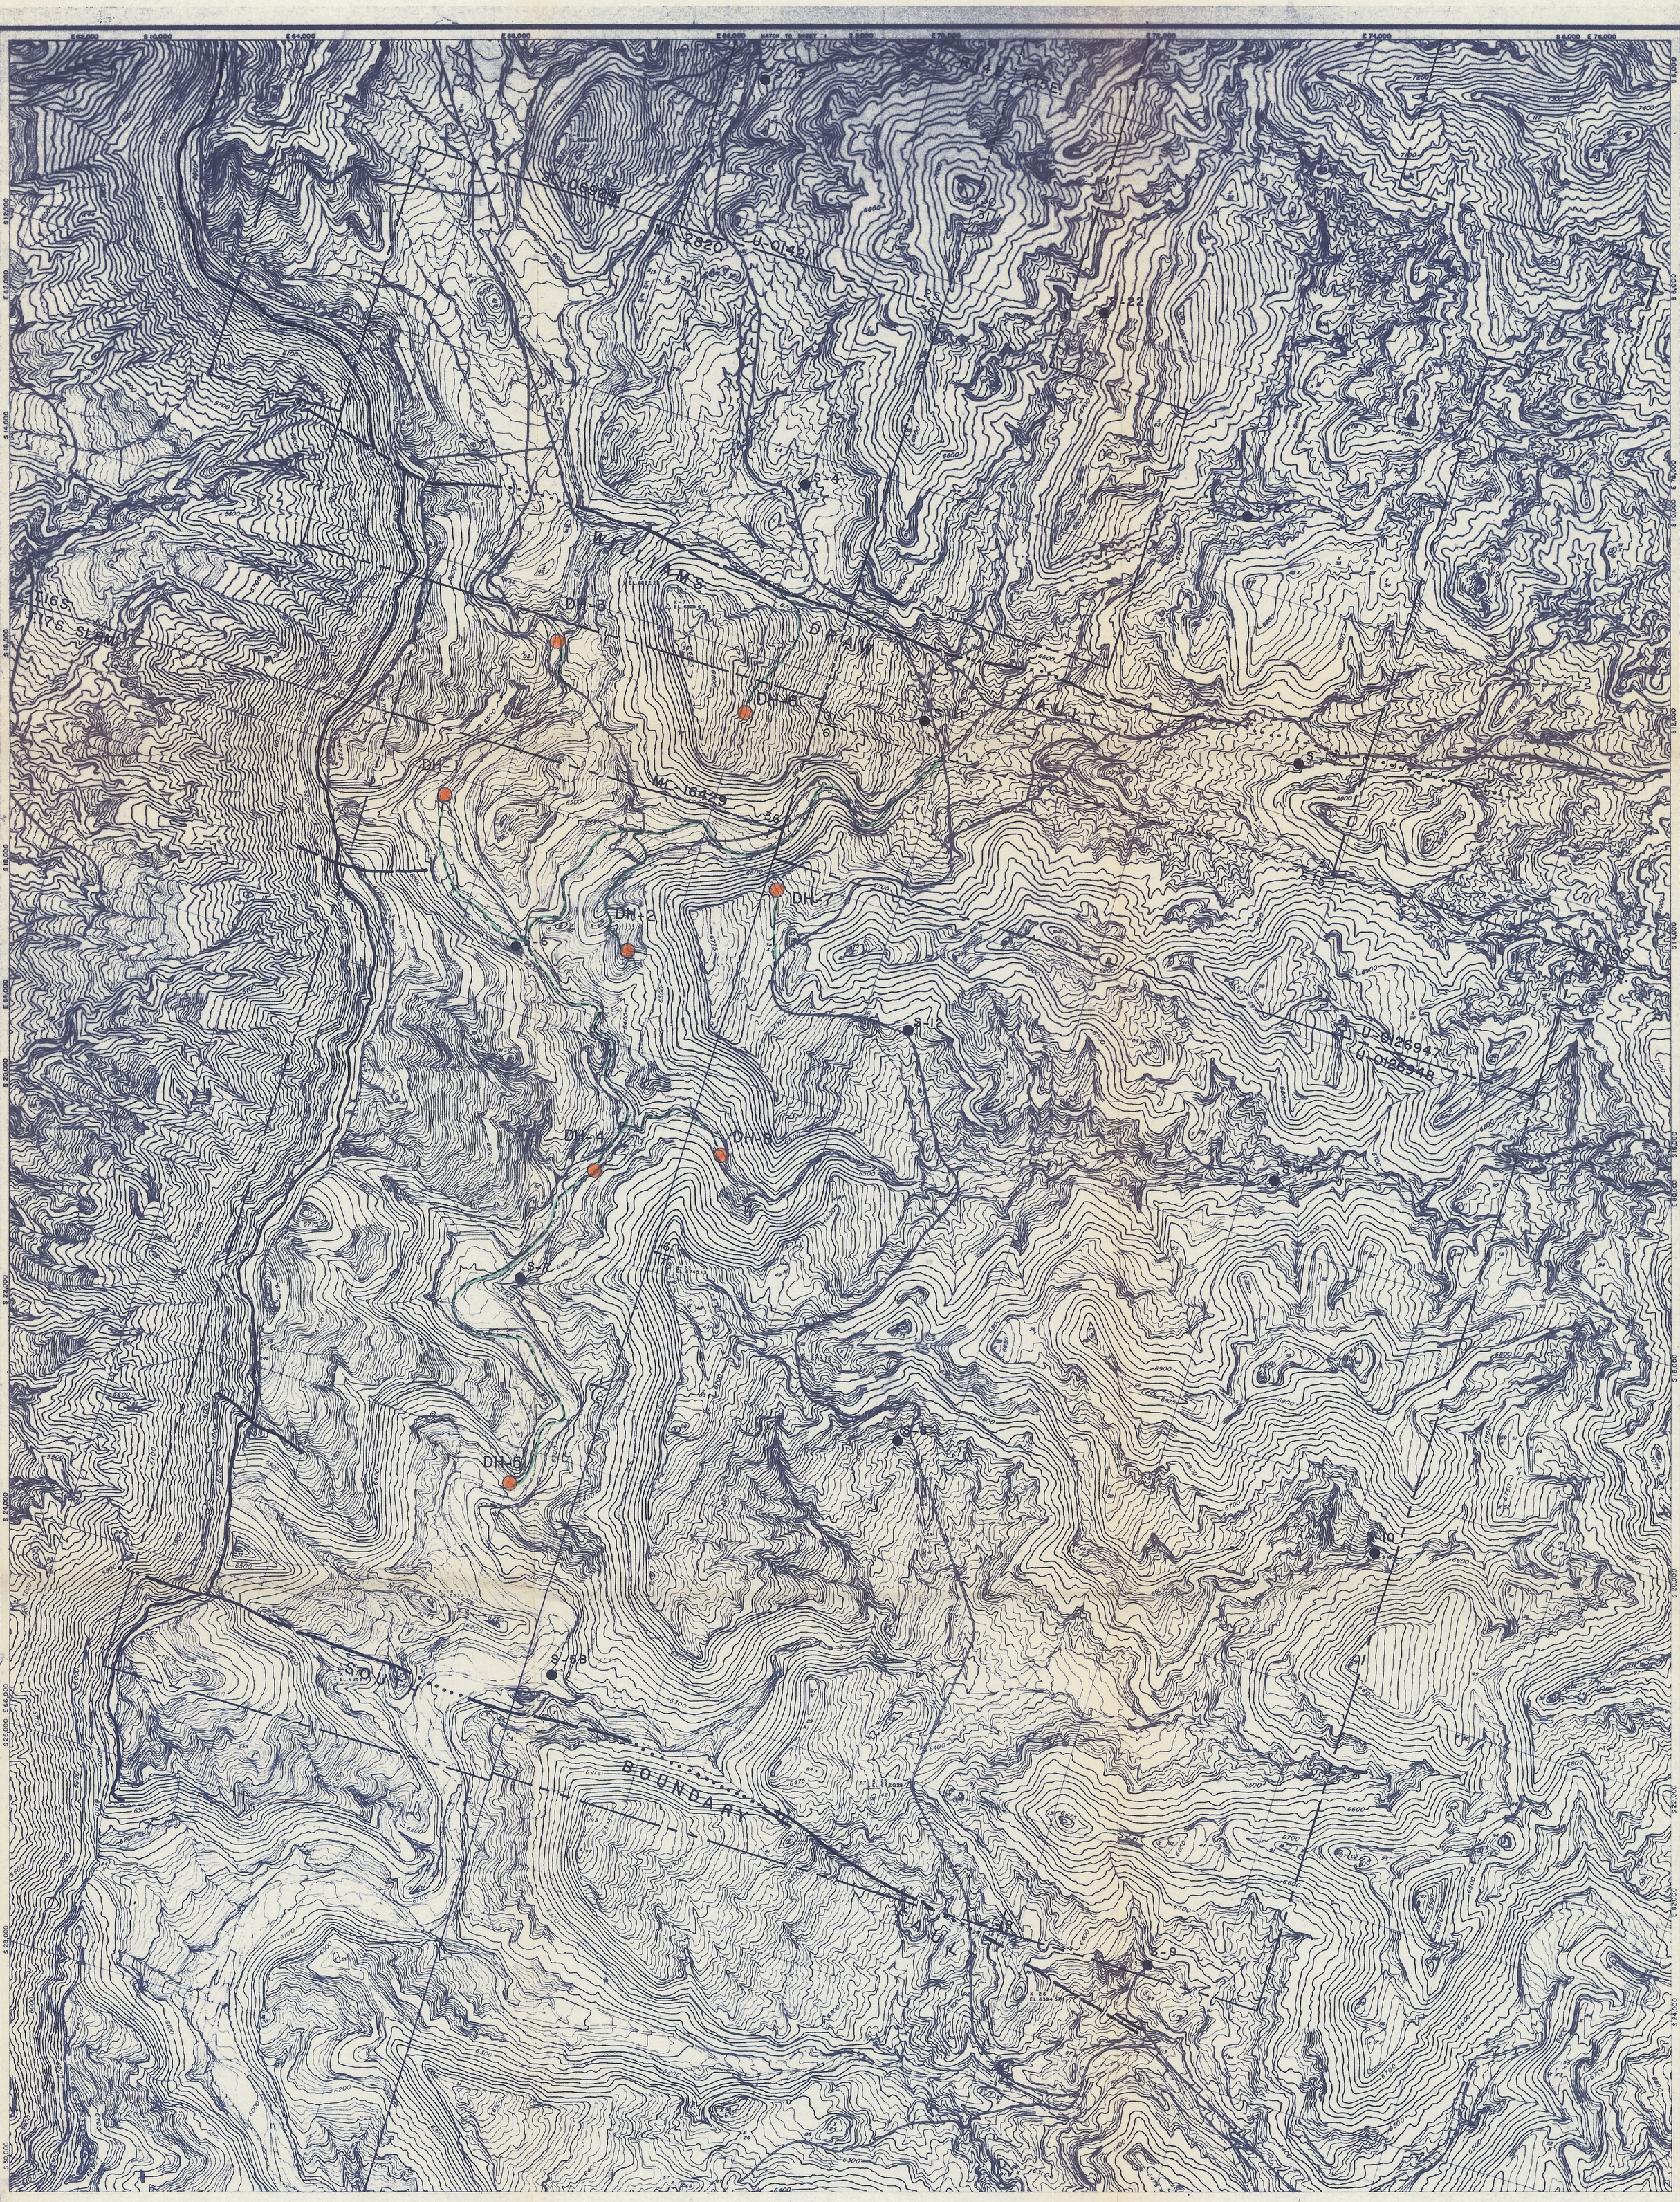

LEGEND

Proposed Drill Holes, 1980

- DH-8 Proposed drill hole
- Access road
- S-23 Previous drill hole
- Coal outcrop
- Lease boundary

Note: Township, range and section lines have not been surveyed.

4-2-80, Revised 6-12-80

KAISER STEEL CORPORATION
SOUTH LEASE COAL PROPERTY

EMERY COUNTY, UTAH

SCALE: 1" = 800'

800' 0 800'

CONTOUR INTERVAL 5'
PHOTOGRAPHY DATE JUNE 1, 1974

INDEX DIAGRAM

SHEET 1

SHEET 2

05021980

OLYMPUS AERIAL SURVEYS, INC - SALT LAKE CITY, UTAH - 4028