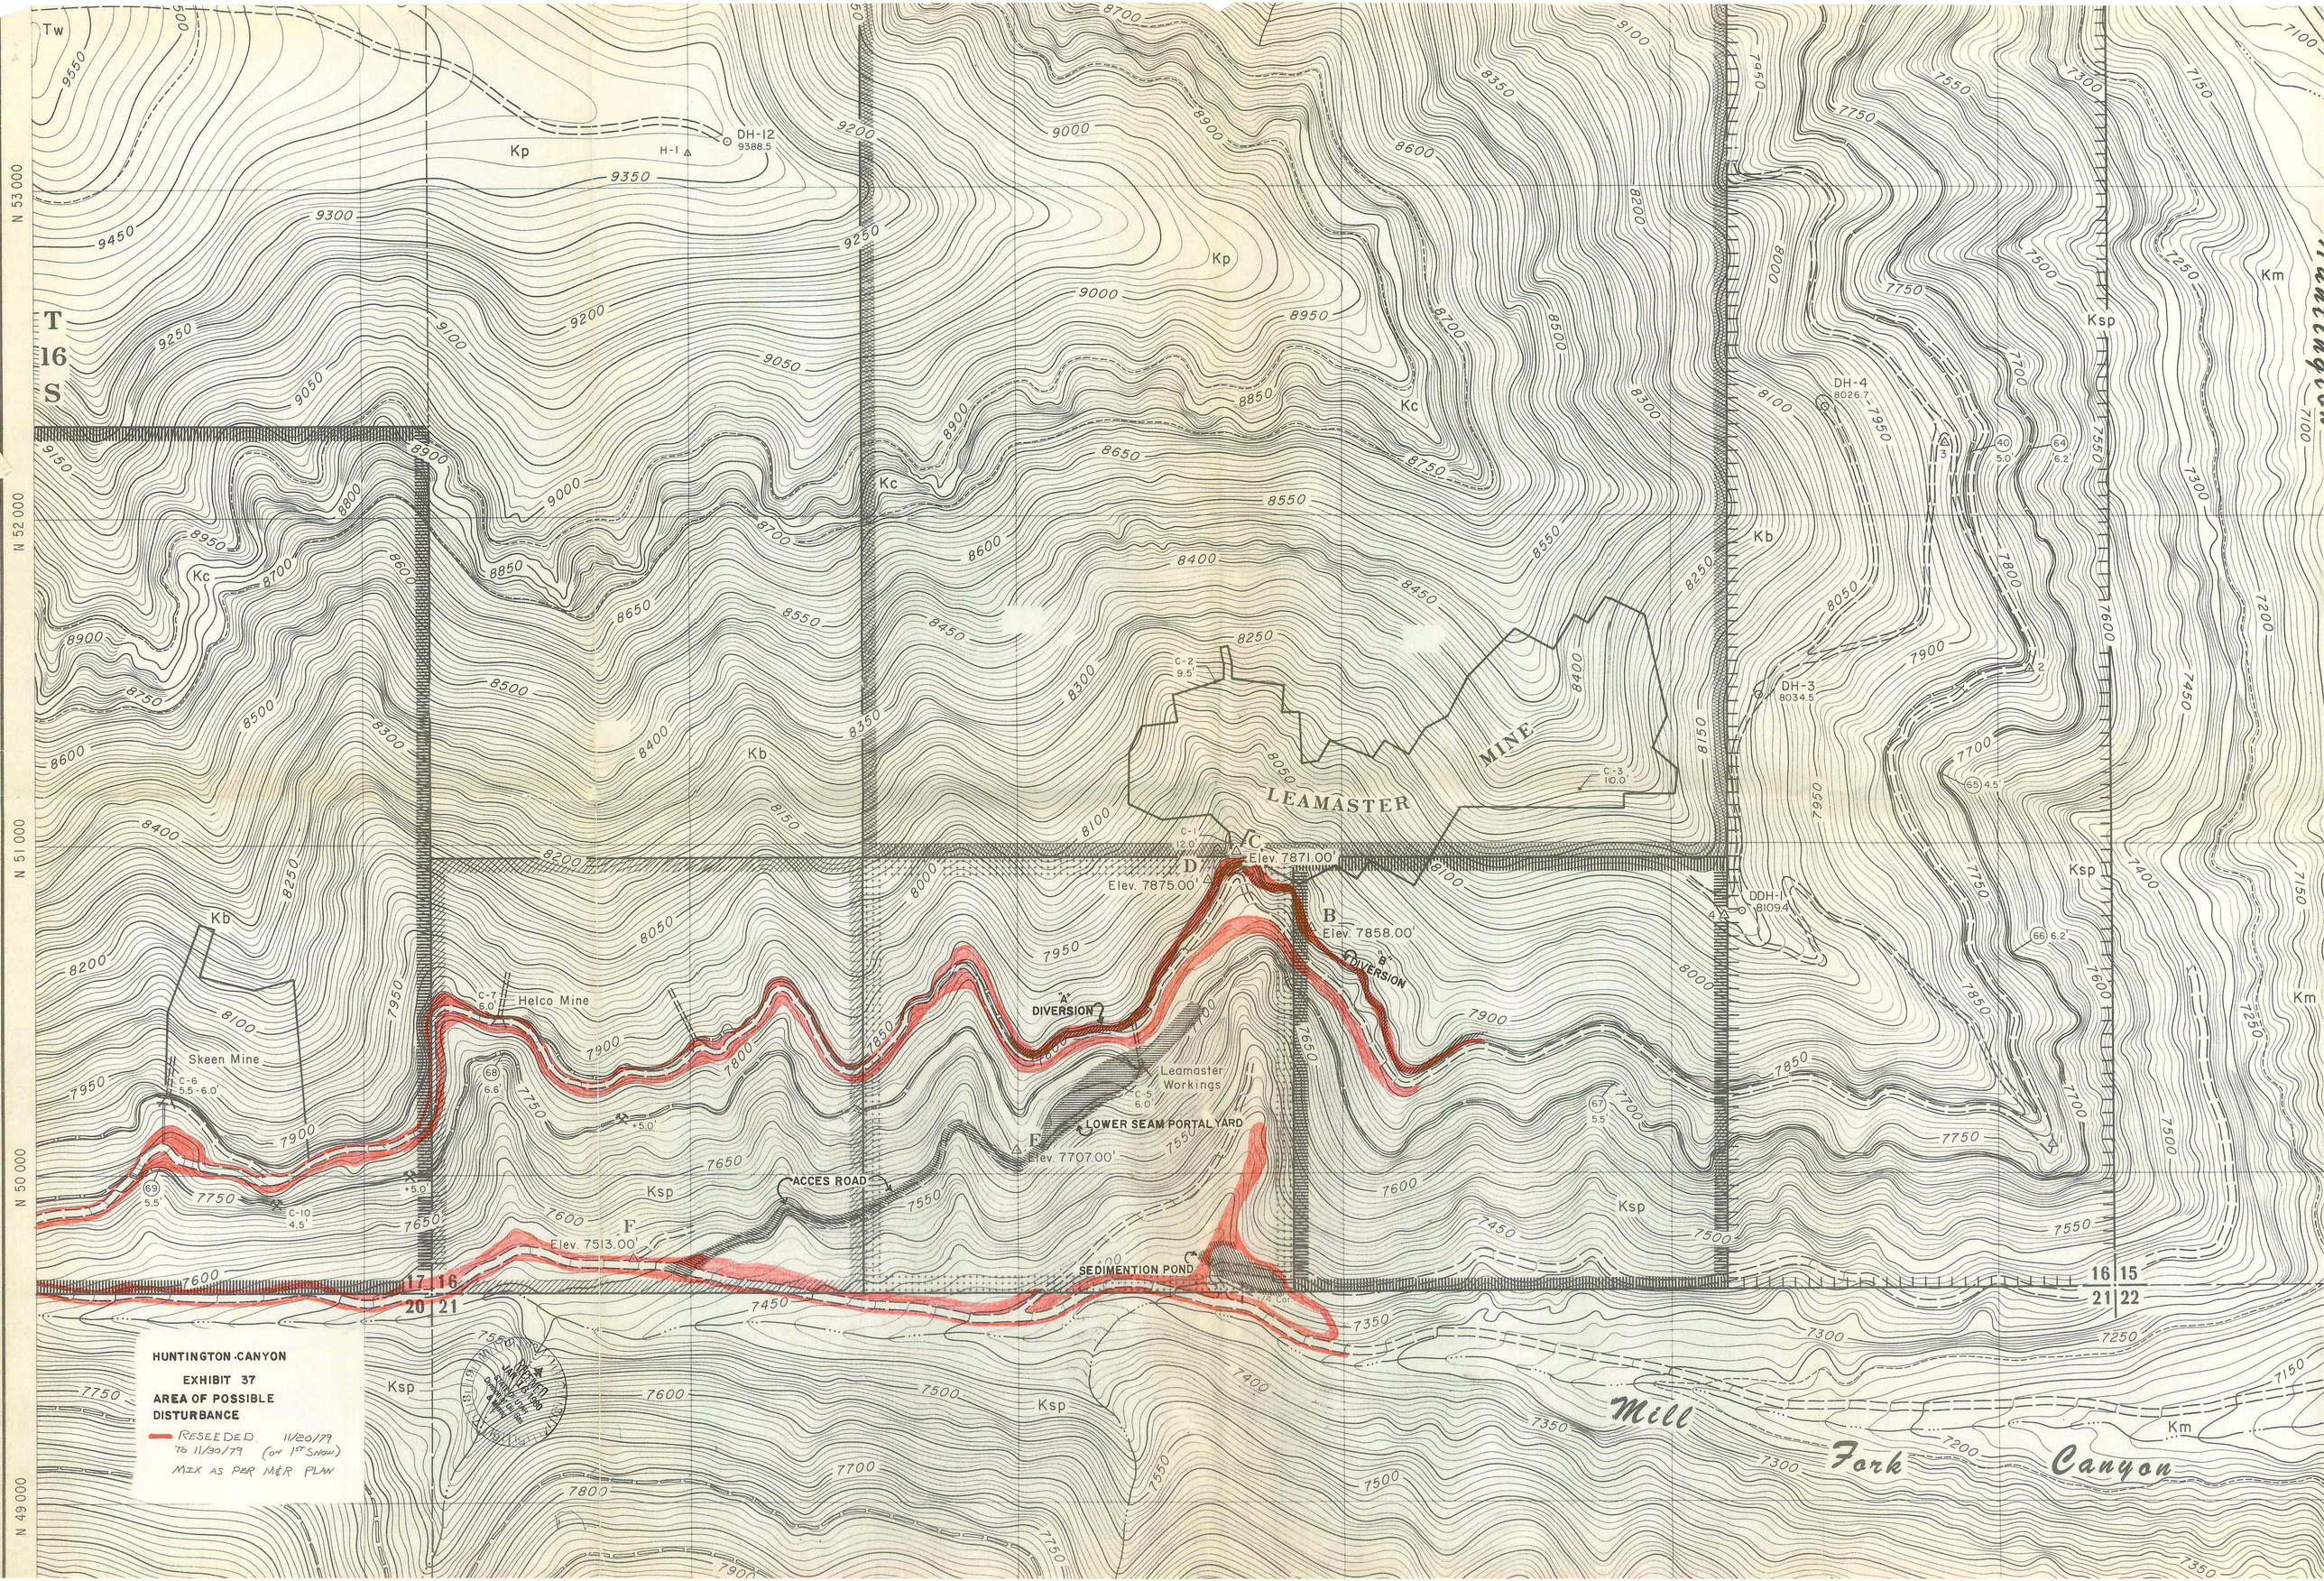
HUNTINGTON CANYON
EXHIBIT 37
AREA OF POSSIBLE
DISTURBANCE
RESEEDED 11/20/79
TO 11/30/79 (ON 1st SNOW)
MIX AS PER M&R PLAN
LEAMASTER MINE
Helco Mine
Skeen Mine
DIVERSION
"A" DIVERSION
"B" DIVERSION
Leamaster Workings
LOWER SEAM PORTAL YARD
ACCES ROAD
SEDIMENTION POND
Elev. 7871.00'
Elev. 7875.00'
Elev. 7858.00'
Elev. 7707.00'
Elev. 7513.00'
DH-12
9388.5
DH-4
8026.7
DH-3
8034.5
DDH-1
8109.4
Mill Fork Canyon
T 16 S
N 53 000
N 52 000
N 51 000
N 50 000
N 49 000