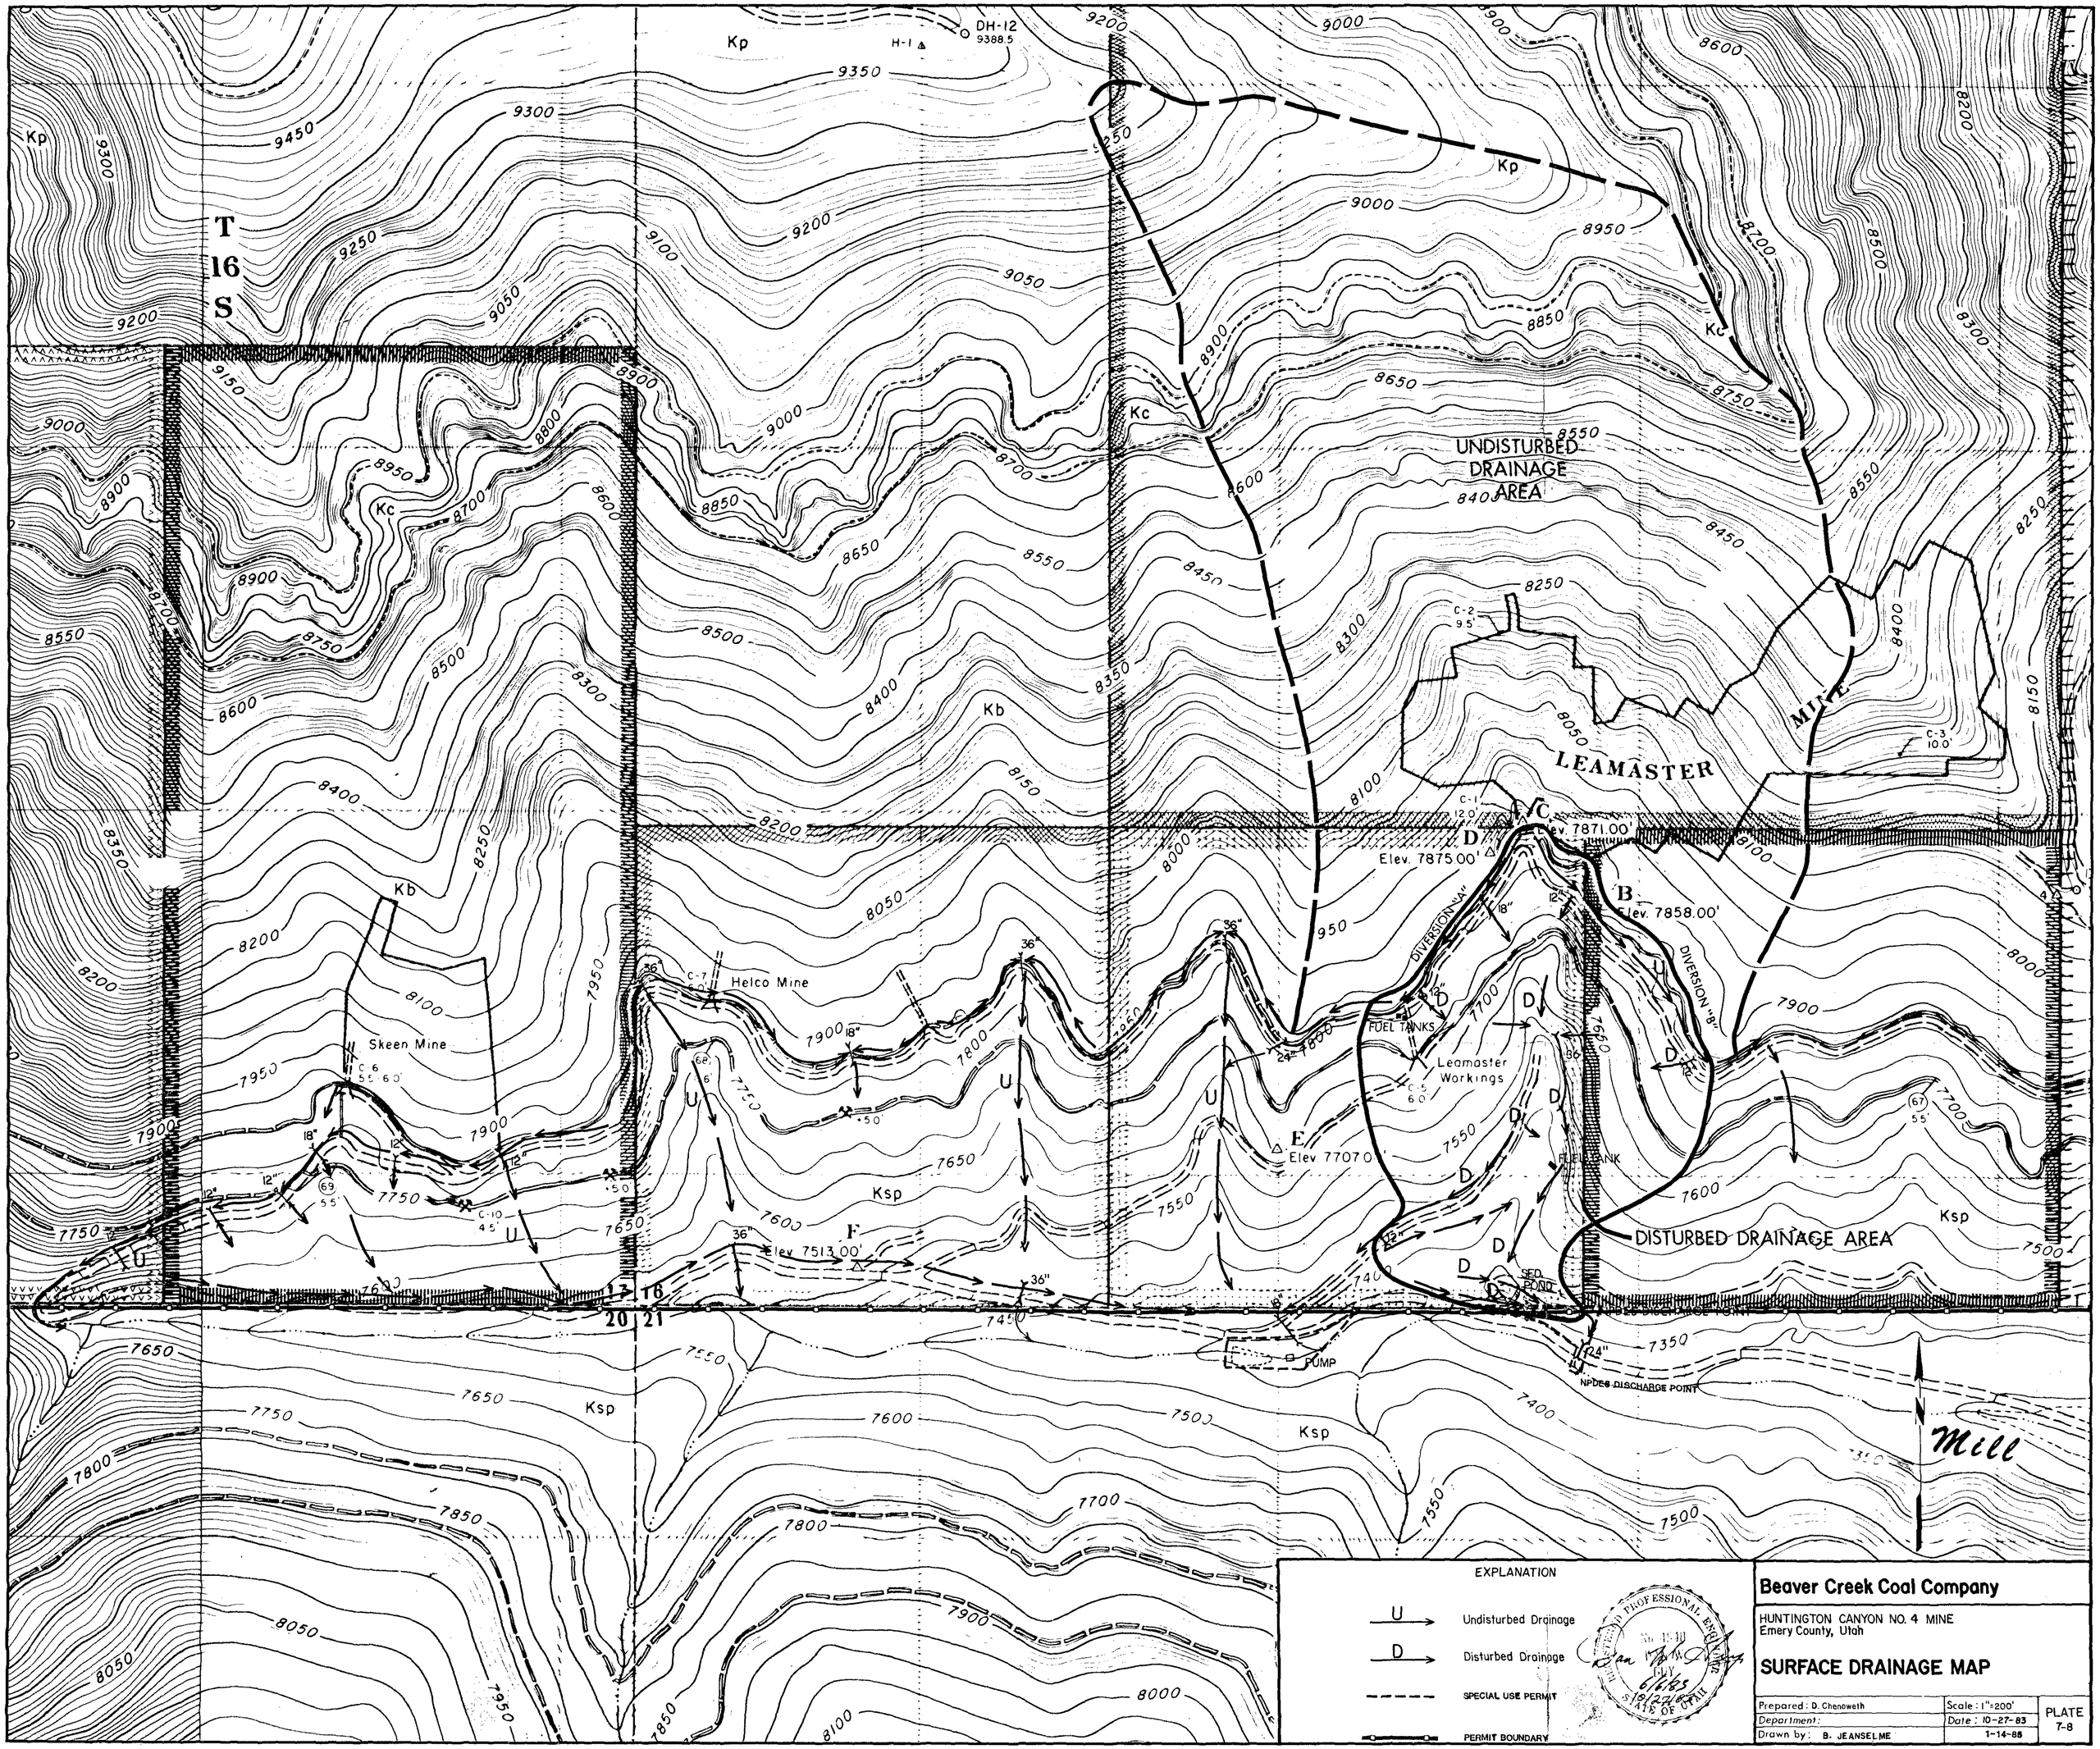
T 16 S
UNDISTURBED DRAINAGE AREA
LEAMASTER
MINE
DISTURBED DRAINAGE AREA
Helco Mine
Skeen Mine
Leamaster Workings
FUEL TANKS
FUEL TANK
SED. POND
PUMP
NPDES DISCHARGE POINT
DIVERSION "A"
DIVERSION "B"
Elev. 7871.00'
Elev. 7875.00'
Elev. 7858.00'
Elev 7707.0
Elev. 7513.00'
Kp
Kc
Kb
Ksp
Mill
EXPLANATION
Undisturbed Drainage
Disturbed Drainage
SPECIAL USE PERMIT
PERMIT BOUNDARY
REGISTERED PROFESSIONAL ENGINEER
STATE OF UTAH
Beaver Creek Coal Company
HUNTINGTON CANYON NO. 4 MINE
Emery County, Utah
SURFACE DRAINAGE MAP
Prepared: D. Chenoweth
Department:
Drawn by: B. JEANSELME
Scale: 1"=200'
Date: 10-27-83
1-14-85
PLATE 7-8