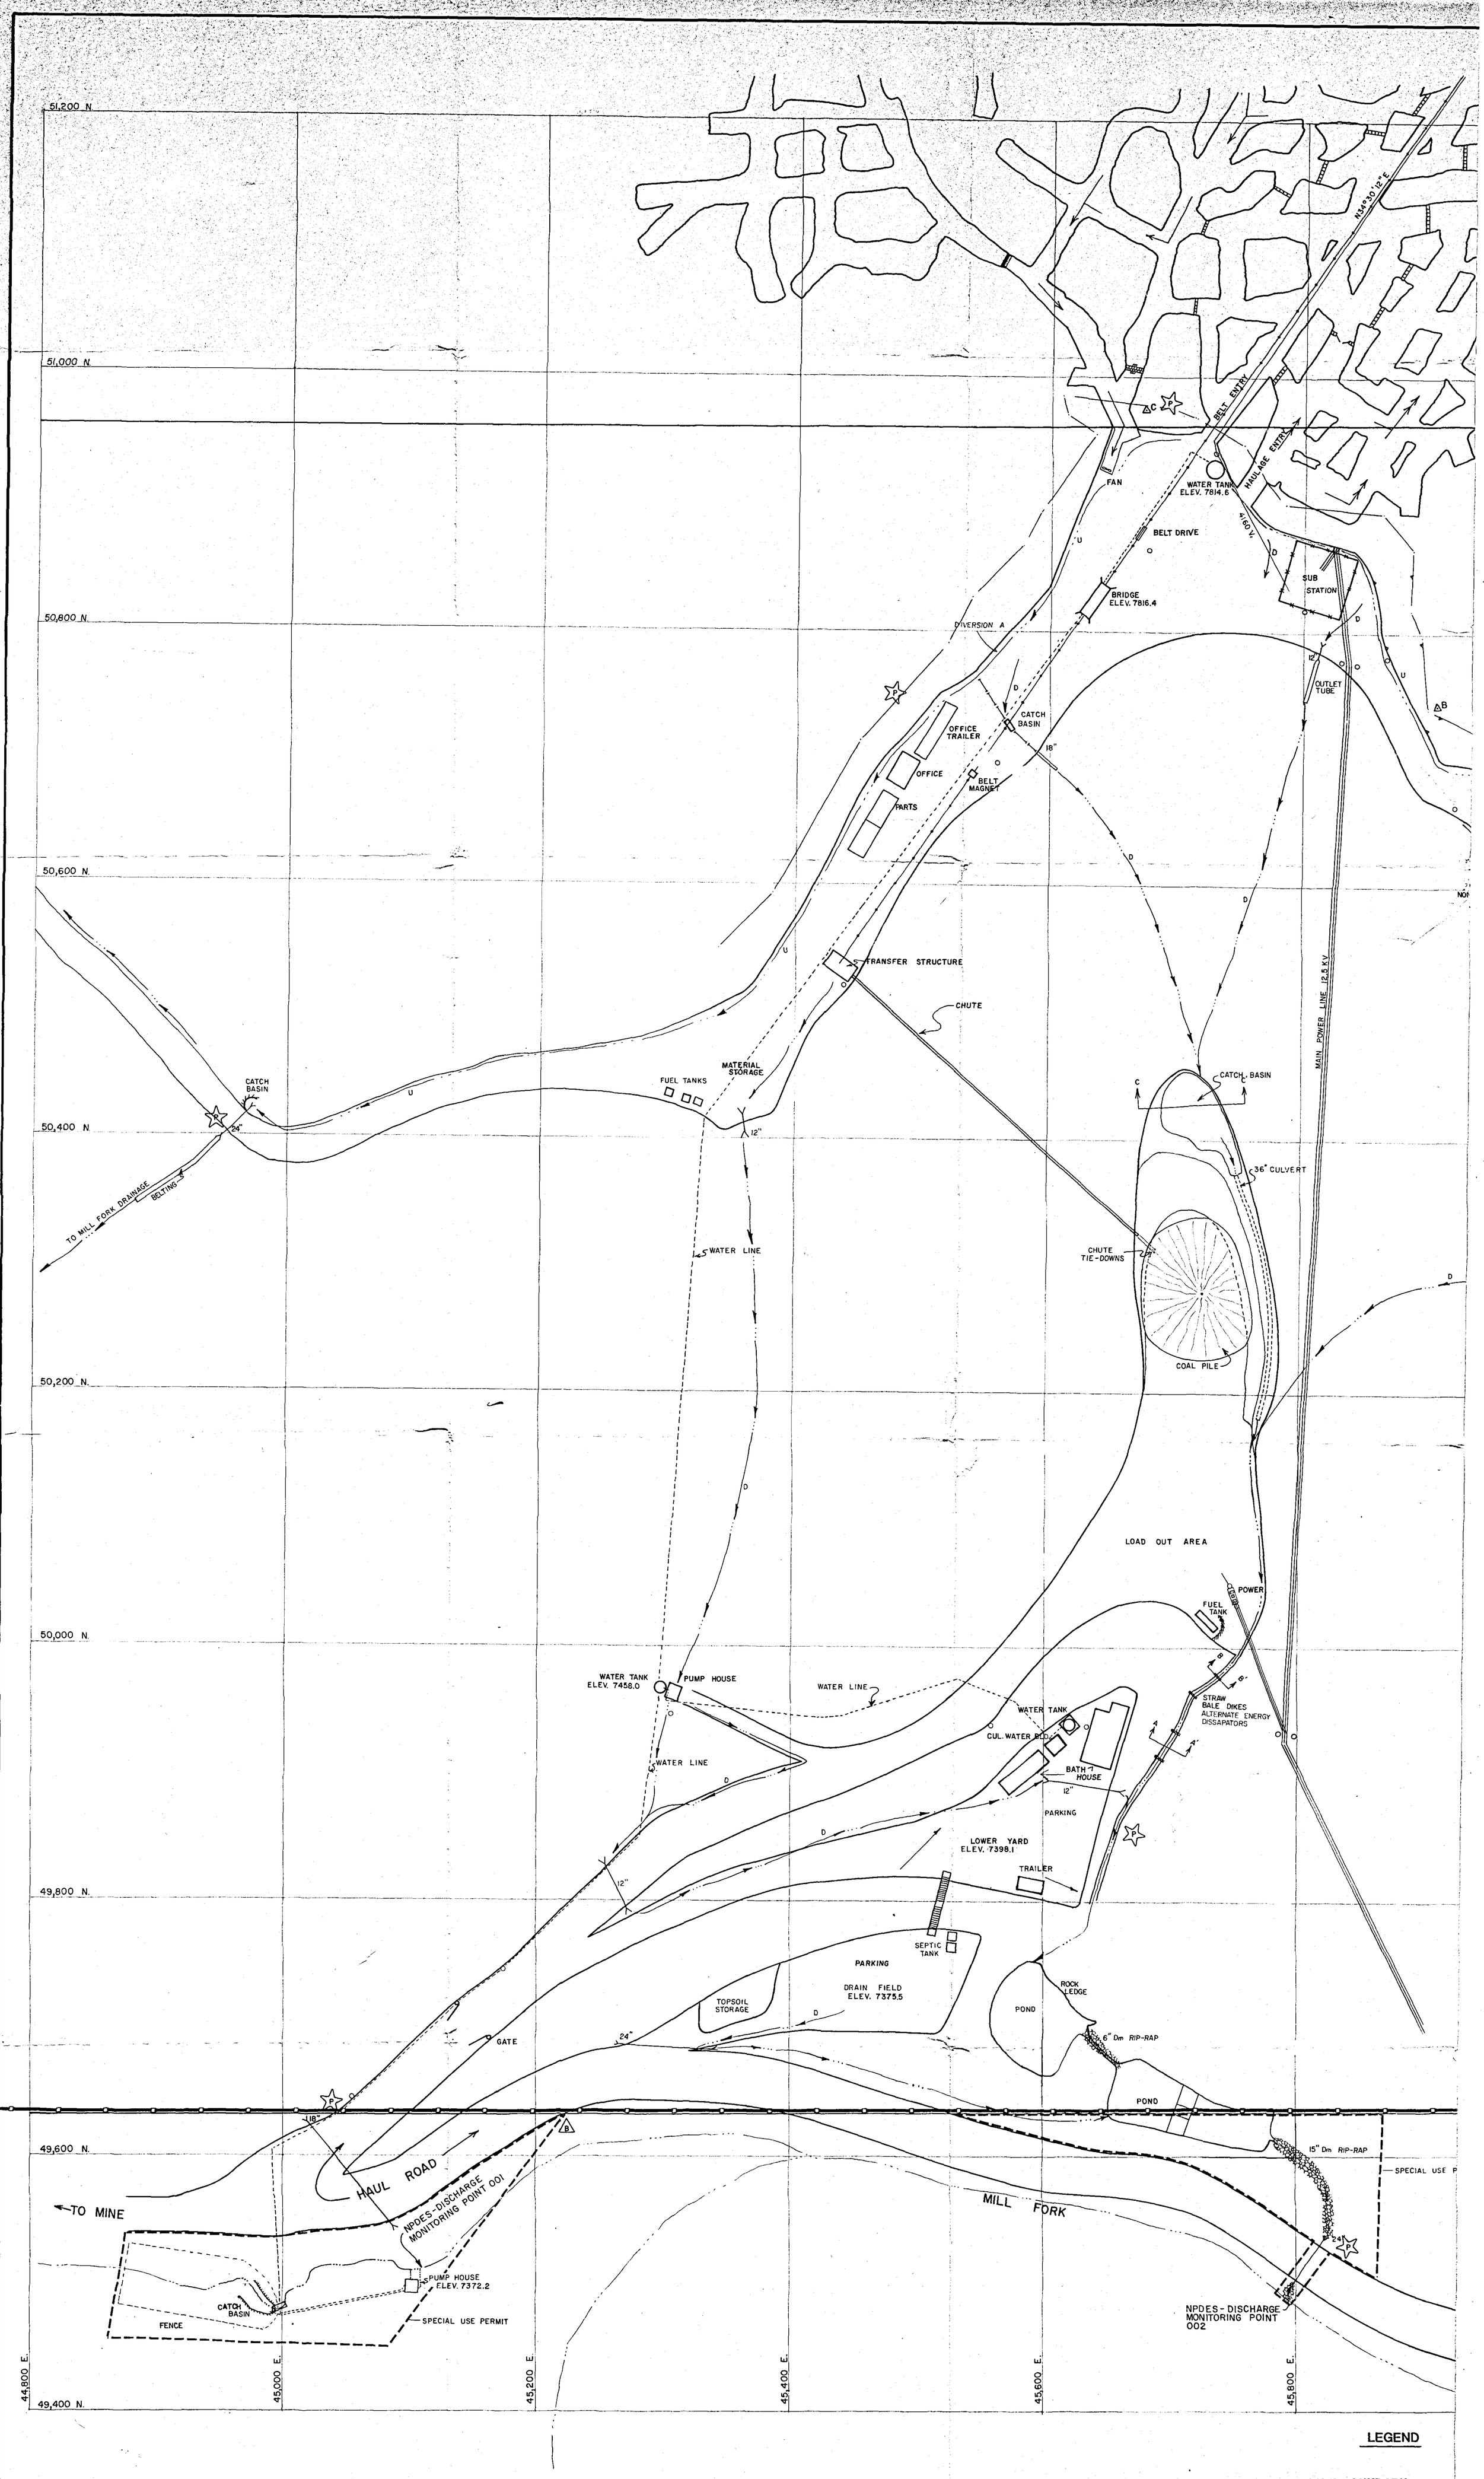
51,200 N.
51,000 N.
50,800 N.
50,600 N.
50,400 N.
50,200 N.
50,000 N.
49,800 N.
49,600 N.
49,400 N.
44,800 E.
45,000 E.
45,200 E.
45,400 E.
45,600 E.
45,800 E.
N34°30'12"E
BELT ENTRY
HAULAGE ENTRY
WATER TANK
ELEV. 7814.6
FAN
BELT DRIVE
4160 V.
SUB STATION
BRIDGE
ELEV. 7816.4
DIVERSION A
OUTLET TUBE
CATCH BASIN
OFFICE TRAILER
OFFICE
PARTS
BELT MAGNET
TRANSFER STRUCTURE
CHUTE
MATERIAL STORAGE
FUEL TANKS
CATCH BASIN
TO MILL FORK DRAINAGE
BELTING
WATER LINE
CATCH BASIN
36" CULVERT
CHUTE TIE-DOWNS
COAL PILE
MAIN POWER LINE 12.5 KV
LOAD OUT AREA
POWER
FUEL TANK
WATER TANK
ELEV. 7458.0
PUMP HOUSE
WATER LINE
WATER LINE
WATER TANK
CUL. WATER BLD.
BATH HOUSE
STRAW BALE DIKES
ALTERNATE ENERGY DISSAPATORS
PARKING
LOWER YARD
ELEV. 7398.1
TRAILER
SEPTIC TANK
PARKING
DRAIN FIELD
ELEV. 7375.5
TOPSOIL STORAGE
ROCK LEDGE
POND
6" Dm RIP-RAP
GATE
POND
15" Dm RIP-RAP
SPECIAL USE P
HAUL ROAD
TO MINE
NPDES-DISCHARGE MONITORING POINT 001
MILL FORK
PUMP HOUSE
ELEV. 7372.2
CATCH BASIN
FENCE
SPECIAL USE PERMIT
NPDES-DISCHARGE MONITORING POINT 002
LEGEND
PERMIT BOUNDARY
SPECIAL USE PERMIT