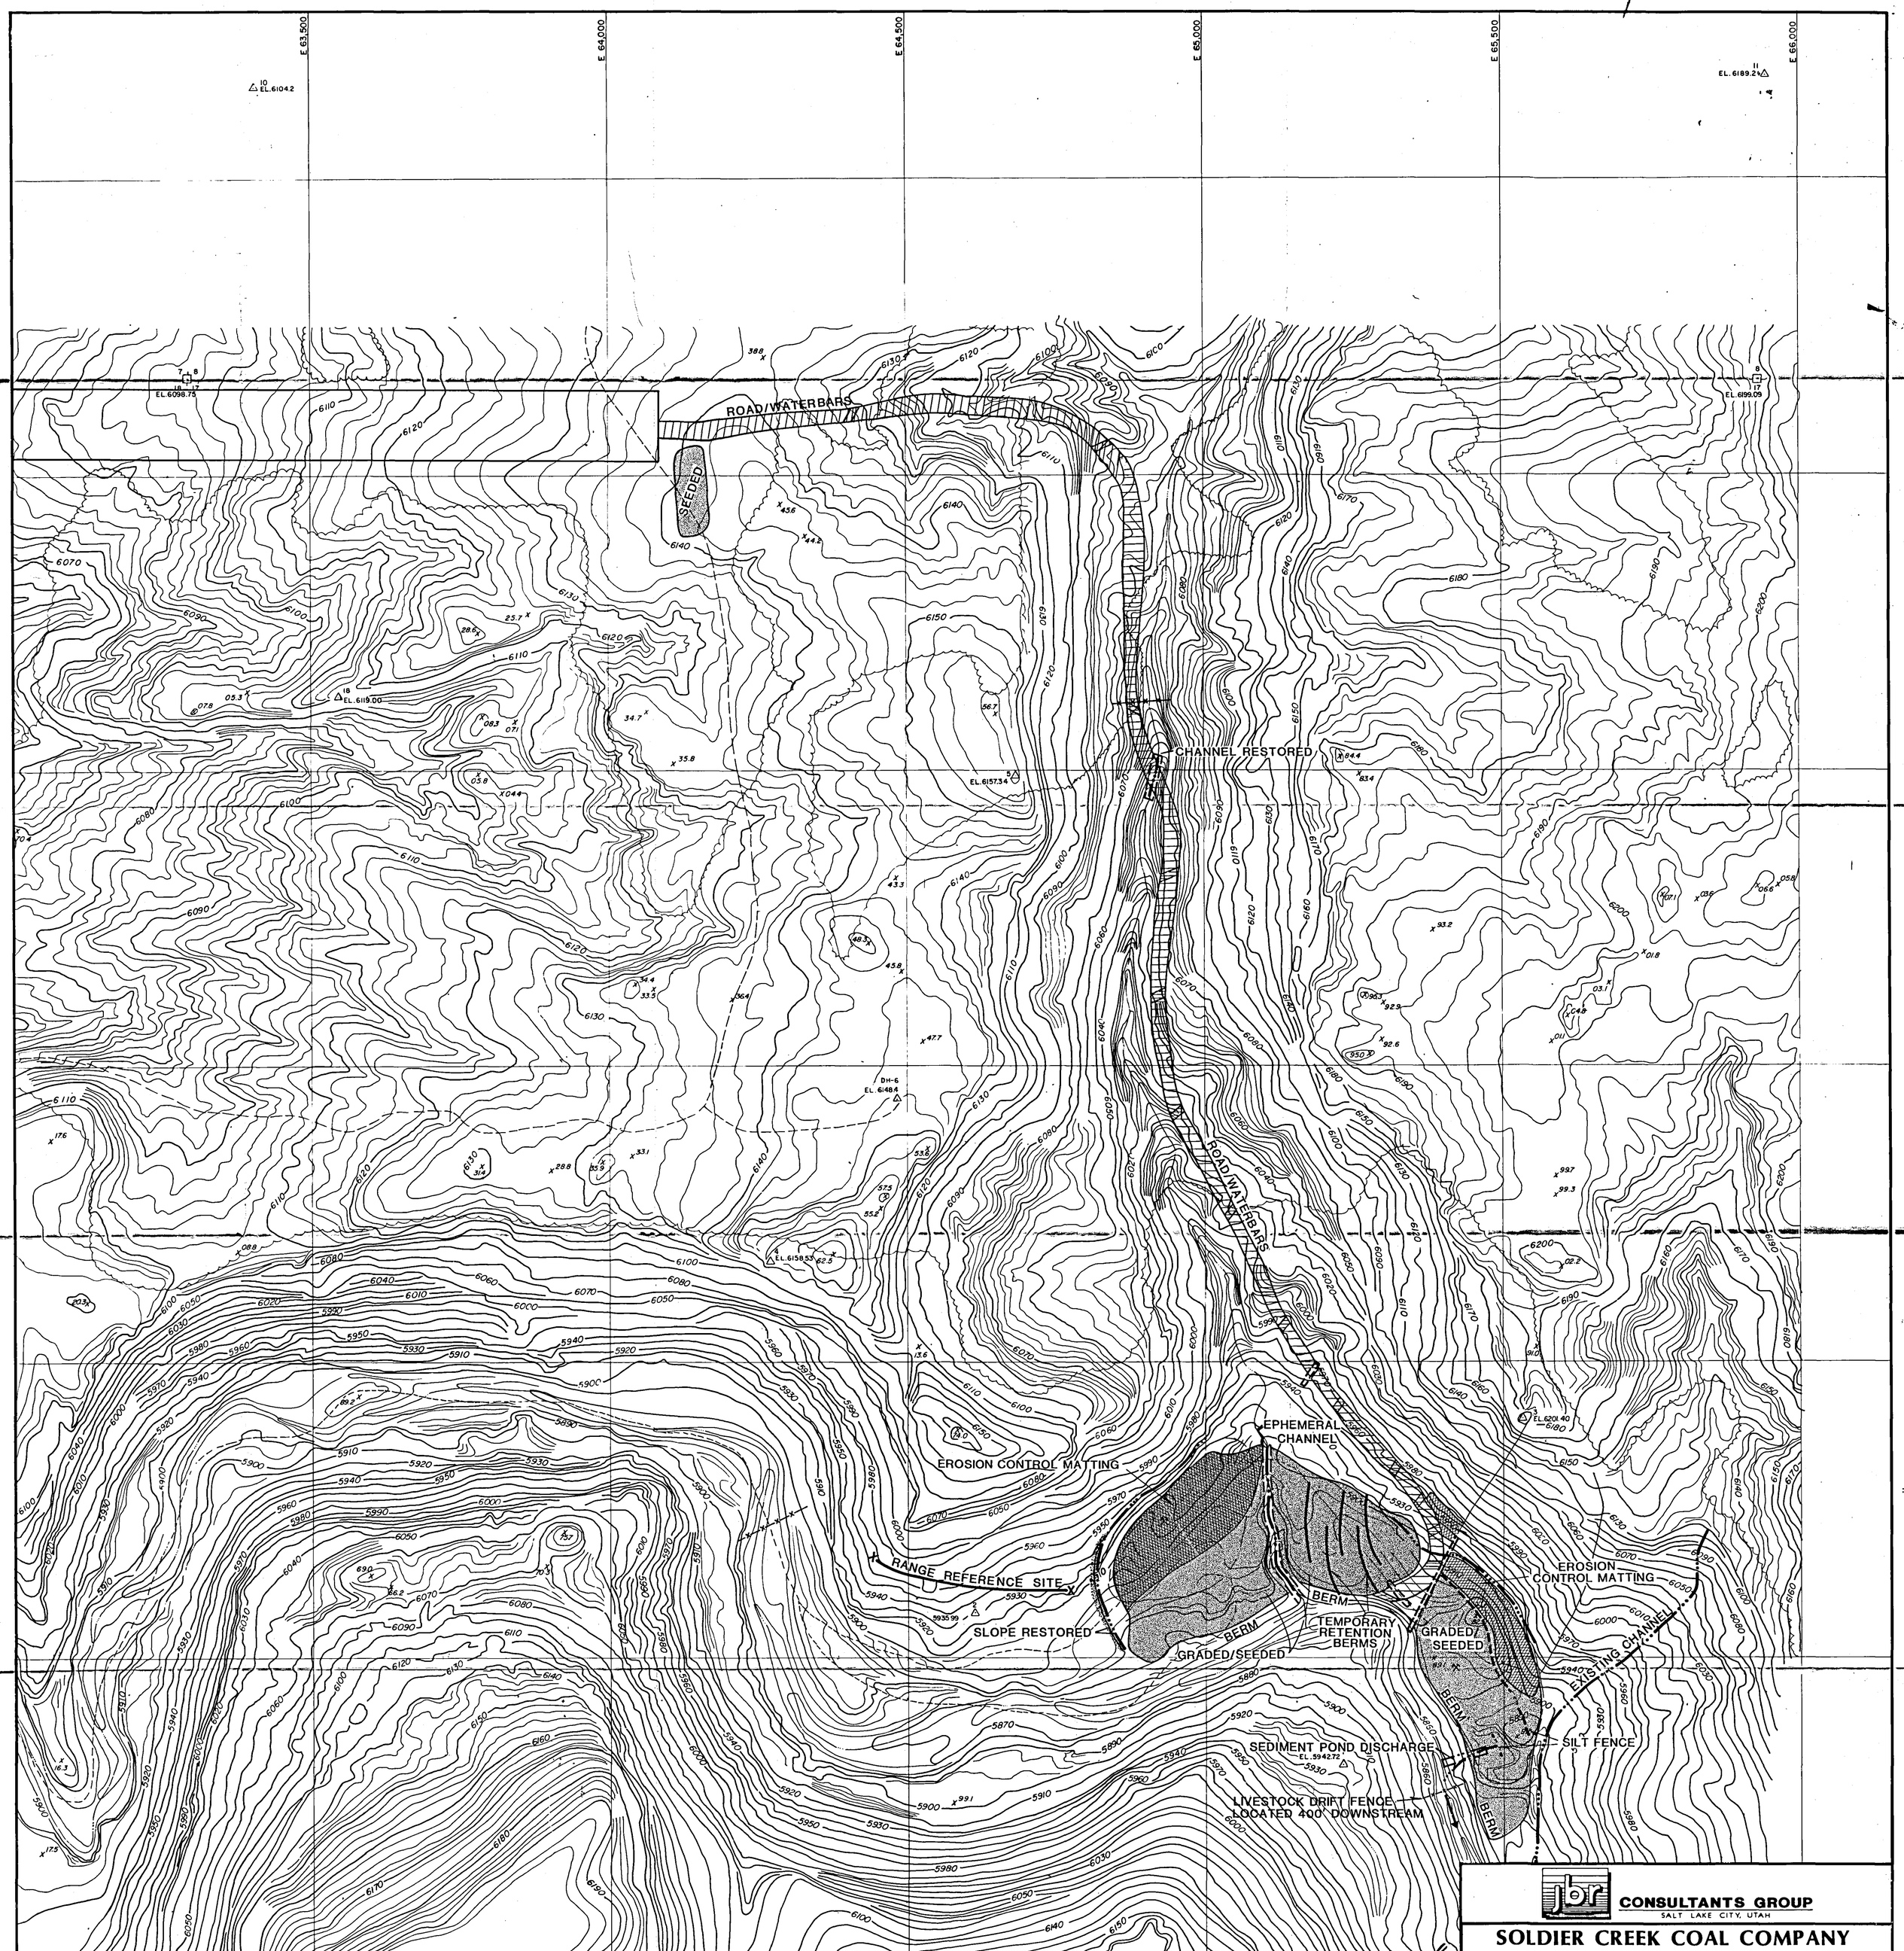
E 63,500
E 64,000
E 64,500
E 65,000
E 65,500
E 66,000
EL. 6104.2
EL. 6189.2
EL. 6098.75
EL. 6199.09
ROAD/WATERBARS
SEEDED
EL. 6119.00
CHANNEL RESTORED
EL. 6157.34
DH-6
EL. 6148.4
EL. 6158.53
ROAD/WATERBARS
EL. 6201.40
EPHEMERAL CHANNEL
EROSION CONTROL MATTING
RANGE REFERENCE SITE
SLOPE RESTORED
BERM
TEMPORARY RETENTION BERMS
GRADED/SEEDED
GRADED/SEEDED
EROSION CONTROL MATTING
EXISTING CHANNEL
SILT FENCE
SEDIMENT POND DISCHARGE
EL. 5942.72
LIVESTOCK DRIFT FENCE LOCATED 400' DOWNSTREAM
SCALE 1" = 100'
100' 0 100' 200' 300'
CONTOUR INTERVAL 2'
PHOTOGRAPHY DATE SEPT. 22, 1978
EXPLANATION
Culverts Removed
Range Reference Site
Road Regraded with Waterbars
Graded/Seeded Benches and Disturbed Areas
Coal Seam Backfill
Channels, Existing or Restored
Fence
CONSULTANTS GROUP
SALT LAKE CITY, UTAH
SOLDIER CREEK COAL COMPANY
HIDDEN VALLEY MINE
FINAL RECLAMATION
REVISIONS
DESIGNED BY: J. W. J.
DRAFTER: C. Pixton
SCALE: 1" = 100'
DATE: 5/12/86
PLATE III