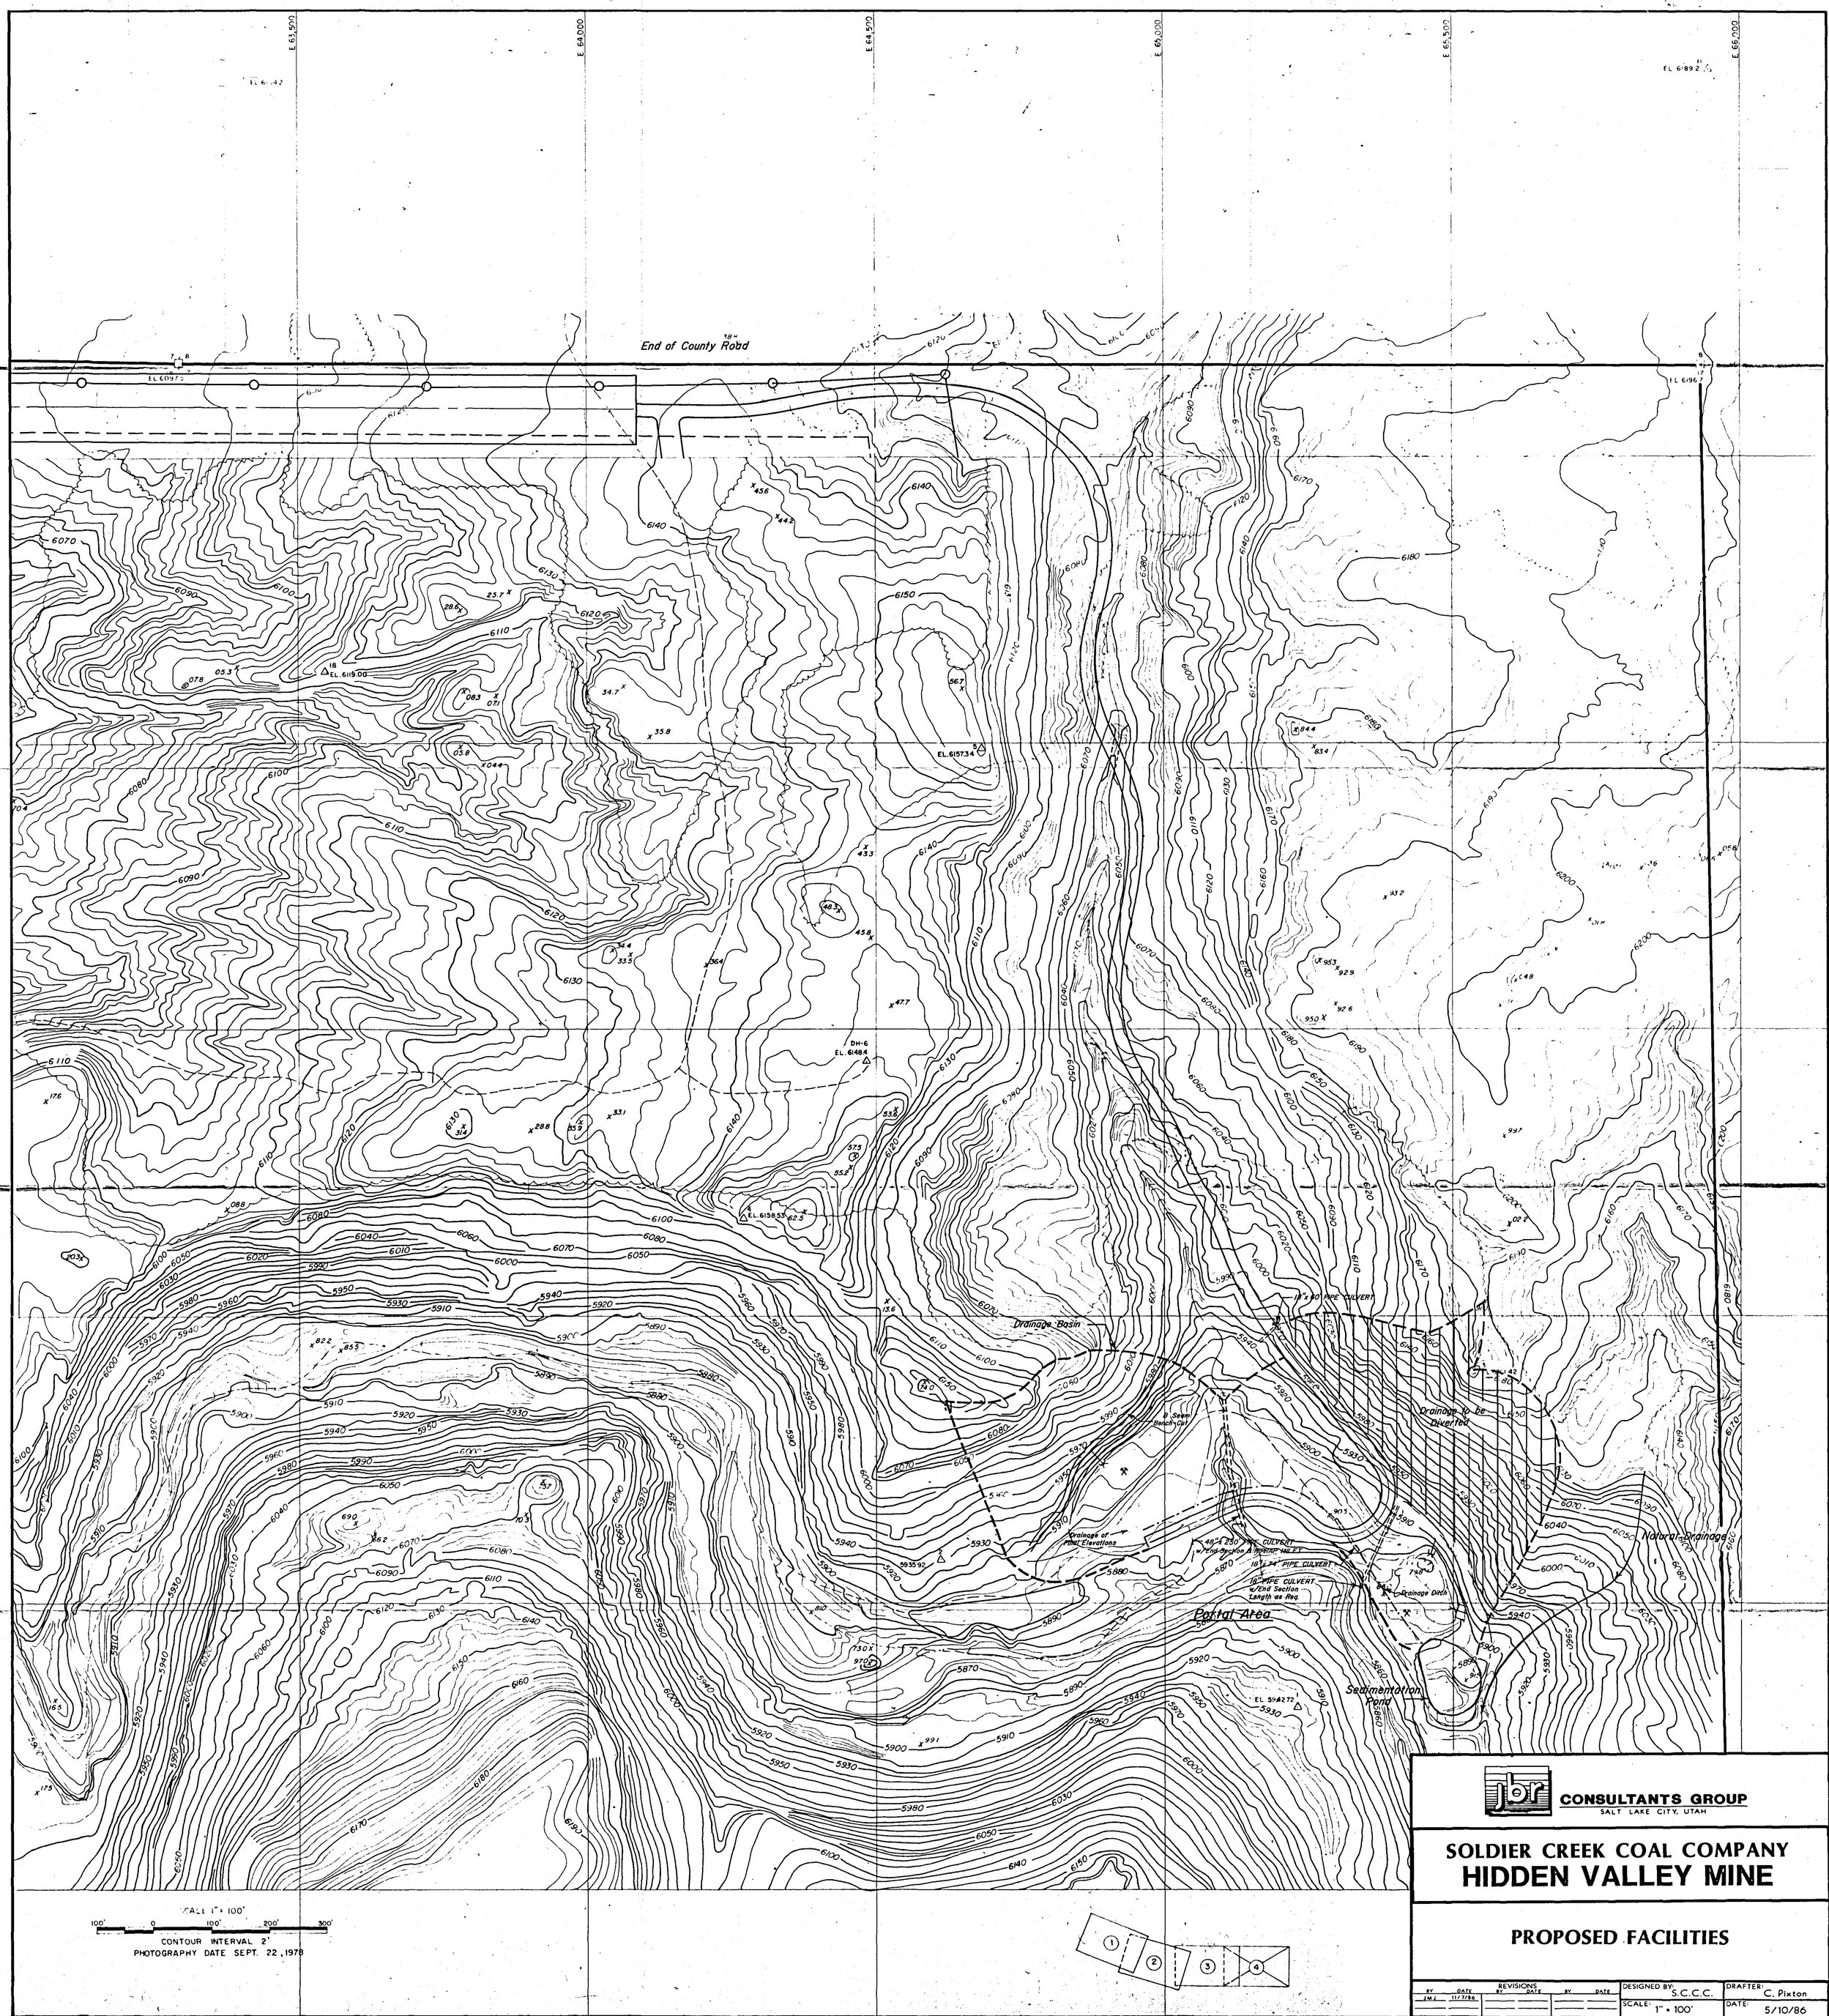

jbr CONSULTANTS GROUP
SALT LAKE CITY, UTAH

SOLDIER CREEK COAL COMPANY
HIDDEN VALLEY MINE

PROPOSED FACILITIES

REVISIONS BY	DATE	BY	DATE	BY	DATE	DESIGNED BY: S.C.C.C.	DRAFTER: C. Pixton
JMJ	11/7/86					SCALE: 1" = 100'	DATE: 5/10/86

PLATE II