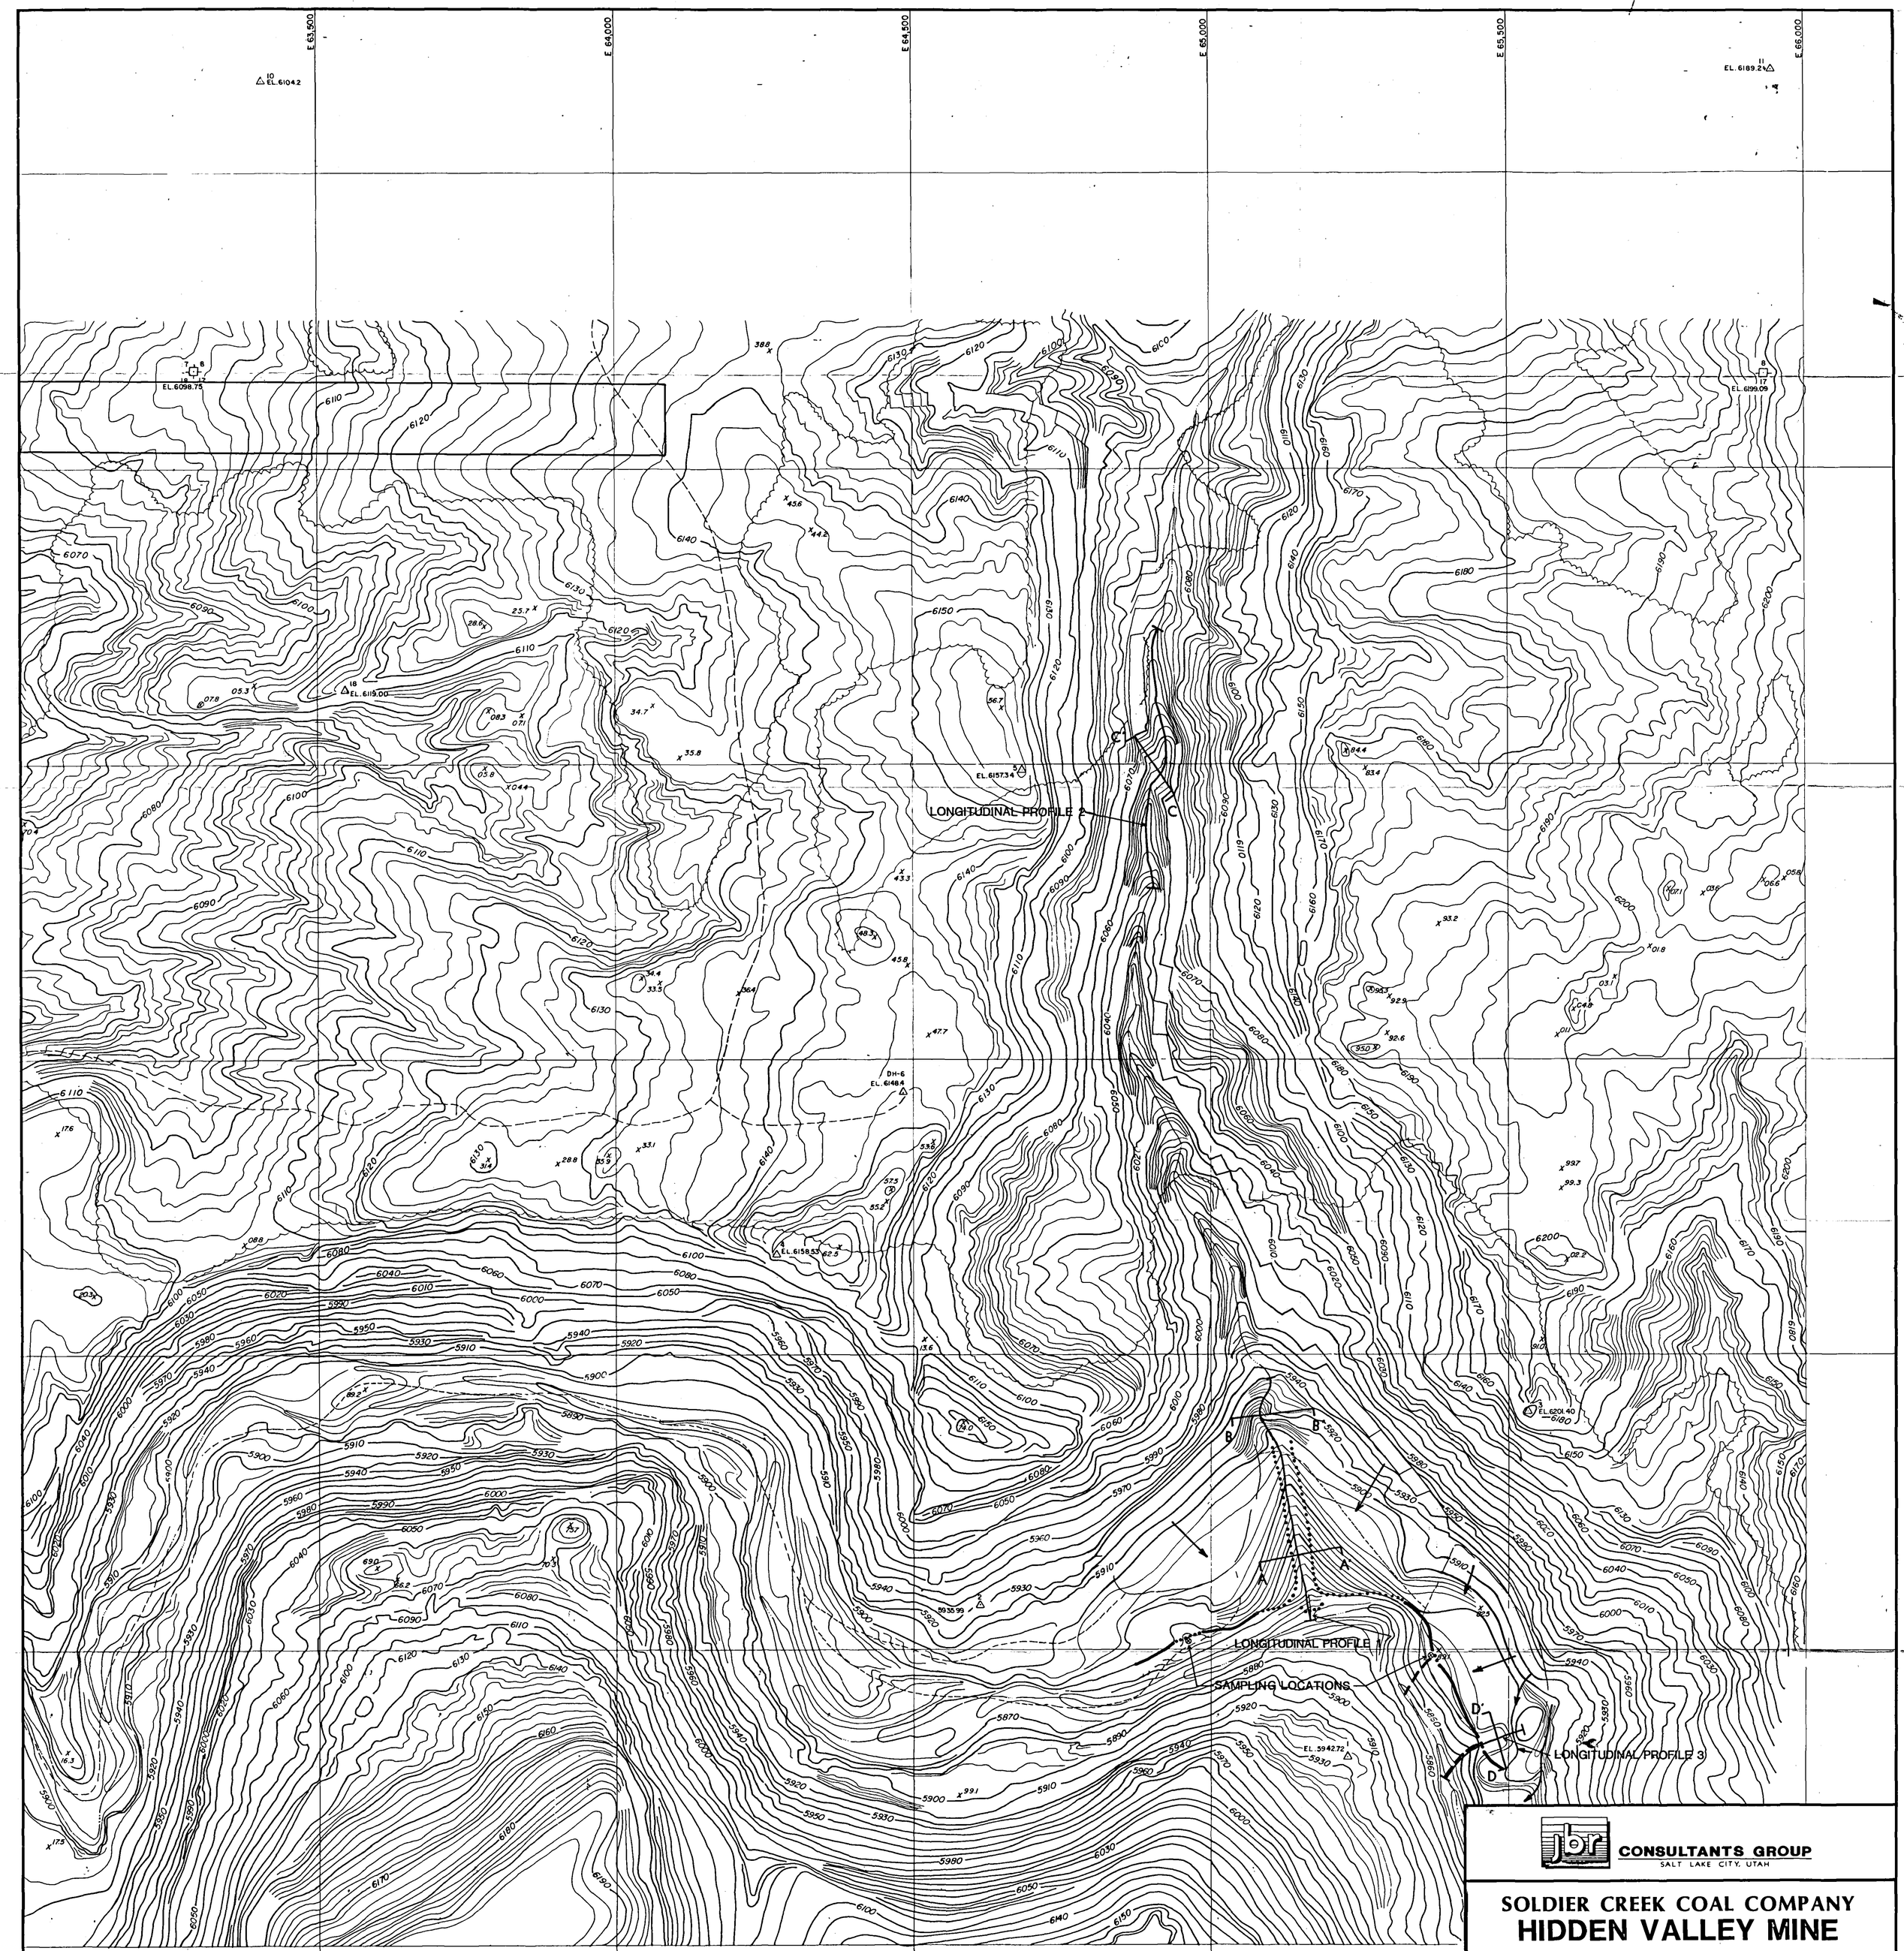

SCALE 1" = 100'

100' 0 100' 200' 300'

CONTOUR INTERVAL 2'

PHOTOGRAPHY DATE SEPT. 22, 1978

EXPLANATION

- SILT FENCE
- BERMS
- DIVERSIONS
- DRAINAGE

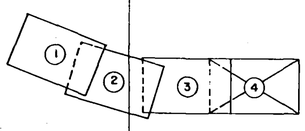

jbr CONSULTANTS GROUP
SALT LAKE CITY, UTAH

SOLDIER CREEK COAL COMPANY
HIDDEN VALLEY MINE

FINAL CONFIGURATION

REVISIONS BY	DATE	BY	DATE	BY	DATE
E.W.L.	5/19/86	J.M.J.	11/8/86		
T.J.S.	8/18/86				

DESIGNED BY: E.W.L.
DRAFTER: C. Pixton
SCALE: 1" = 100'
DATE: 5/12/86

PLATE V