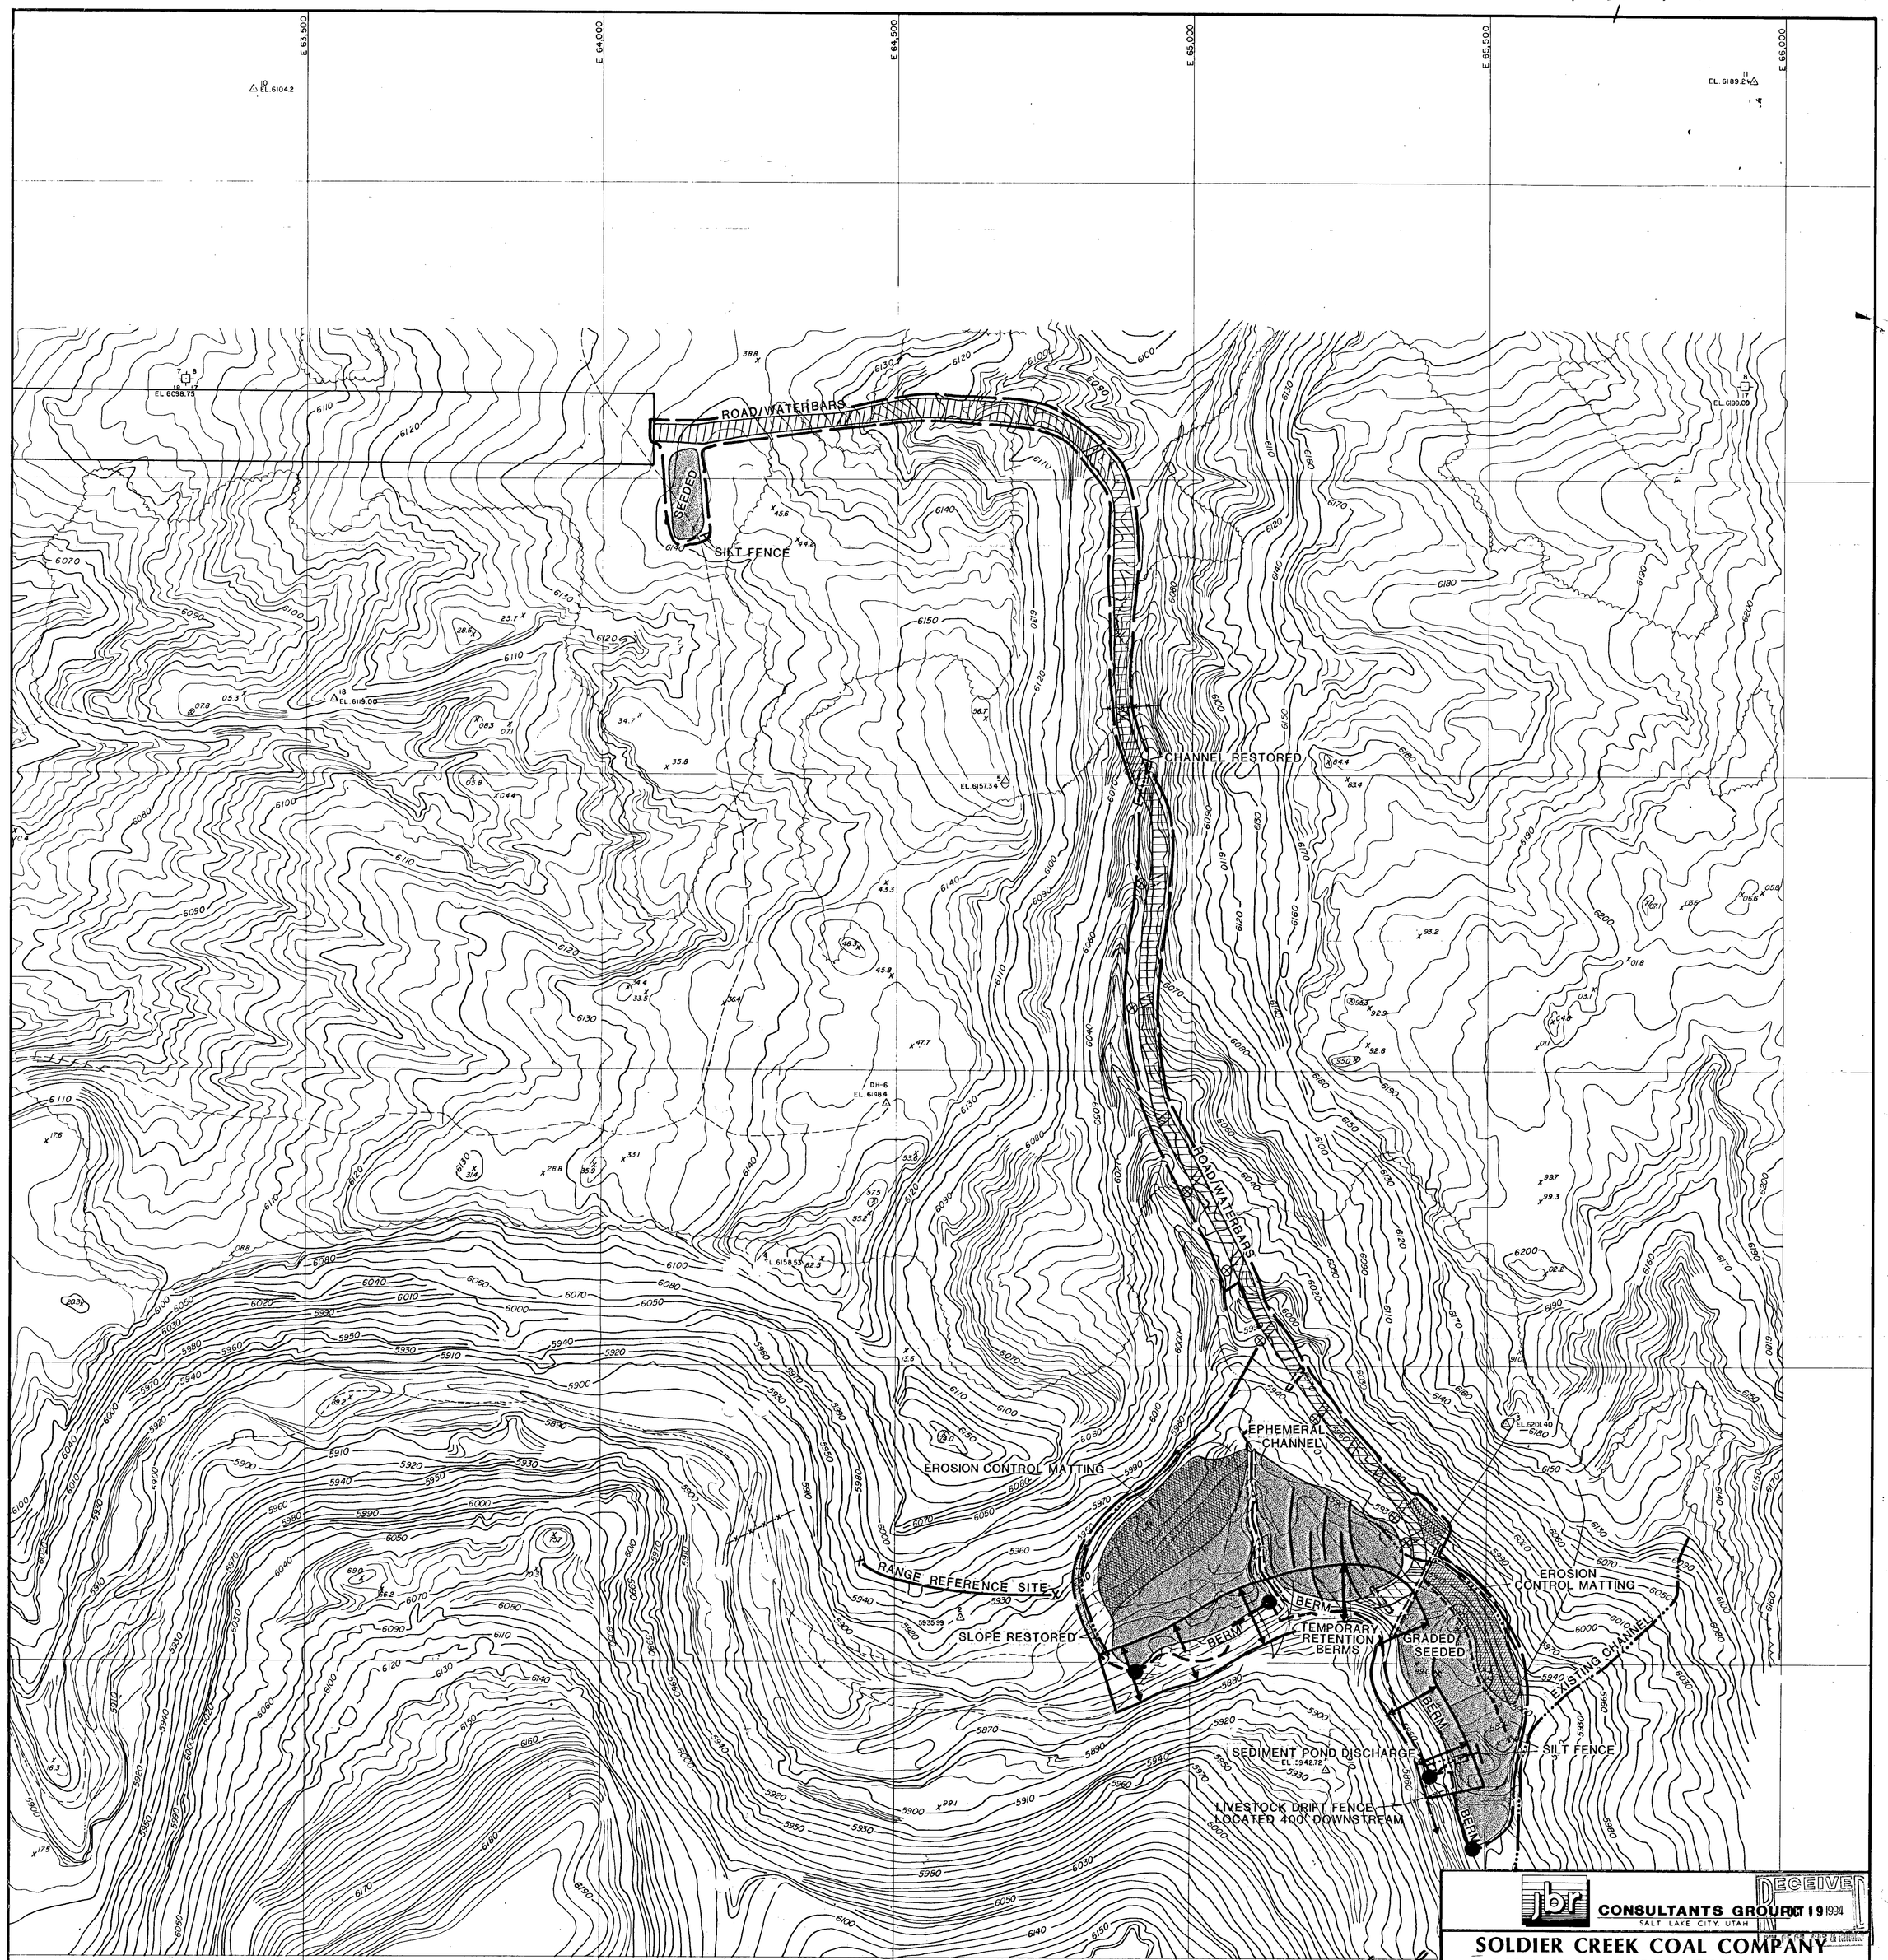

CONSULTANTS GROUP
SALT LAKE CITY, UTAH

RECEIVED OCT 19 1994

SOLDIER CREEK COAL COMPANY
HIDDEN VALLEY MINE

FINAL RECLAMATION

EFFECTIVE: NOV 14 1994

REVISIONS					
BY	DATE	BY	DATE	BY	DATE
E.W.L.	5/19/86	K.D.K.	3/18/91	K.D.K.	8/4/94
J.W.J.	11/8/86	K.D.K.	4/17/92	K.D.K.	10/17/94

DESIGNED BY: J. W. J.
DRAFTER: C. Pixton
SCALE: 1" = 100'
DATE: 5/12/86

PLATE III