RECEIVED
MAY 10 1985
DIVISION OF OIL
GAS & MINING

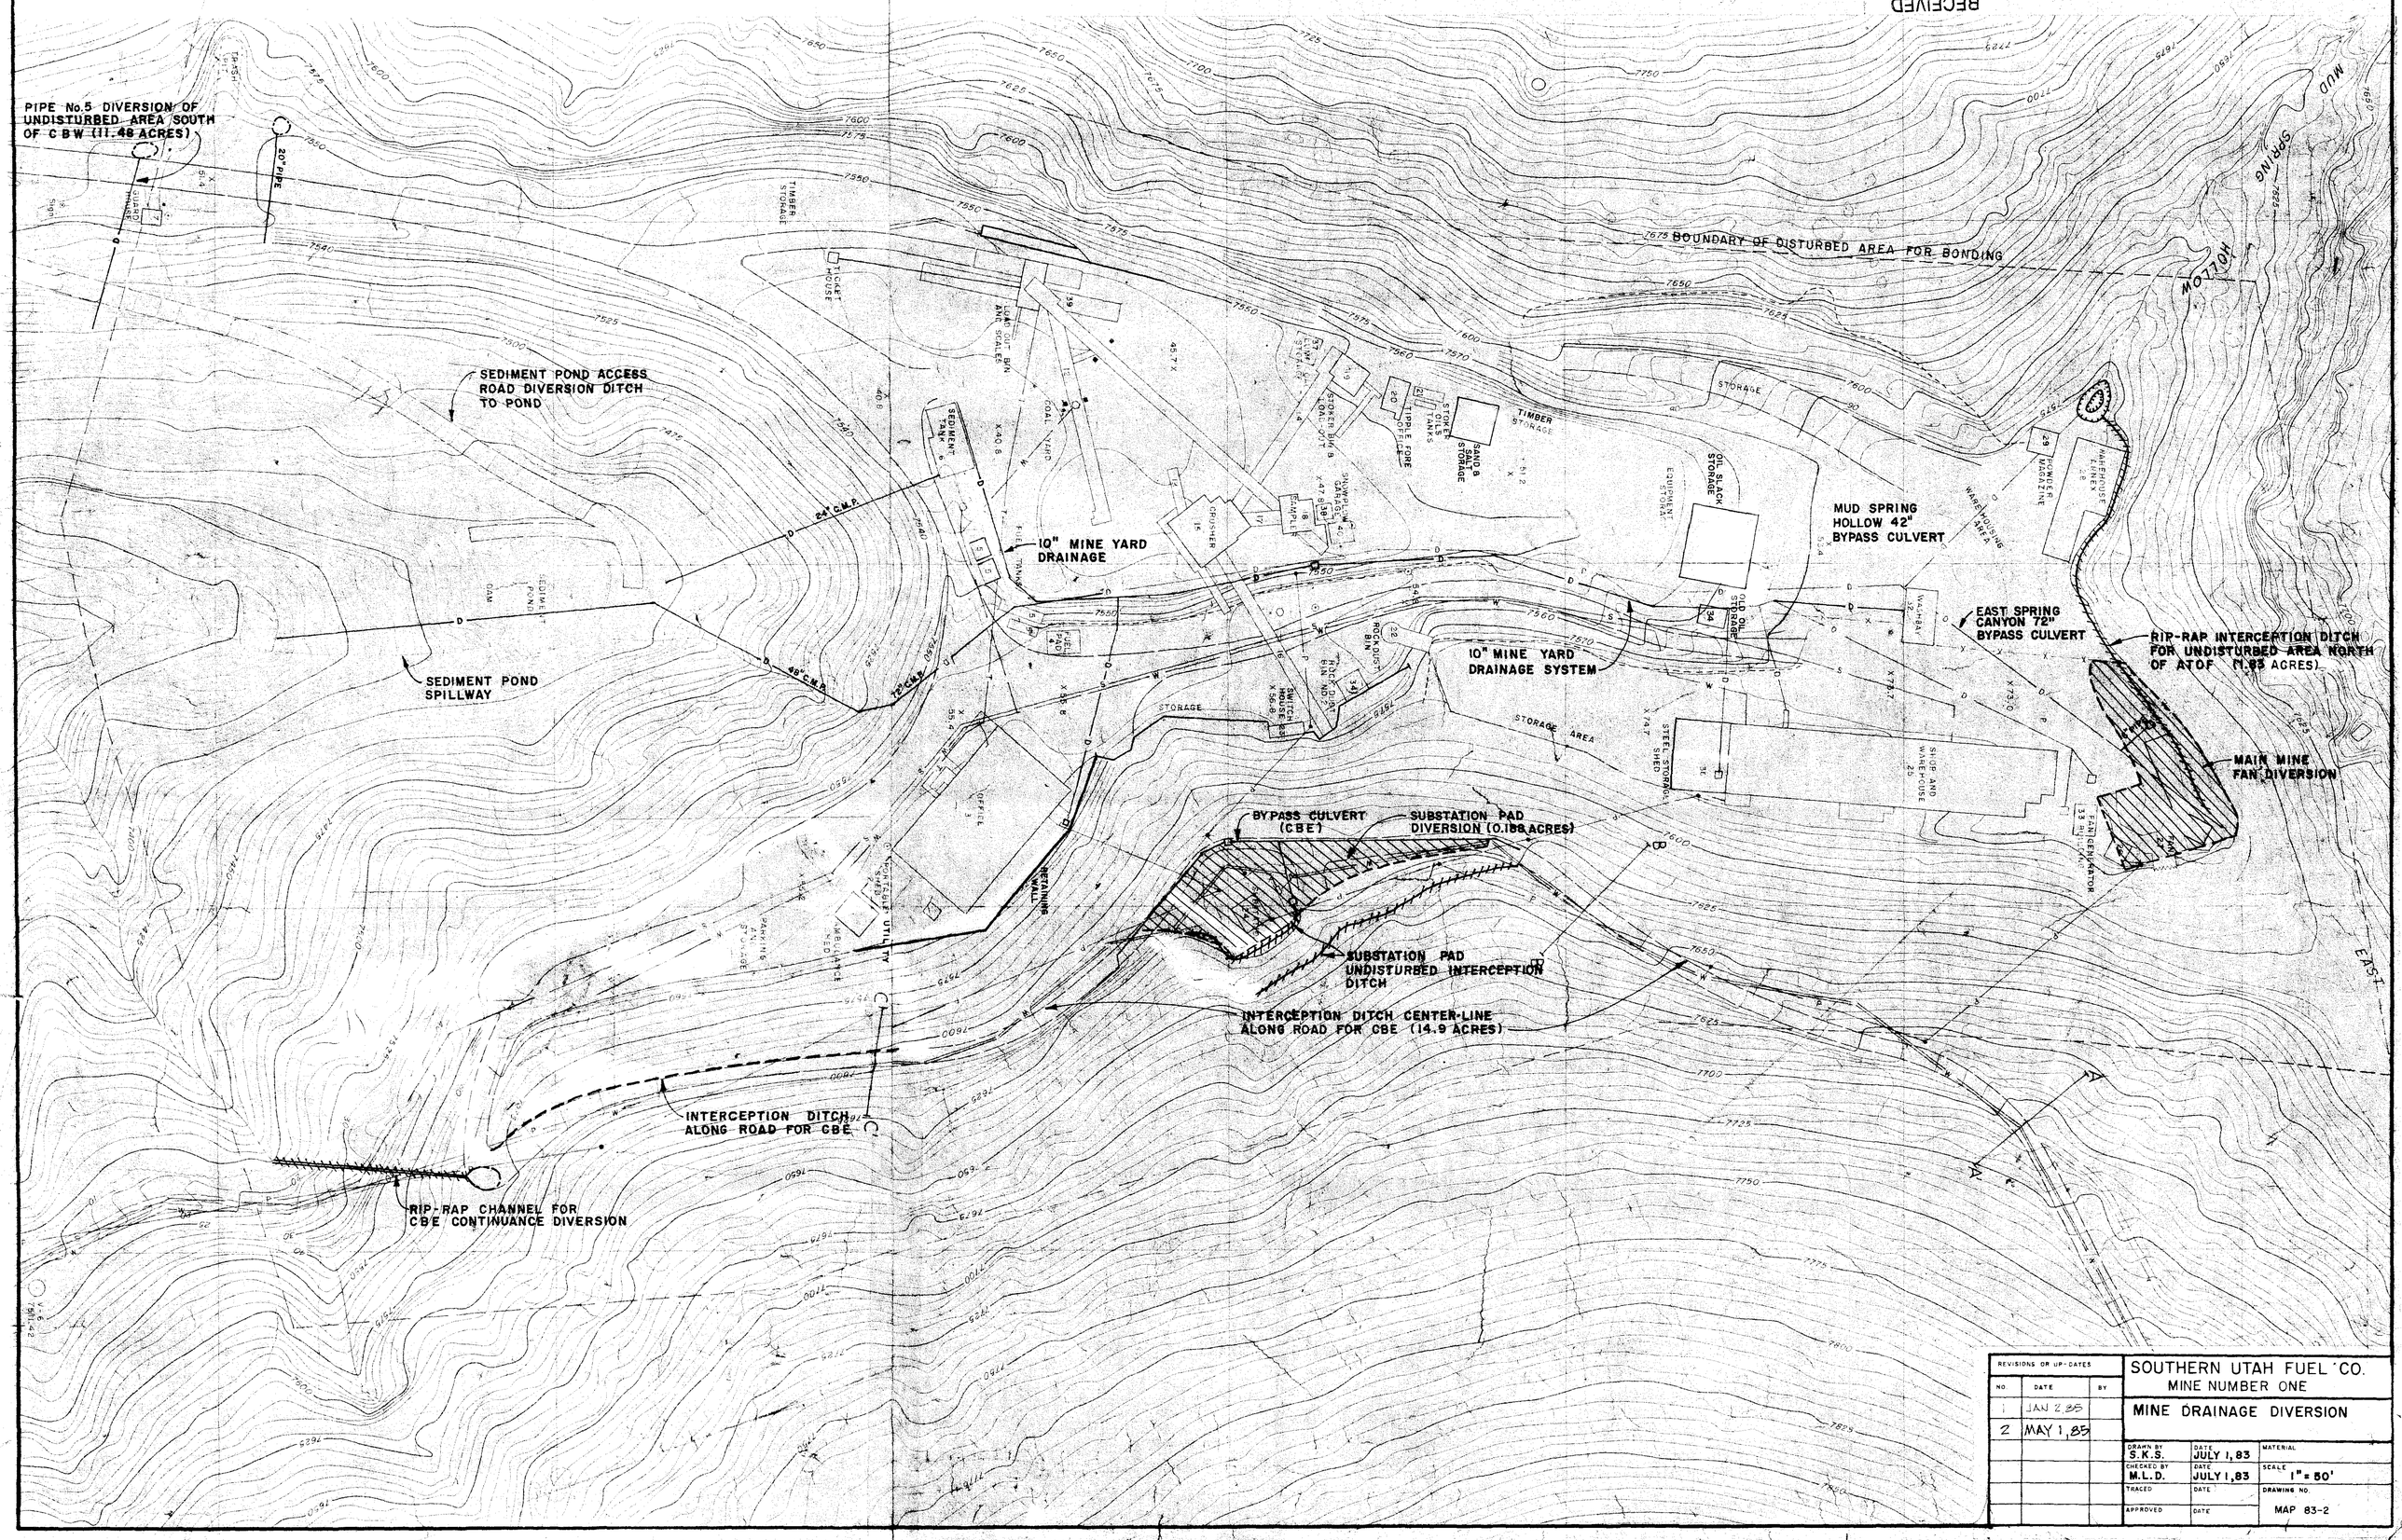

REVISIONS OR UP-DATES			SOUTHERN UTAH FUEL CO. MINE NUMBER ONE		
NO.	DATE	BY	MINE DRAINAGE DIVERSION		
1	JAN 2, 85				
2	MAY 1, 85				
			DRAWN BY S.K.S.	DATE JULY 1, 83	MATERIAL
			CHECKED BY M.L.D.	DATE JULY 1, 83	SCALE 1" = 50'
			TRACED	DATE	DRAWING NO. MAP 83-2
			APPROVED	DATE	