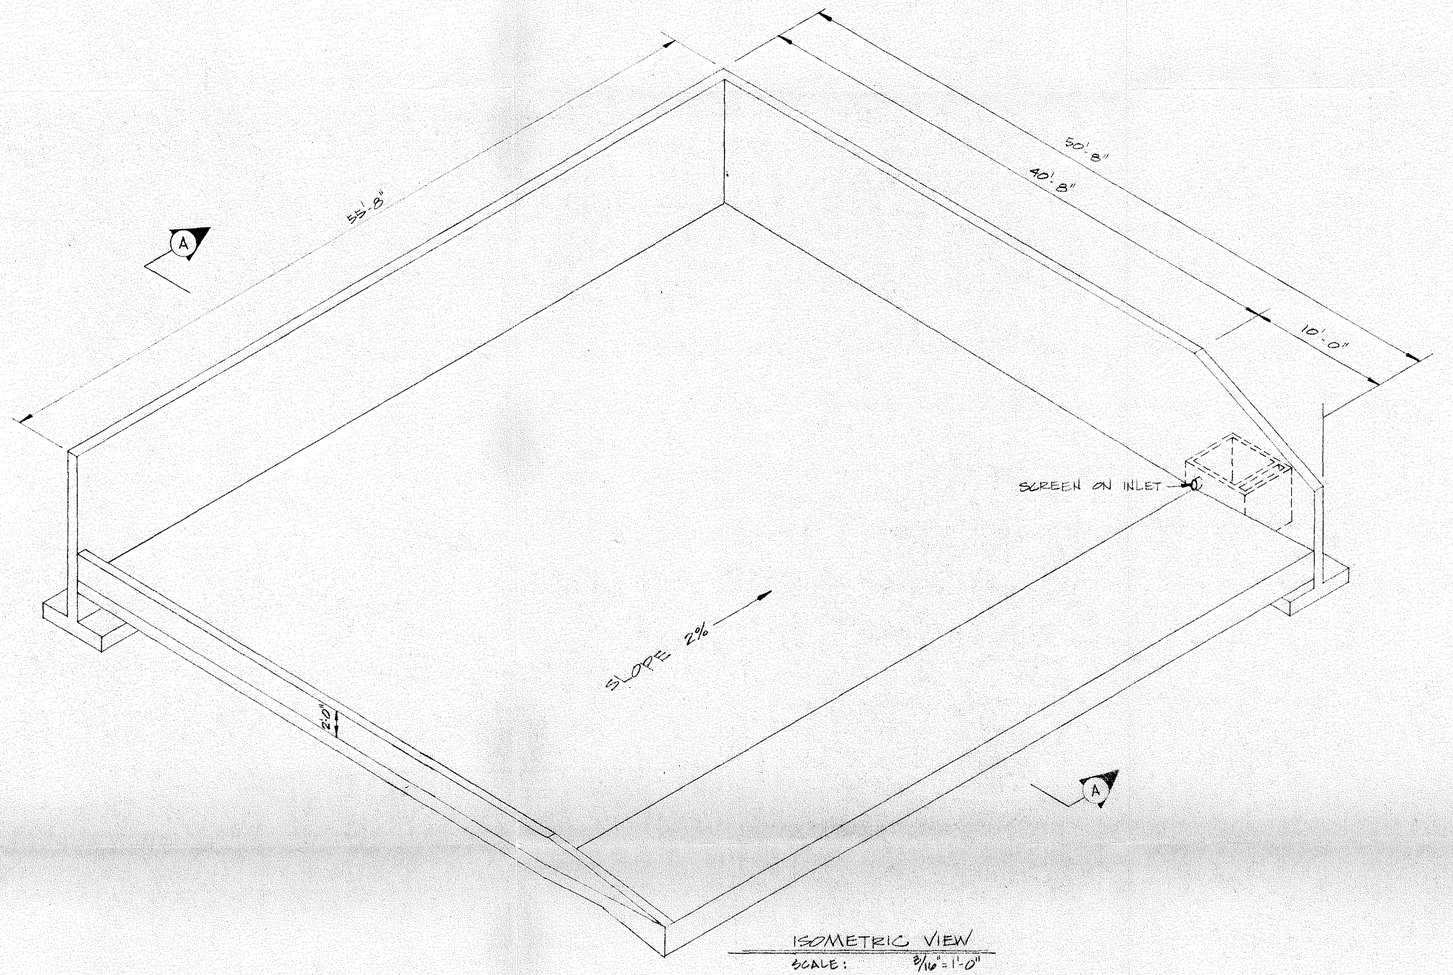

ISOMETRIC VIEW

SCALE: 3/16" = 1'-0"

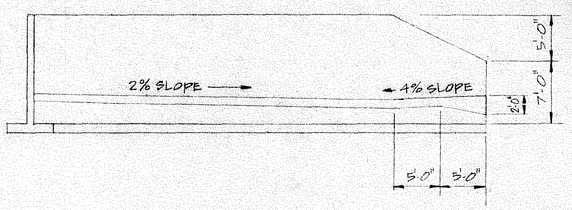

CROSS-SECTION A-A

SCALE: 1/8" = 1'-0"

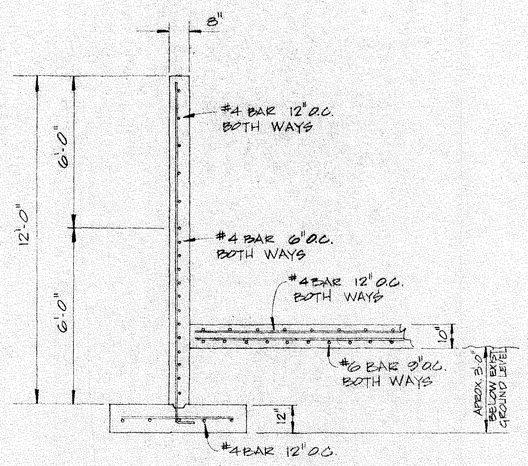

WALL & FLOOR DETAIL

SCALE: 3/8" = 1'-0"

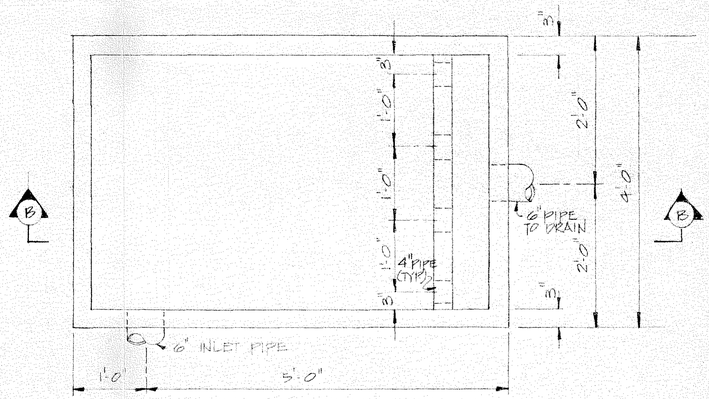

OIL SKIMMER

TOP VIEW

SCALE: 1" = 1'-0"

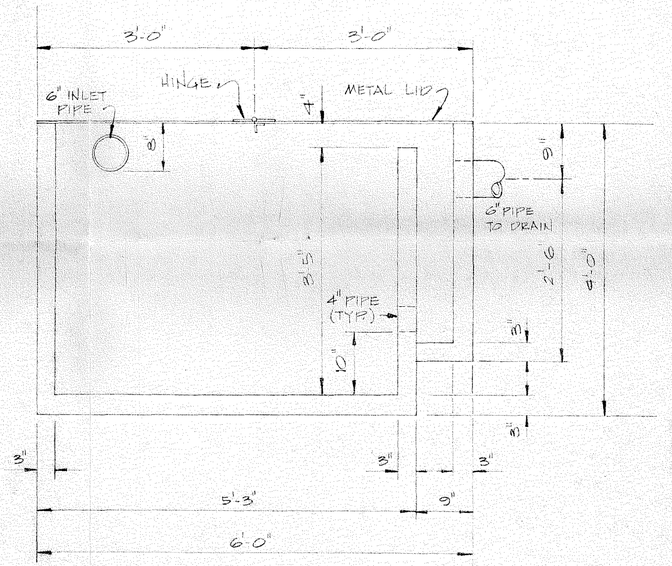

OIL SKIMMER

CROSS-SECTION B-B

SCALE: 1" = 1'-0"

RECEIVED
DEC 30 1983
DIVISION OF
OIL, GAS & MINING

REVISIONS OR UP-DATES			SOUTHERN UTAH FUEL CO. MINE NUMBER ONE	
NO.	DATE	BY	OIL SLACK STORAGE AREA	
			DRAWN BY: SKS	DATE: SEPT. 19, 83
			CHECKED BY	DATE
			TRACED	DATE
			APPROVED	DATE

MATERIAL

SCALE: AS SHOWN

DRAWING NO.