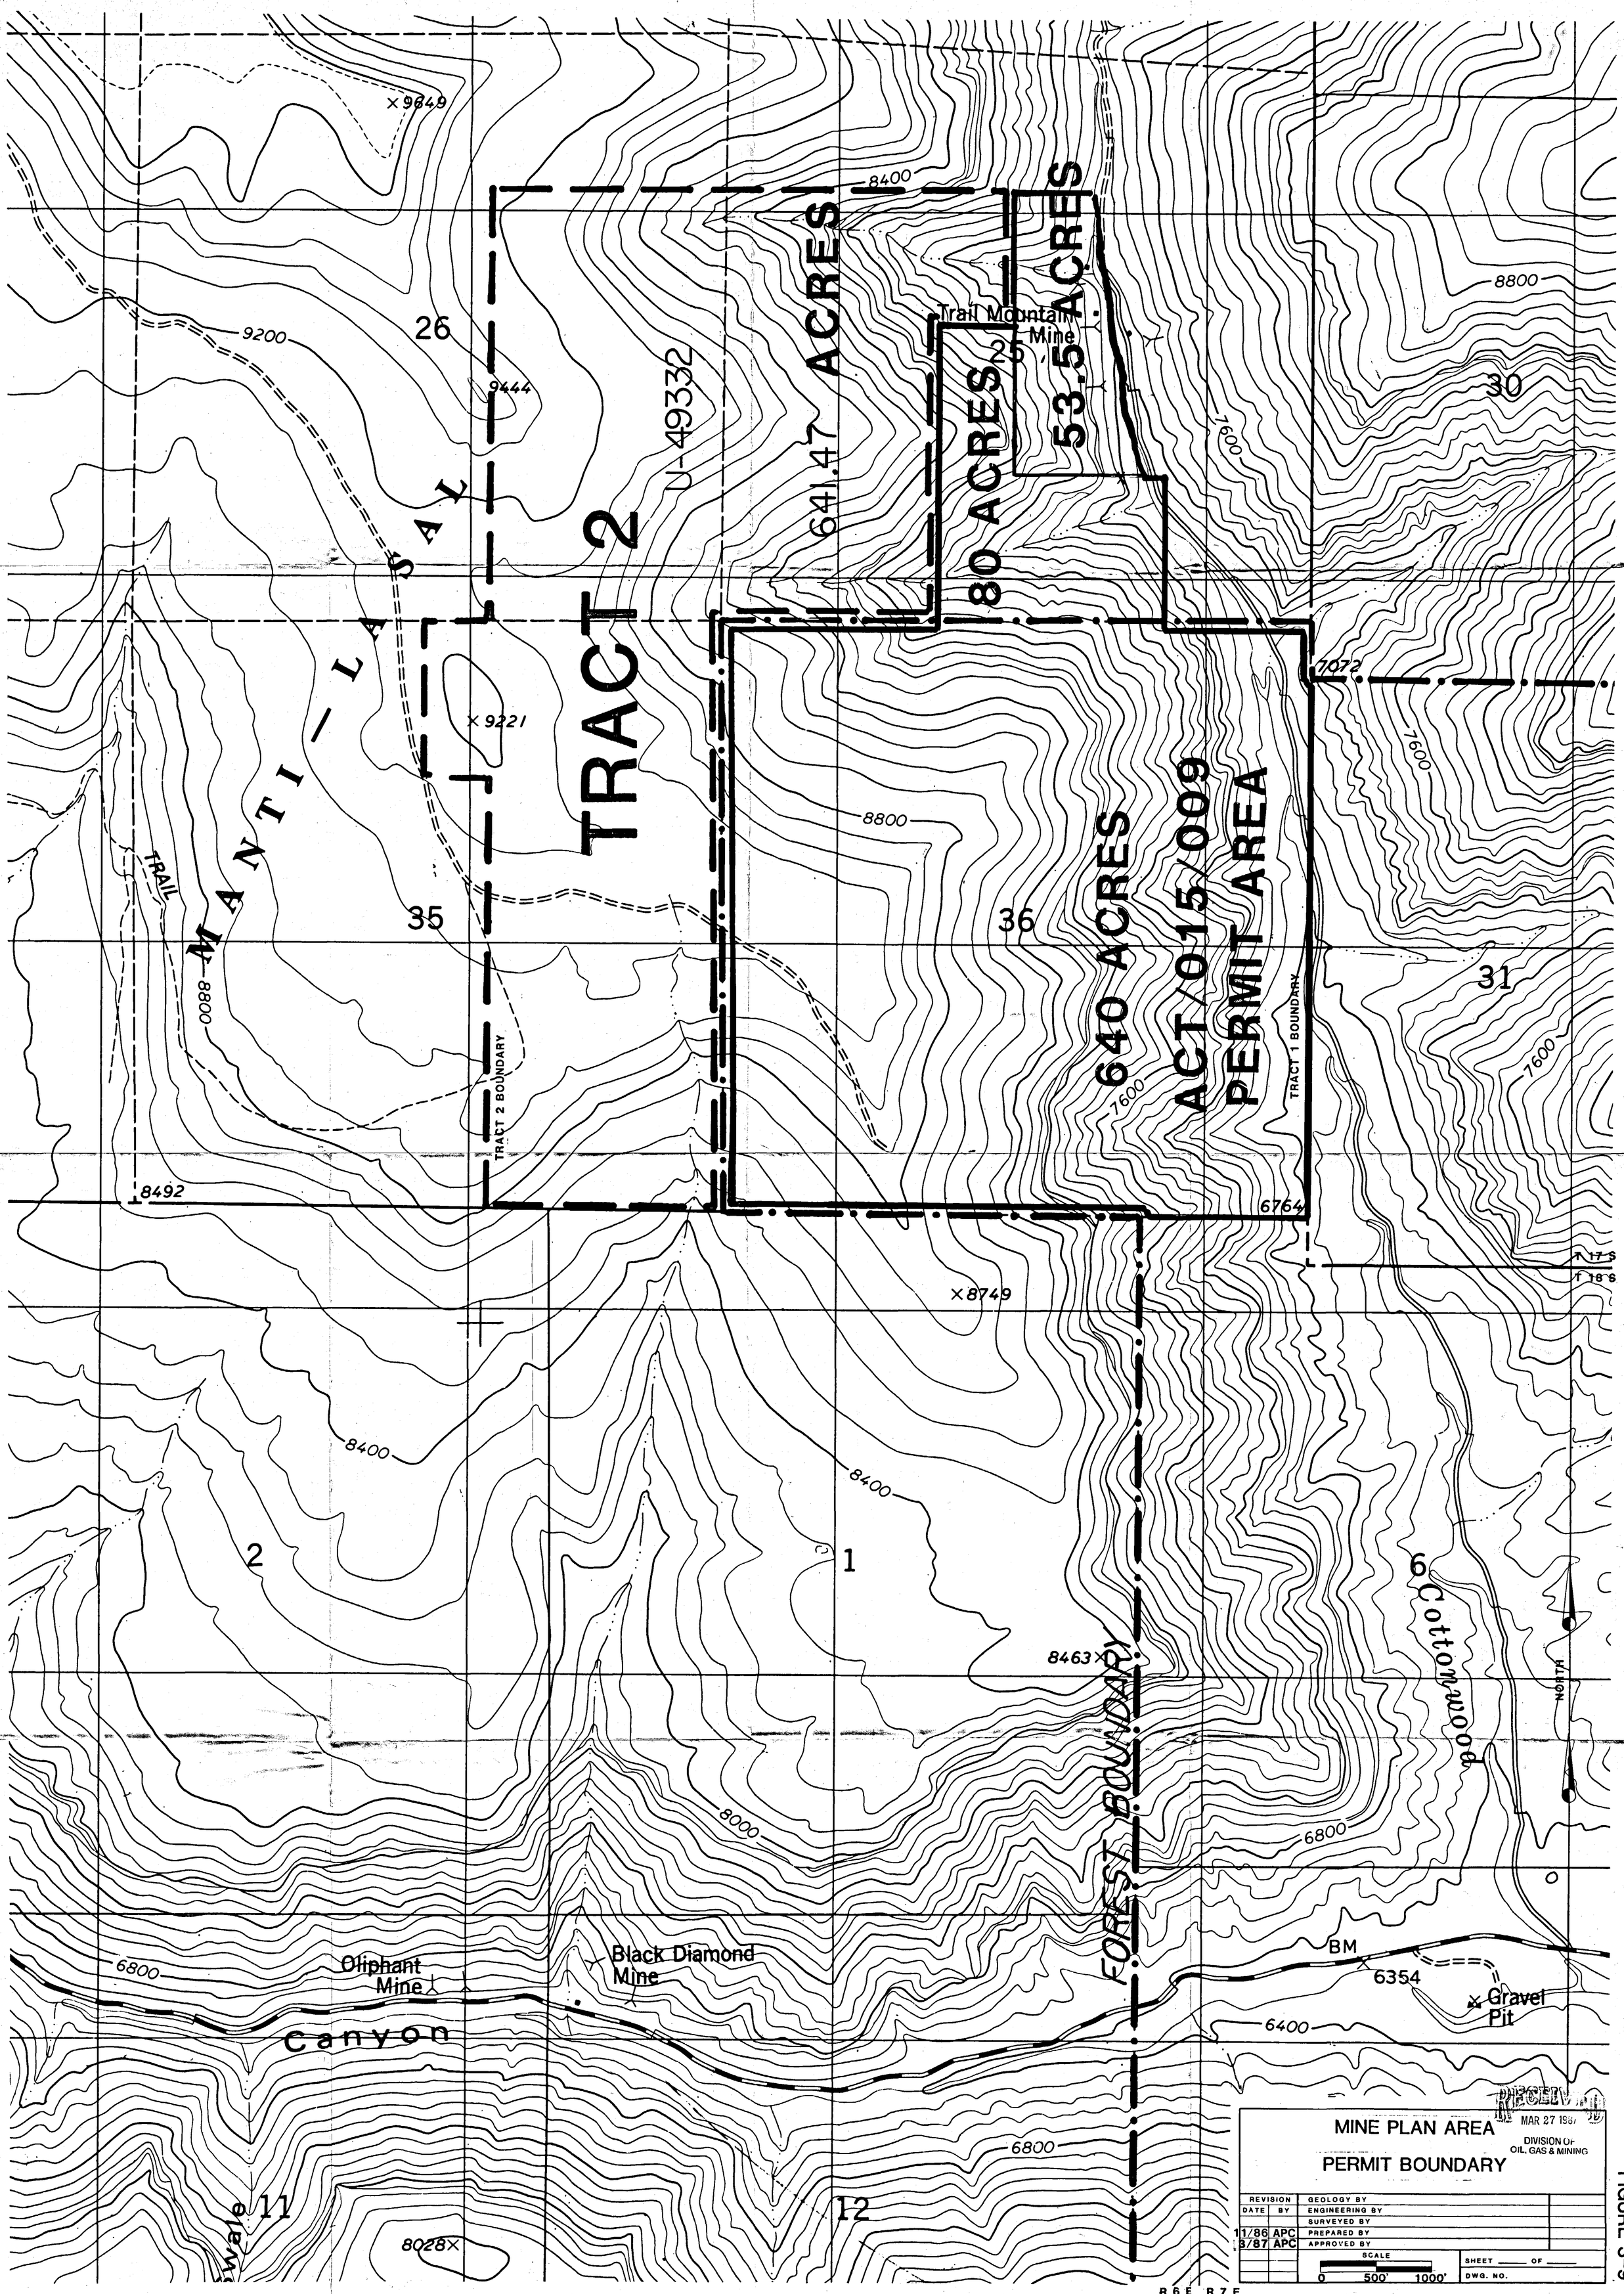

TRACT 2
U-49332
641.47 ACRES
80 ACRES
53.5 ACRES
640 ACRES
ACT/015/009
PERMIT AREA
MANTI-LA SAL
TRACT 2 BOUNDARY
TRACT 1 BOUNDARY
FOREST BOUNDARY
Trail Mountain Mine
Oliphant Mine
Black Diamond Mine
Canyon
Cottonwood
Gravel Pit
BM
6354
26
25
30
35
36
31
2
1
6
11
12
9649
9444
9221
8400
8800
8492
8749
8463
8000
7072
7600
6800
6400
8028
R6E R7E
T 17 S
T 18 S
NORTH
MINE PLAN AREA
PERMIT BOUNDARY
RECEIVED
MAR 27 1987
DIVISION OF OIL, GAS & MINING
REVISION
DATE BY
GEOLOGY BY
ENGINEERING BY
SURVEYED BY
11/86 APC PREPARED BY
3/87 APC APPROVED BY
SCALE
0 500' 1000'
SHEET ___ OF ___
DWG. NO.

FIGURE 3-9