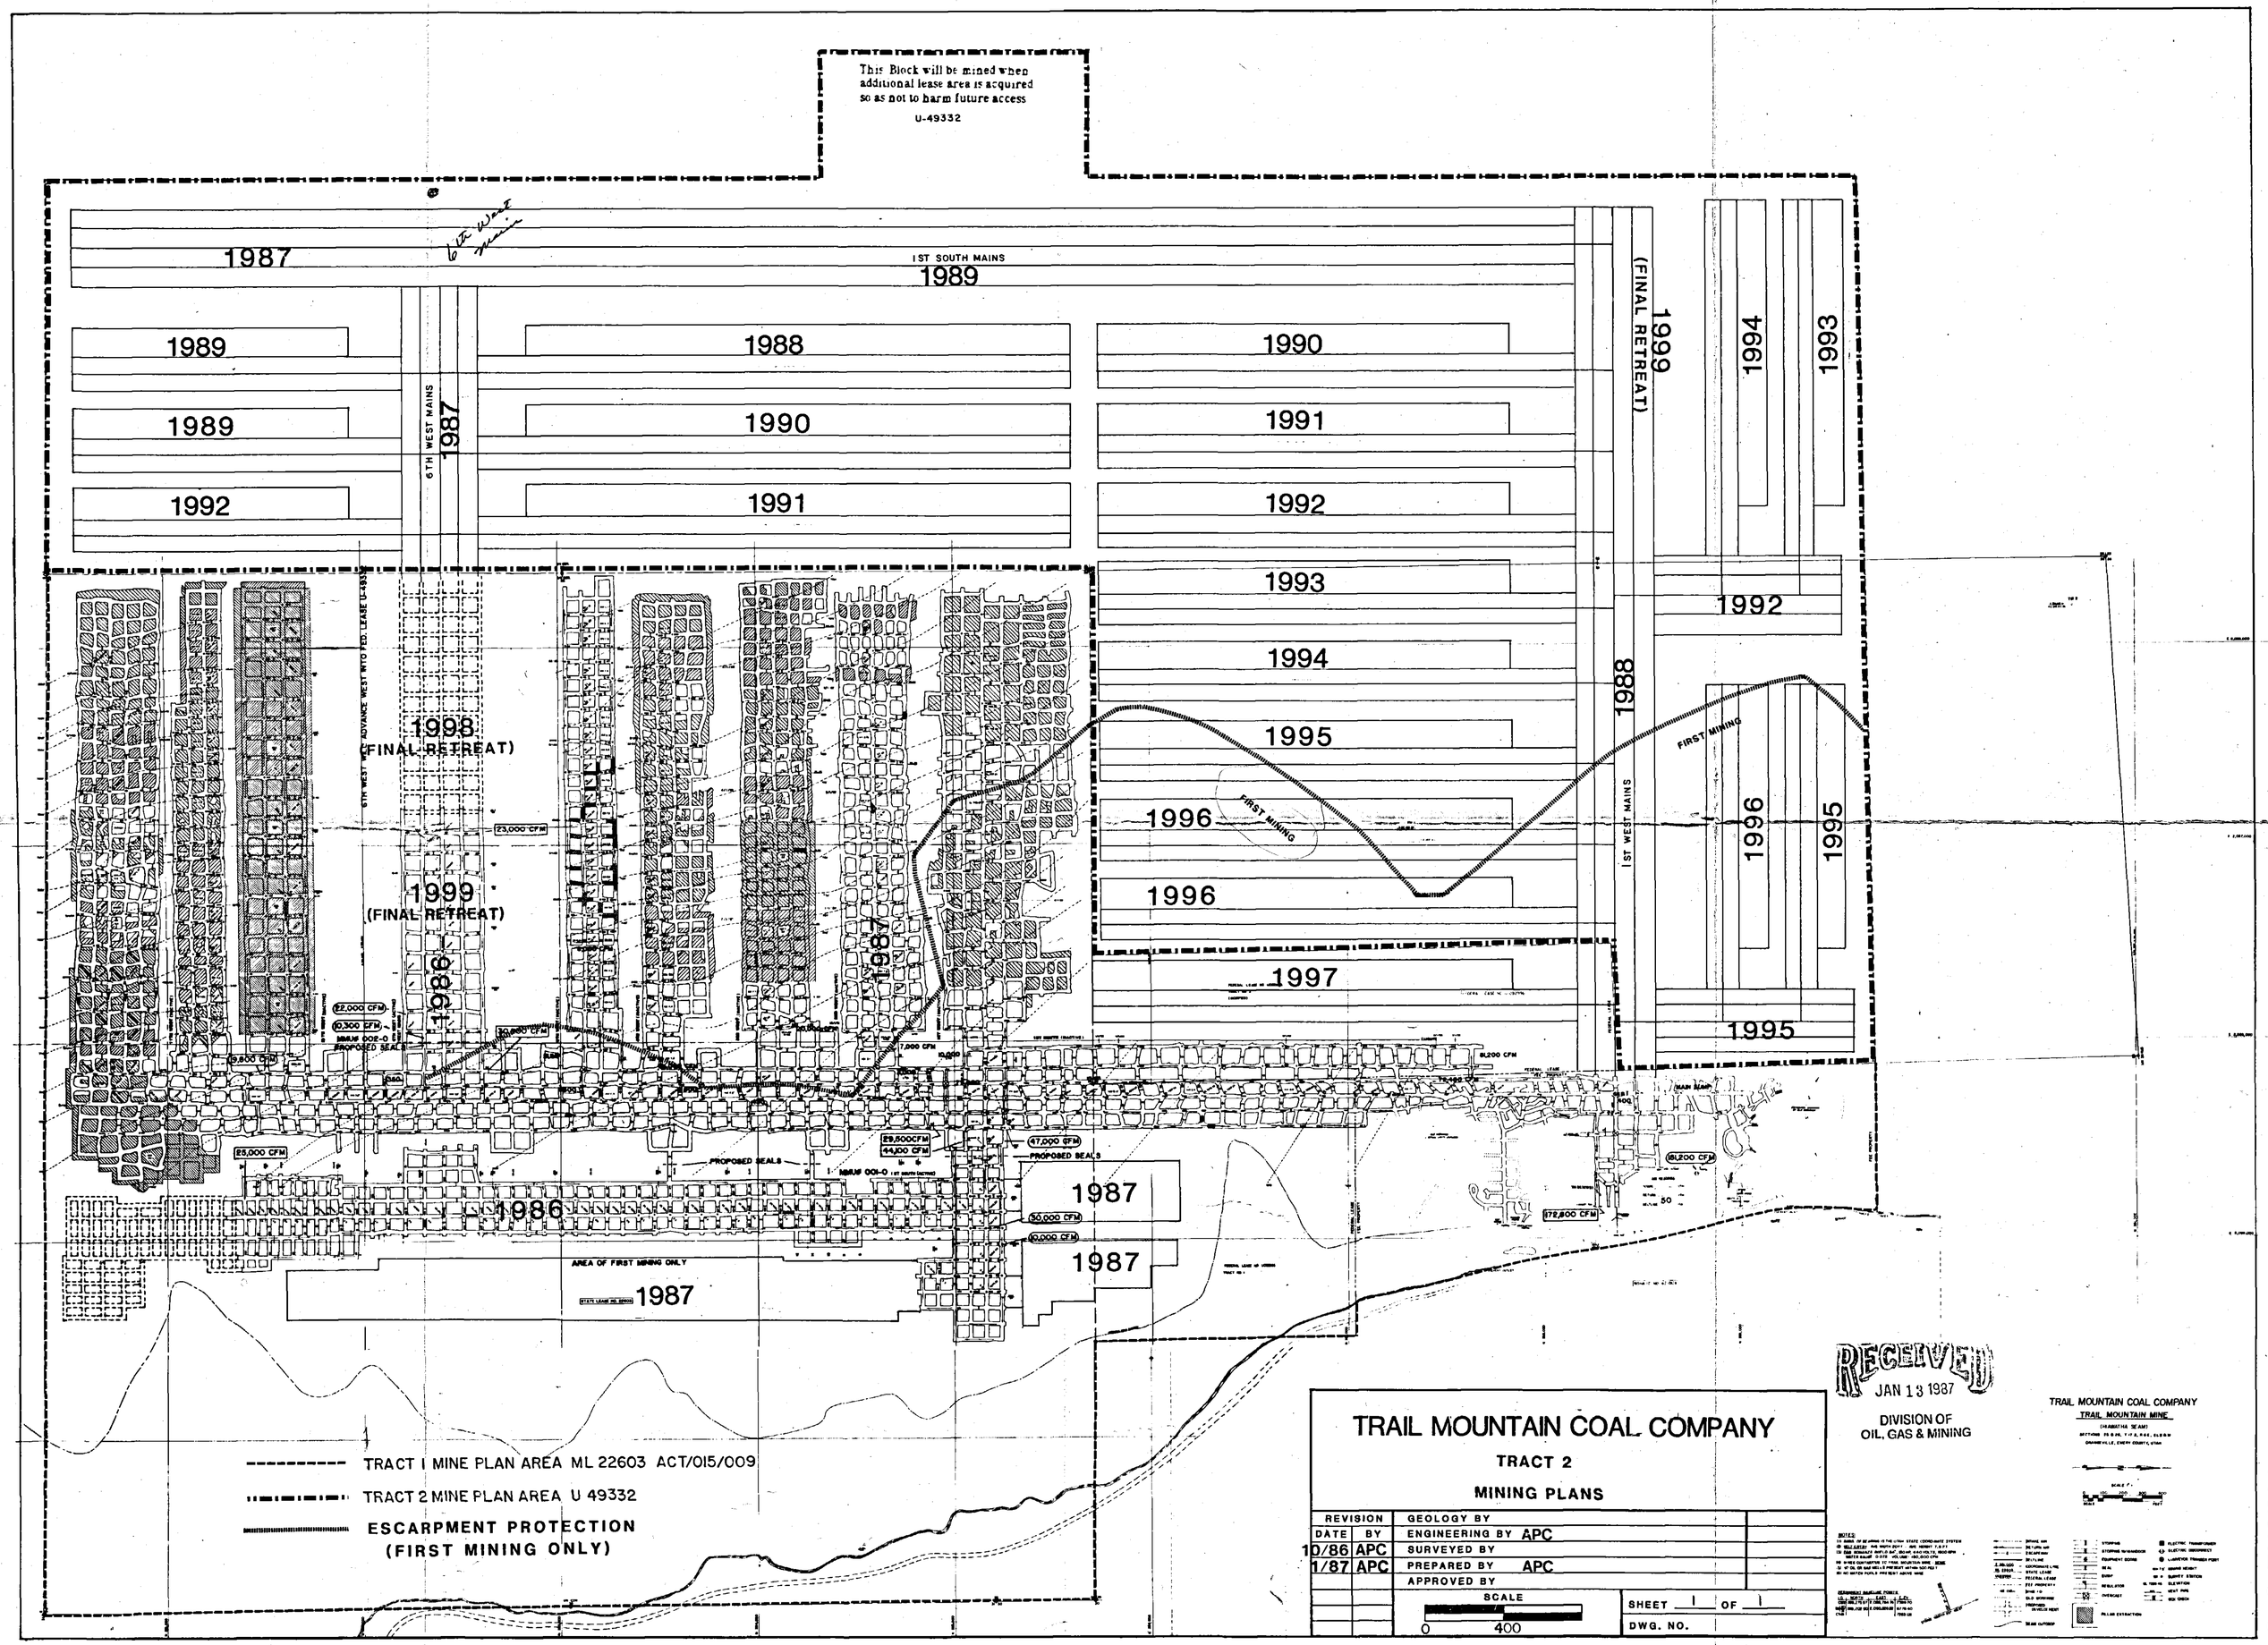
This Block will be mined when additional lease area is acquired so as not to harm future access
U-49332
1ST SOUTH MAINS
6TH WEST MAINS
1ST WEST MAINS
(FINAL RETREAT)
FIRST MINING
PROPOSED SEALS
AREA OF FIRST MINING ONLY
1987
1989
1988
1990
1991
1992
1993
1994
1995
1996
1997
1998
1999
1986
TRACT I MINE PLAN AREA ML 22603 ACT/015/009
TRACT 2 MINE PLAN AREA U 49332
ESCARPMENT PROTECTION
(FIRST MINING ONLY)
RECEIVED
JAN 13 1987
DIVISION OF
OIL, GAS & MINING
TRAIL MOUNTAIN COAL COMPANY
TRACT 2
MINING PLANS
REVISION
DATE BY
10/86 APC
1/87 APC
GEOLOGY BY
ENGINEERING BY APC
SURVEYED BY
PREPARED BY APC
APPROVED BY
SCALE
0 400
SHEET 1 OF 1
DWG. NO.
TRAIL MOUNTAIN COAL COMPANY
TRAIL MOUNTAIN MINE

FIGURE 3-6