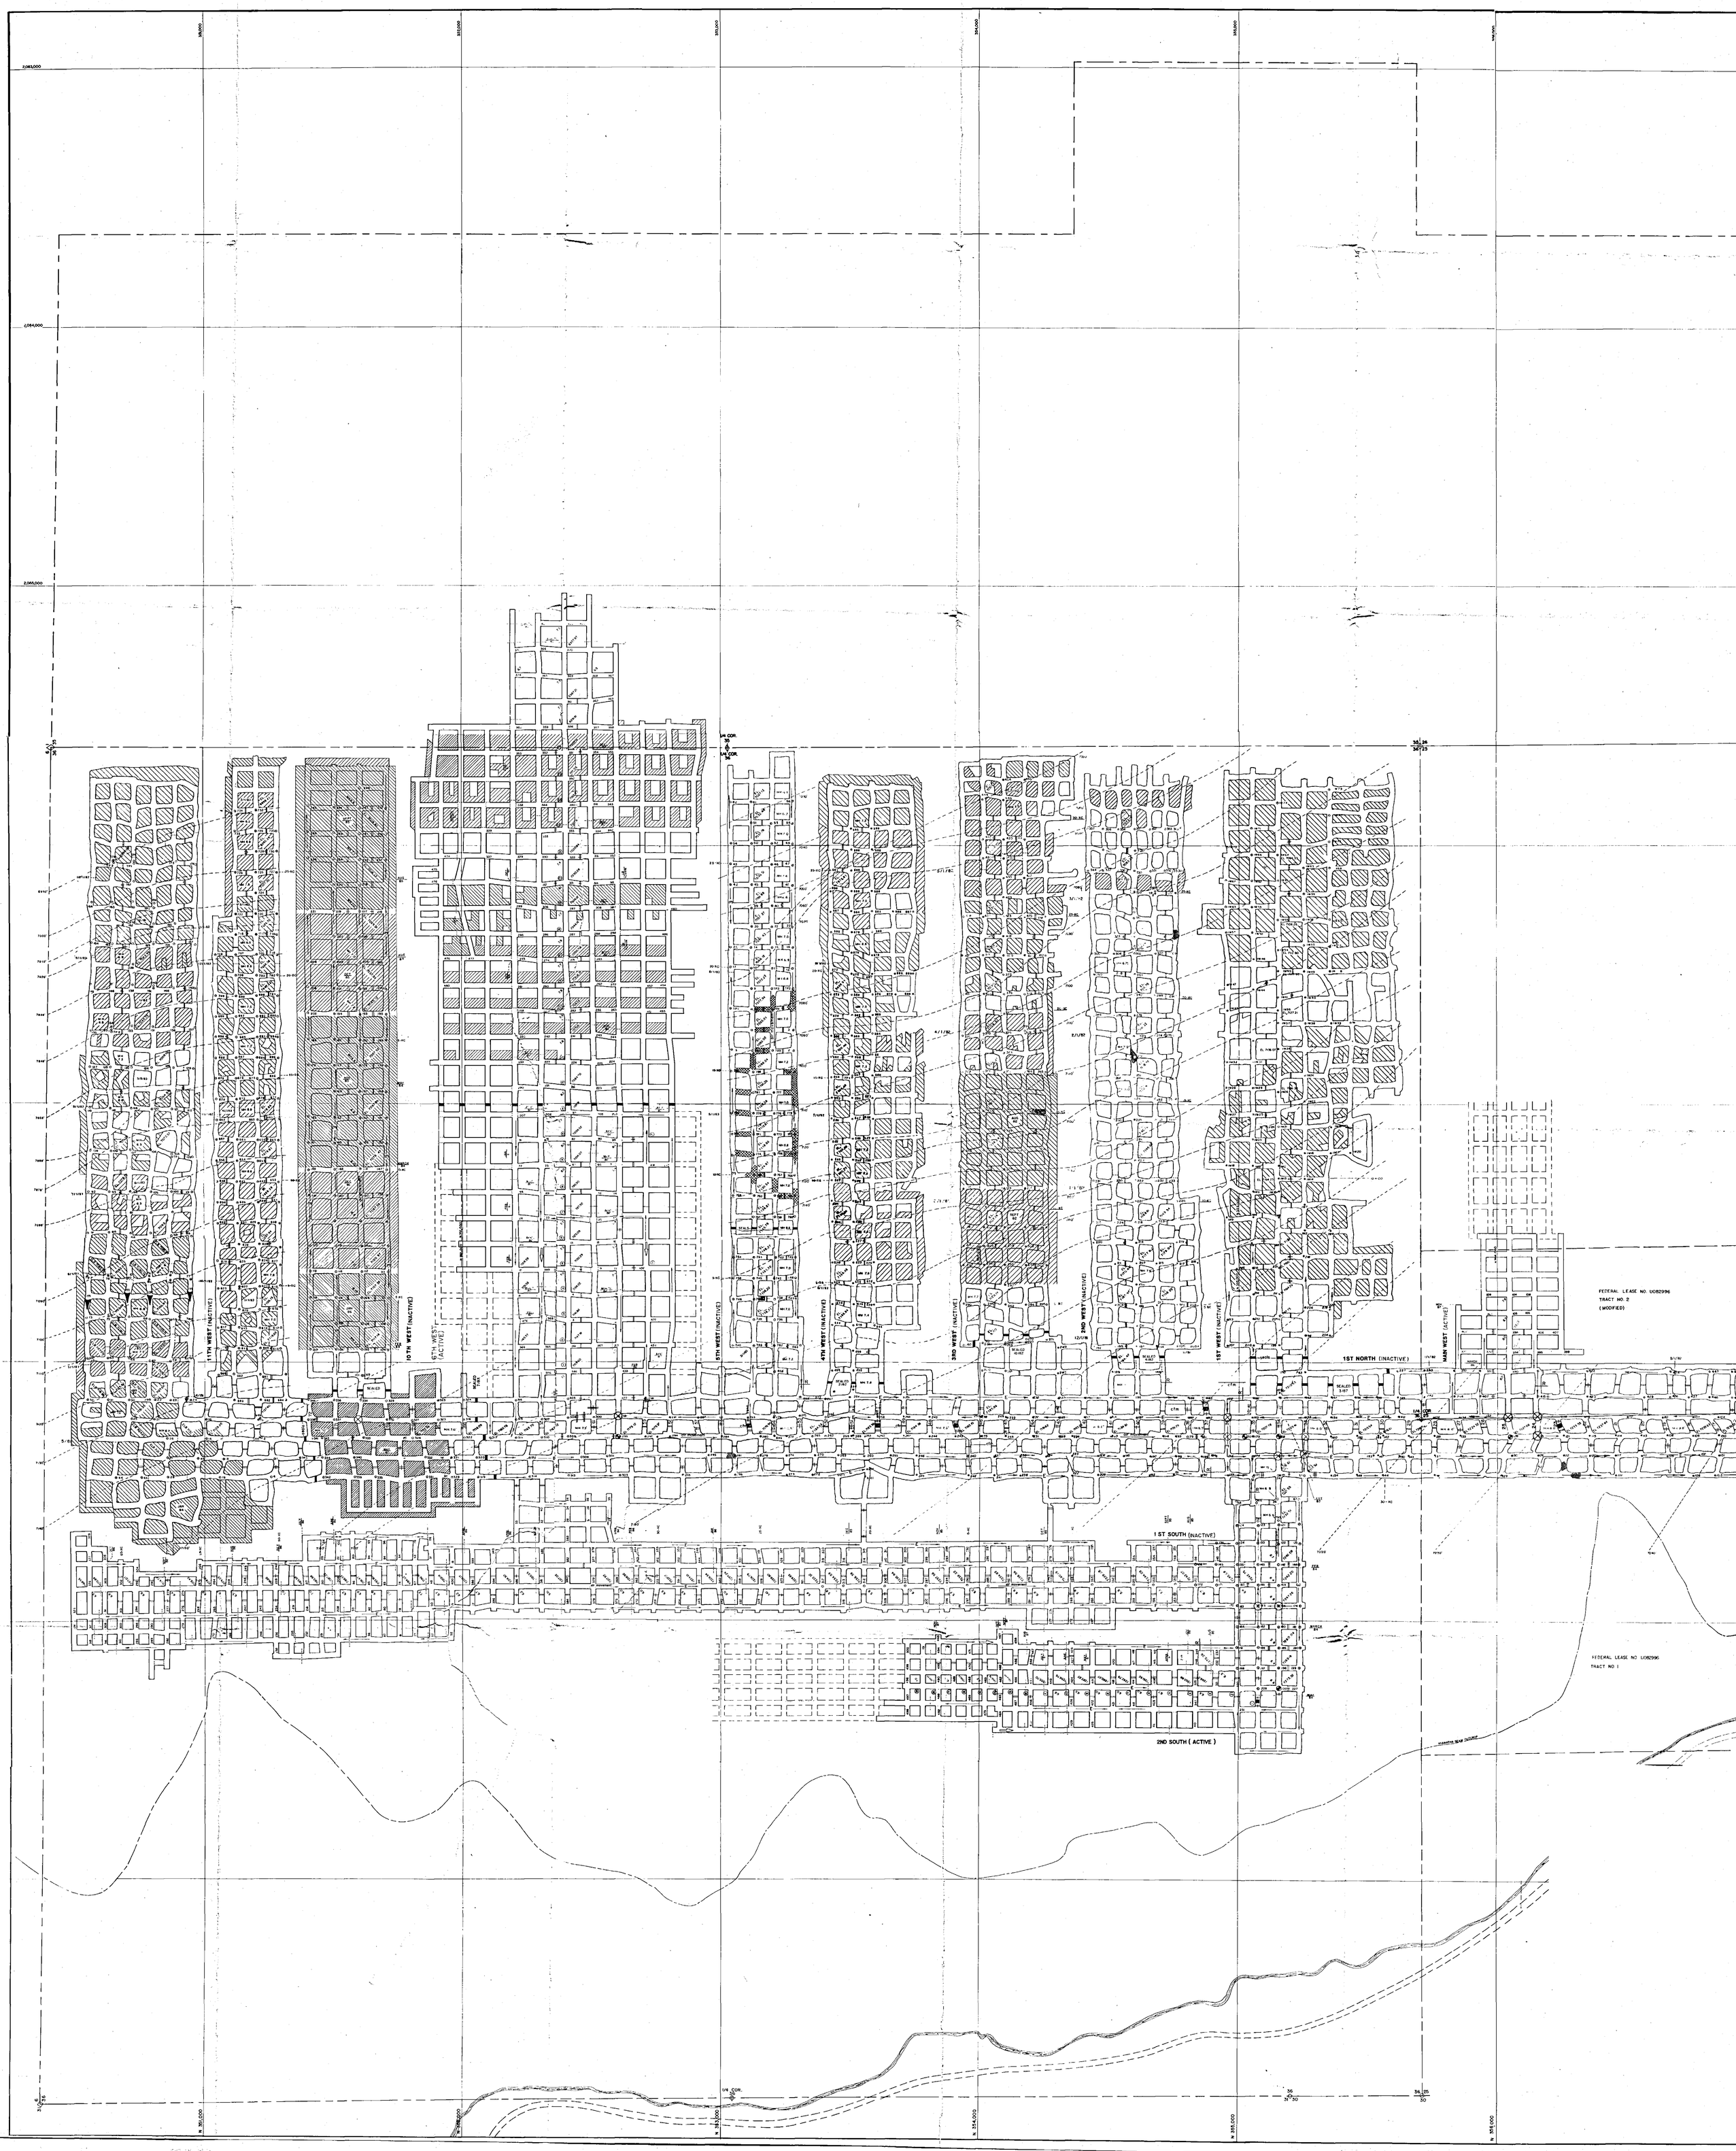
2,083,000
2,084,000
2,085,000
N 350,000
N 351,000
N 352,000
N 353,000
N 354,000
N 355,000
N 356,000
11TH WEST (INACTIVE)
10TH WEST (INACTIVE)
6TH WEST (ACTIVE)
5TH WEST (INACTIVE)
4TH WEST (INACTIVE)
3RD WEST (INACTIVE)
2ND WEST (INACTIVE)
1ST WEST (INACTIVE)
MAIN WEST (ACTIVE)
1ST NORTH (INACTIVE)
1 ST SOUTH (INACTIVE)
2ND SOUTH ( ACTIVE )
FEDERAL LEASE NO. U082996
TRACT NO. 2
(MODIFIED)
FEDERAL LEASE NO U082996
TRACT NO. 1
1/4 COR.
1/4 COR.