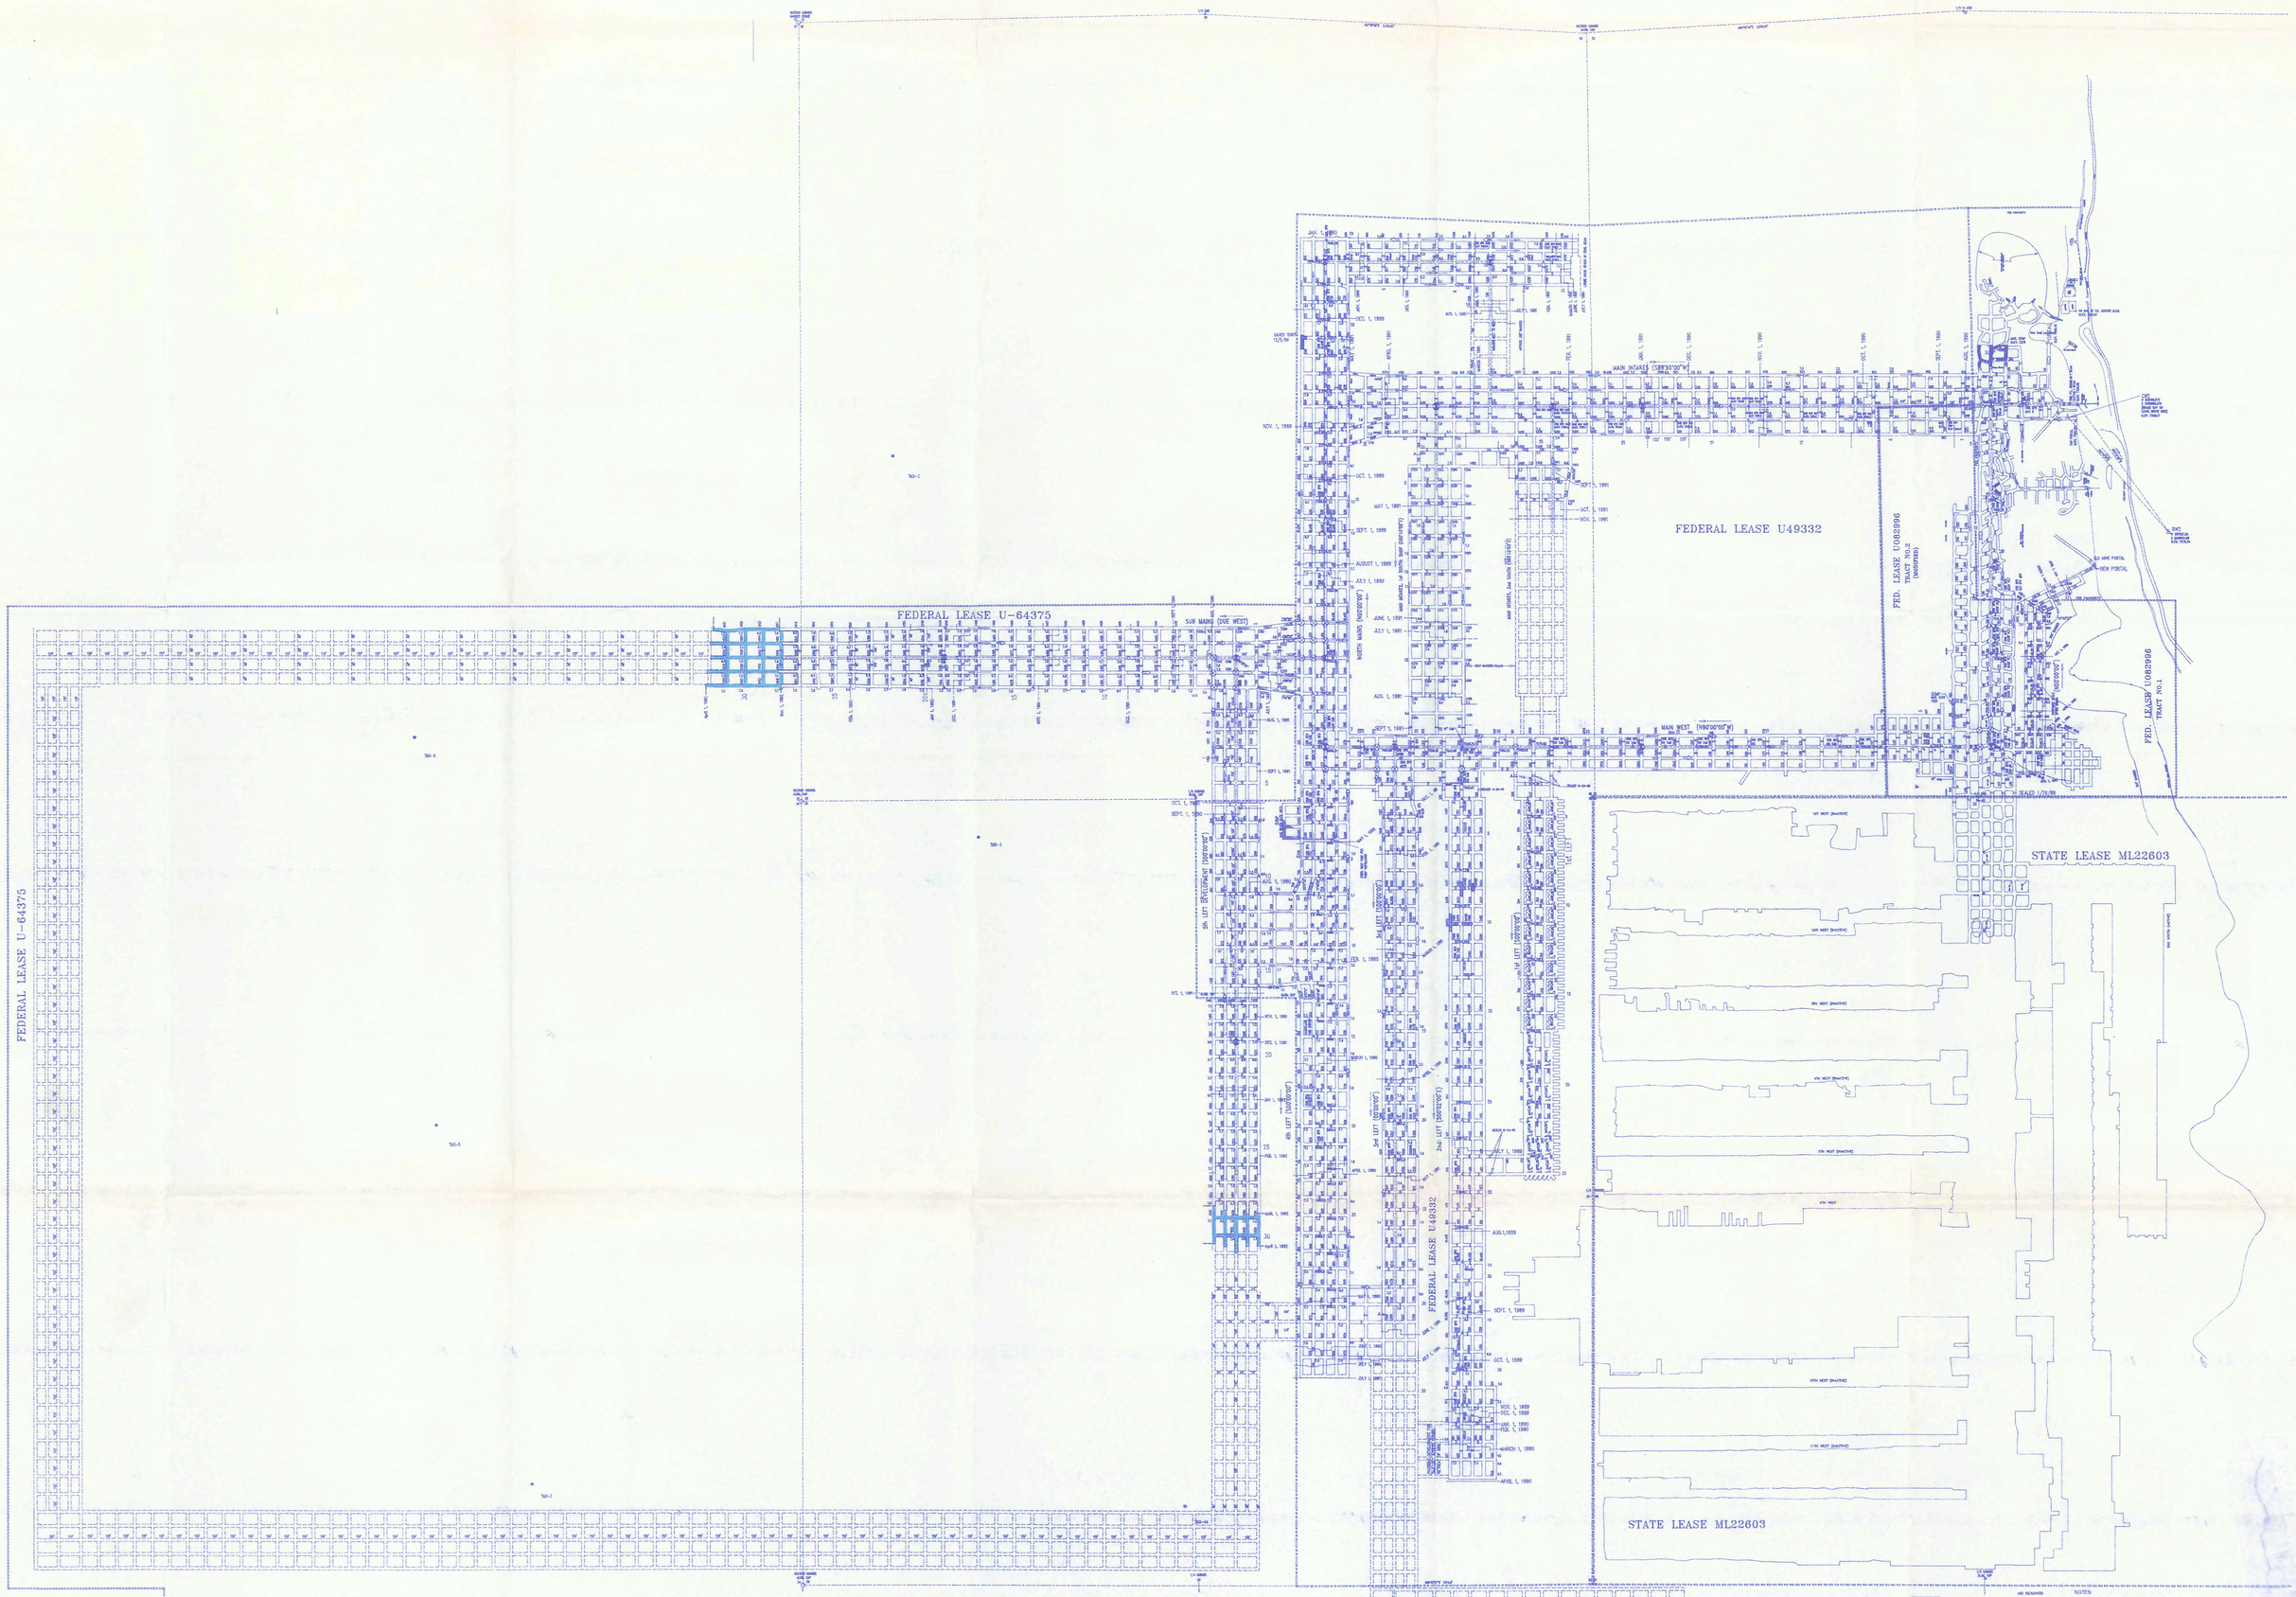
FEDERAL LEASE U-64375
FEDERAL LEASE U49332
FED. LEASE U082996 TRACT NO.2 (WOODTRAIL)
FED. LEASE U082996 TRACT NO.1
STATE LEASE ML22603
MAIN INTAKES (S88°50'00"W)
MAIN WEST (N90°00'00"W)
SUB MAINS (DUE WEST)
NORTH MAINS (N0°00'00")
MAIN INTAKES, 2nd SOUTH (S0°00'00")
MAIN WEST, 1st SOUTH (S0°00'00")
1st LEFT (S0°00'00")
2nd LEFT (S0°00'00")
3rd LEFT (S0°00'00")
4th LEFT (S0°00'00")
5th LEFT (S0°00'00")
1st WEST (INACTIVE)
2nd WEST (INACTIVE)
3rd WEST (INACTIVE)
4th WEST (INACTIVE)
5th WEST (INACTIVE)
6th WEST
7th WEST (INACTIVE)
8th WEST (INACTIVE)
9th WEST (INACTIVE)
10th WEST (INACTIVE)
11th WEST (INACTIVE)
OLD MINE PORTAL
NEW PORTAL
MONTHLY PRODUCTION
JANUARY
FEBRUARY
MARCH
APRIL
MAY
JUNE
JULY
AUGUST
SEPTEMBER
OCTOBER
NOVEMBER
DECEMBER
DRILL HOLE LOCATION
NOTES:
(1) BASIS OF BEARINGS IS THE UTAH STATE COORDINATE SYSTEM
(2) HOLE DIRECT-ACC. MAYS 50 FT. - ACC. HORIZ 1.5 FT.
(3) FAN: HYRAULIC AERFLO 84", 200 HP, 440 VOLTS 1800 RPM, BLADE SETTING 25 BACKS GIVING 4.97" - VOLUME 180,000 CFM
(4) MAIN FAN SHOULD BE TRUE MOUNTAIN SAND-STONE
(5) MAIN FAN SHOULD BE 15 FEET ABOVE ROOF POINT
(6) ALL WATER POOLS PRESENT ABOVE MINE
(7) TUBES ARE AS NOTED ABOVE OR BELOW THIS MINE
(8) ALL DIMENSIONS SHOWN TO NEAR ELSEWHERE
MOUNTAIN COAL COMPANY
TRAIL MOUNTAIN COAL MINE
(HUNTINGTON SEAM)
SECTIONS: 13 & 24, T 17 S, R 6 E, SLB & M
GRANDVIEW, EMERY COUNTY, UTAH
MSHA I.D. NO. 42-01211
3 MILES NORTH OF RT. STATE ROAD 24, 10 MILES EAST OF GUTTERSNIPE CANYON ROAD
PREPARED BY: D. N. COX
SCALE: 1" = 400'
DEPARTMENT: ENGINEERING
DATE: SEPT. 20, 1989
DRAWN BY: D. N. COX
REV. RSP April 1, 1992