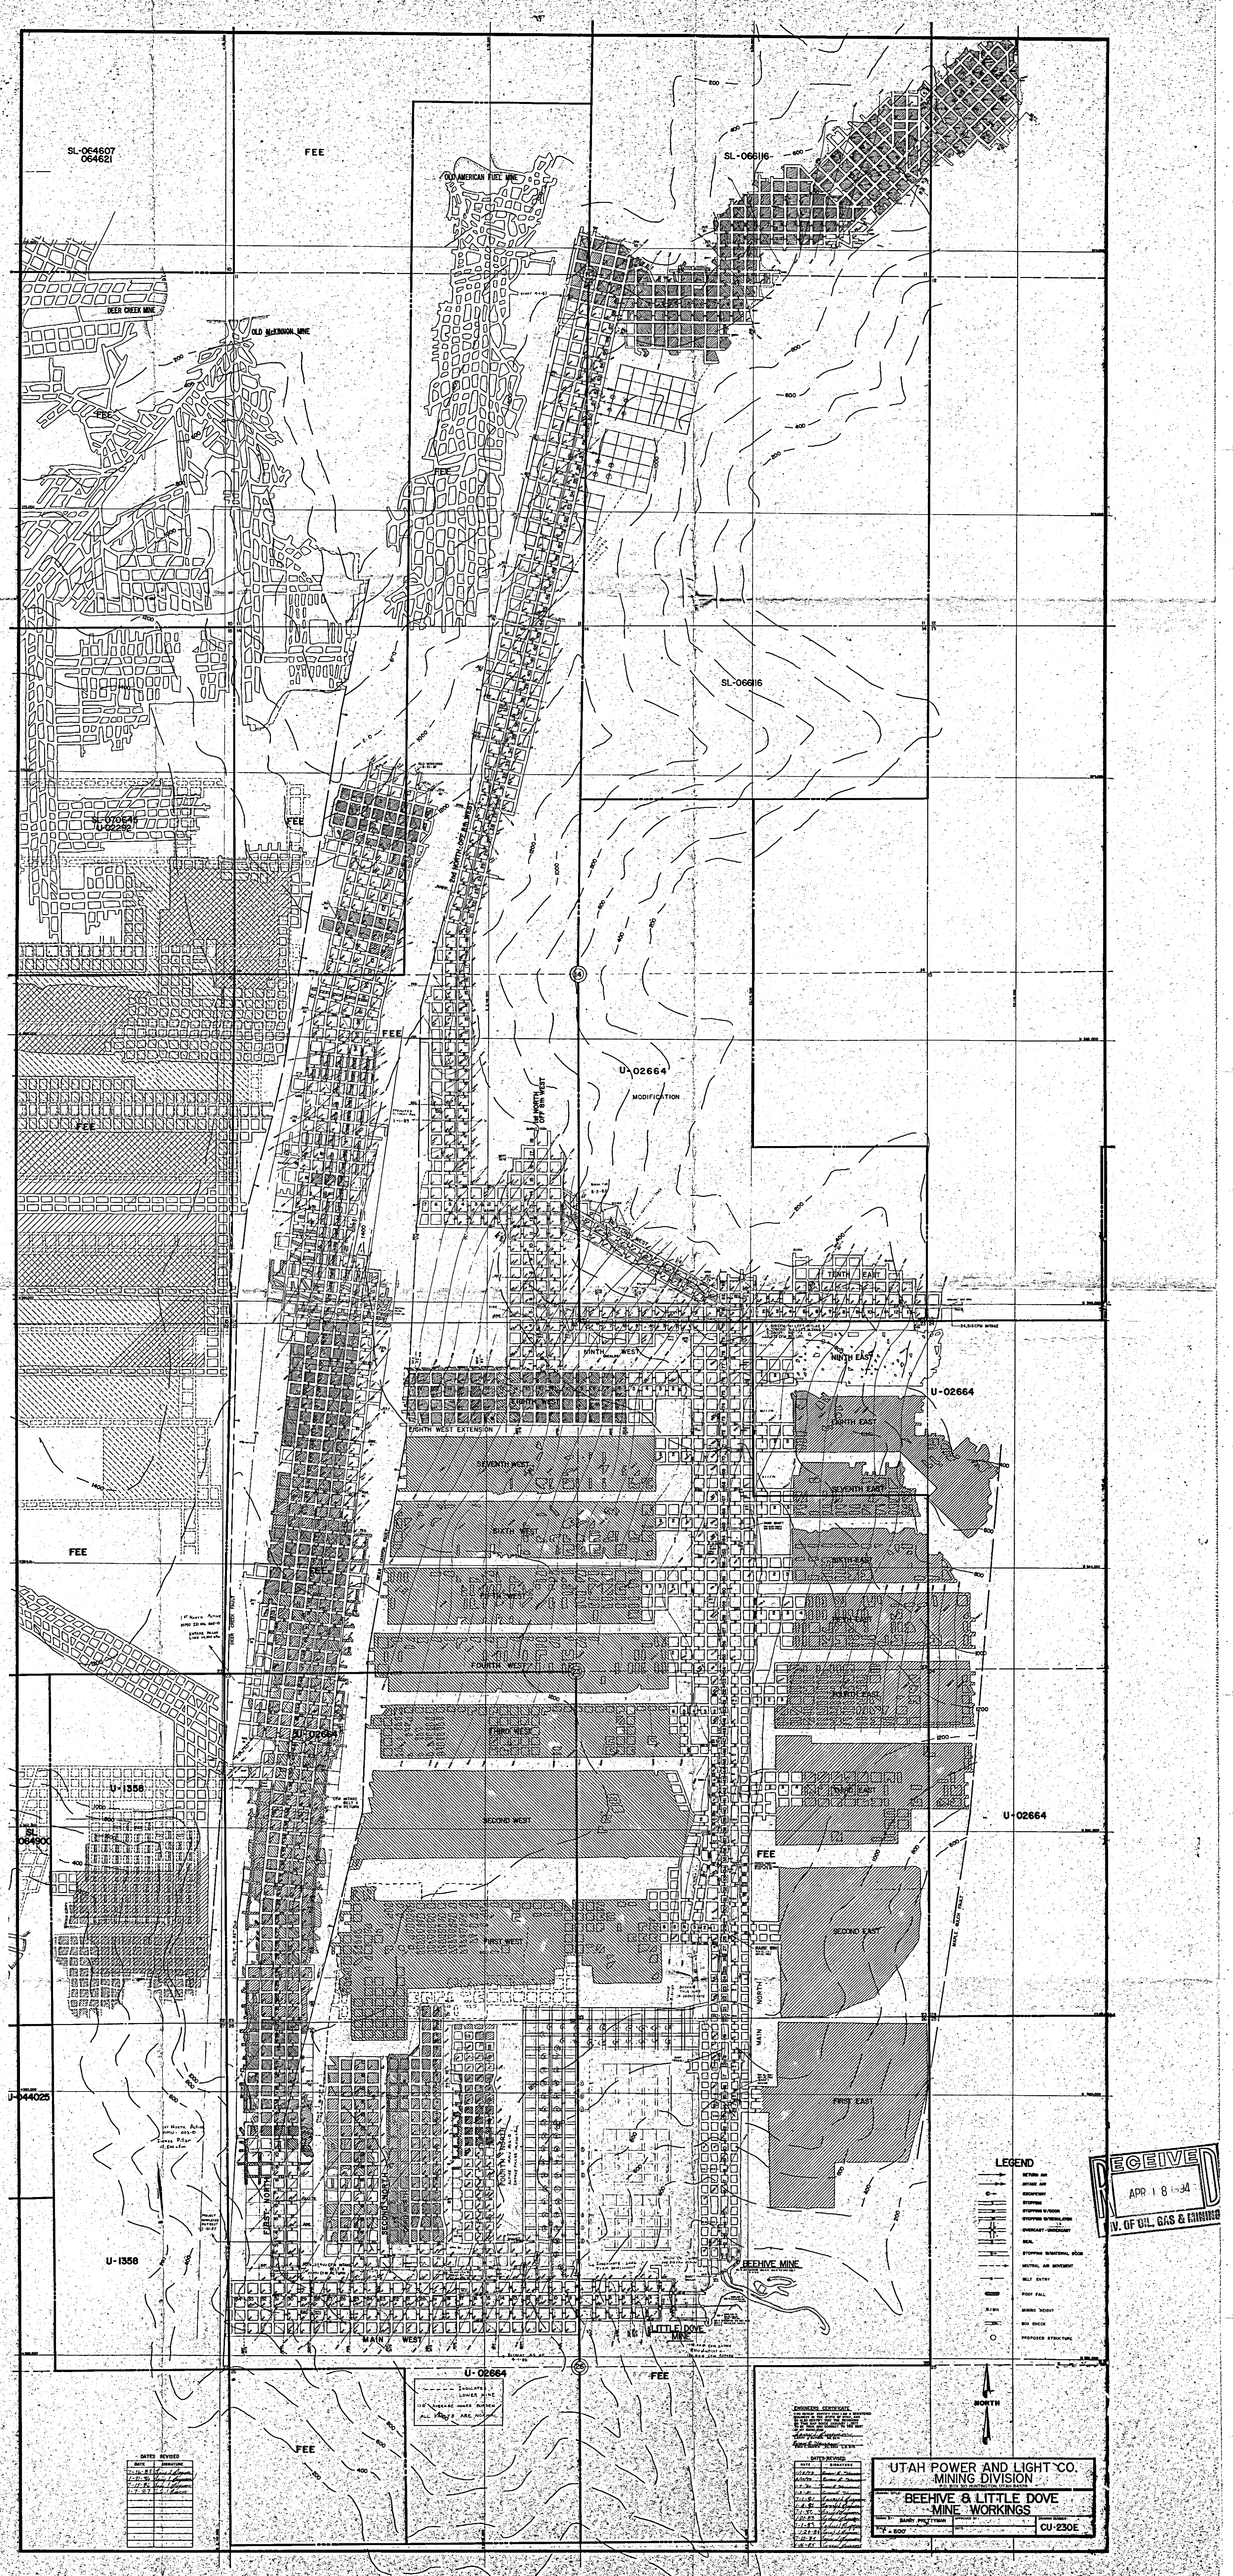

SL-064607
064621
FEE
OLD AMERICAN FUEL MINE
SL-066116
DEER CREEK MINE
OLD McKINNON MINE
SL-066116
SL-070645
U-02292
U-02664
MODIFICATION
TENTH EAST
NINTH WEST
NINTH EAST
U-02664
EIGHTH WEST
EIGHTH WEST EXTENSION
EIGHTH EAST
SEVENTH WEST
SEVENTH EAST
SIXTH WEST
SIXTH EAST
FIFTH WEST
FOURTH WEST
FOURTH EAST
FIFTH EAST
U-02664
U-1358
SECOND WEST
U-02664
FIRST WEST
SECOND EAST
FIRST EAST
U-044025
U-1358
BEEHIVE MINE
LITTLE DOVE MINE
MAIN WEST
U-02664
FEE
LEGEND
NORTH
UTAH POWER AND LIGHT CO.
MINING DIVISION
BEEHIVE & LITTLE DOVE
MINE WORKINGS
CU-230E
RECEIVED
APR 18 1984
DIV. OF OIL, GAS & MINING