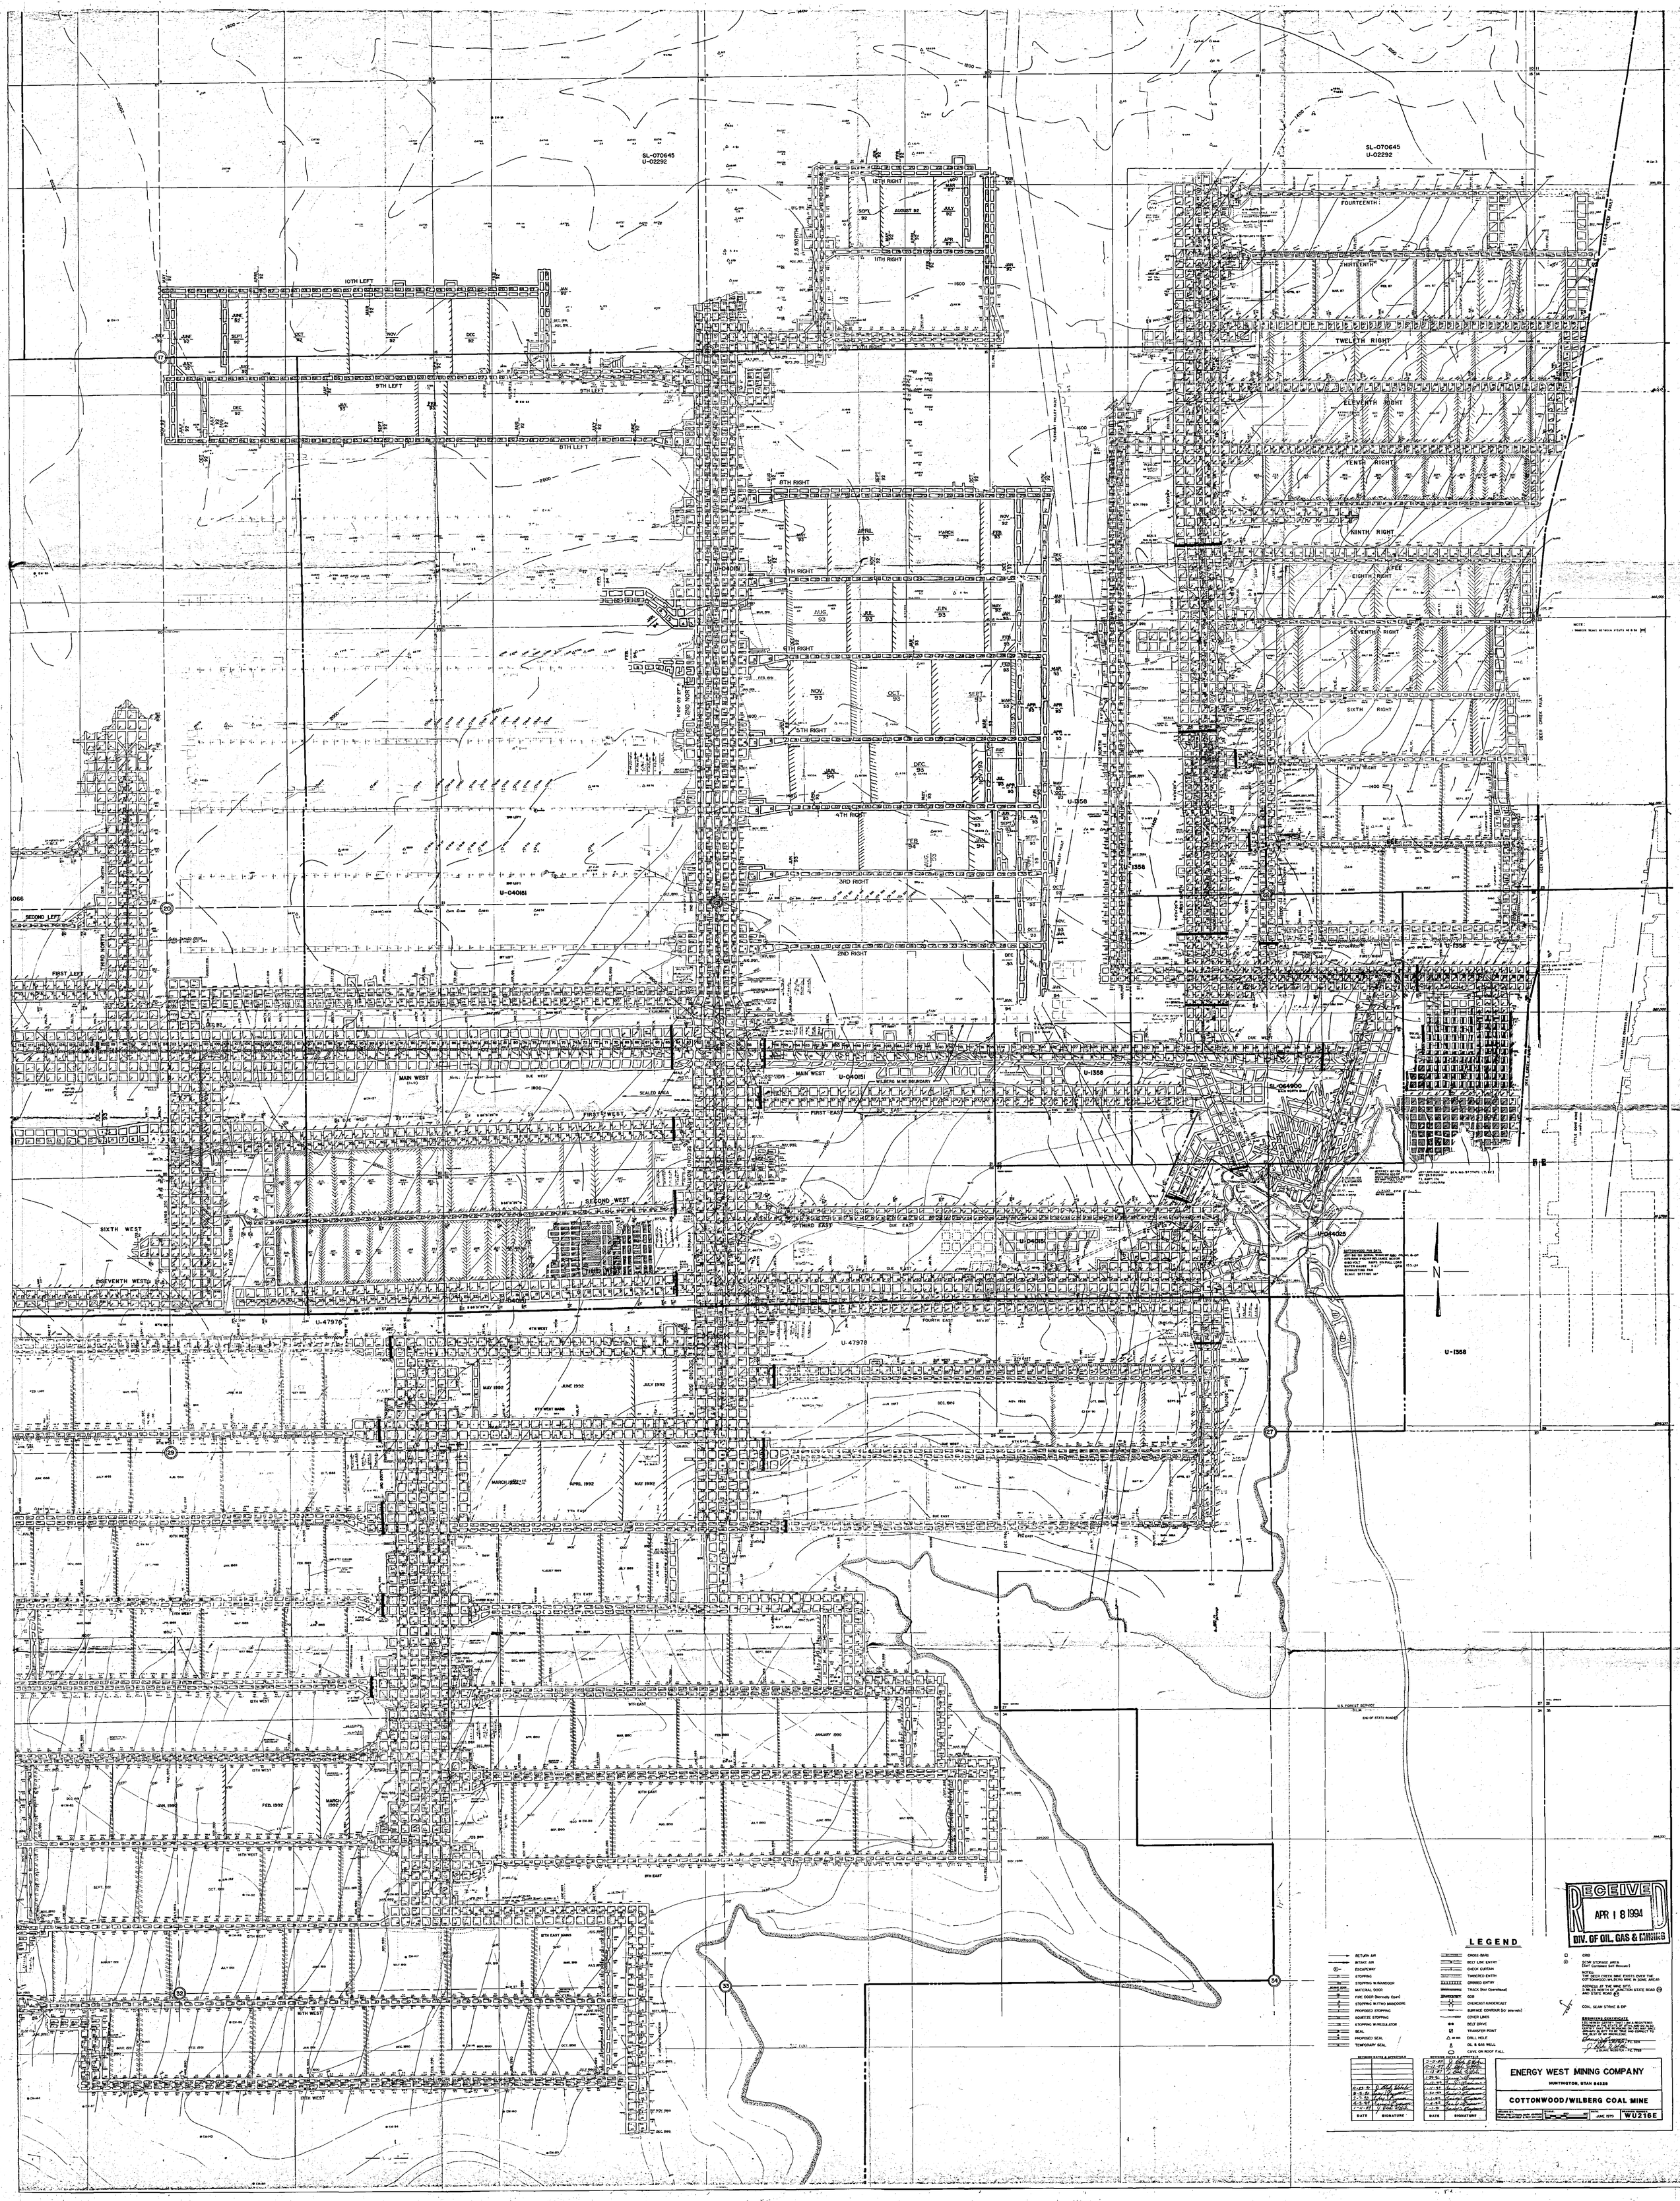
SL-070645
U-02292
U-04015
U-1358
U-47978
U-04025
SL-064900
10TH LEFT
9TH LEFT
8TH LEFT
12TH RIGHT
11TH RIGHT
9TH RIGHT
8TH RIGHT
7TH RIGHT
6TH RIGHT
5TH RIGHT
4TH RIGHT
3RD RIGHT
2ND RIGHT
FOURTEENTH
THIRTEENTH
TWELFTH RIGHT
ELEVENTH RIGHT
TENTH RIGHT
NINTH RIGHT
EIGHTH RIGHT
SEVENTH RIGHT
SIXTH RIGHT
FIFTH RIGHT
SECOND LEFT
FIRST LEFT
MAIN WEST
FIRST WEST
SECOND WEST
THIRD WEST
SIXTH WEST
SEVENTH WEST
FIRST EAST
SECOND EAST
THIRD EAST
FOURTH EAST
DEER CREEK FAULT
U.S. FOREST SERVICE
END OF STATE ROADS
N
LEGEND
RETURN AIR
INTAKE AIR
ESCAPEWAY
STOPPING
STOPPING W/MANDOOR
MATERIAL DOOR
FIRE DOOR (Normally Open)
STOPPING W/TWO MANDOORS
PROPOSED STOPPING
SQUEEZE STOPPING
STOPPING W/REGULATOR
SEAL
PROPOSED SEAL
TEMPORARY SEAL
CROSS-BARS
BELT LINE ENTRY
CHECK CURTAIN
TIMBERED ENTRY
CRIBBED ENTRY
TRACK (Not Operational)
GOB
OVERCAST/UNDERCAST
SURFACE CONTOUR (50' intervals)
COVER LINES
BELT DRIVE
TRANSFER POINT
DRILL HOLE
OIL & GAS WELL
CAVE OR ROOF FALL
CRIB
SCSR STORAGE AREA (Self Contained Self Rescuer)
NOTES:
THE DEER CREEK MINE EXISTS OVER THE COTTONWOOD/WILBERG MINE IN SOME AREAS
ADDRESS AT THE MINE SITE:
3 MI. E.S. NORTH OF JUNCTION STATE ROAD 10 AND STATE ROAD 31
COAL SEAM STRIKE & DIP
REVISION DATES & APPROVALS
DATE
SIGNATURE
ENERGY WEST MINING COMPANY
HUNTINGTON, UTAH 84528
COTTONWOOD/WILBERG COAL MINE
JUNE 1979
WU216E
RECEIVED
APR 18 1994
DIV. OF OIL, GAS & MINING