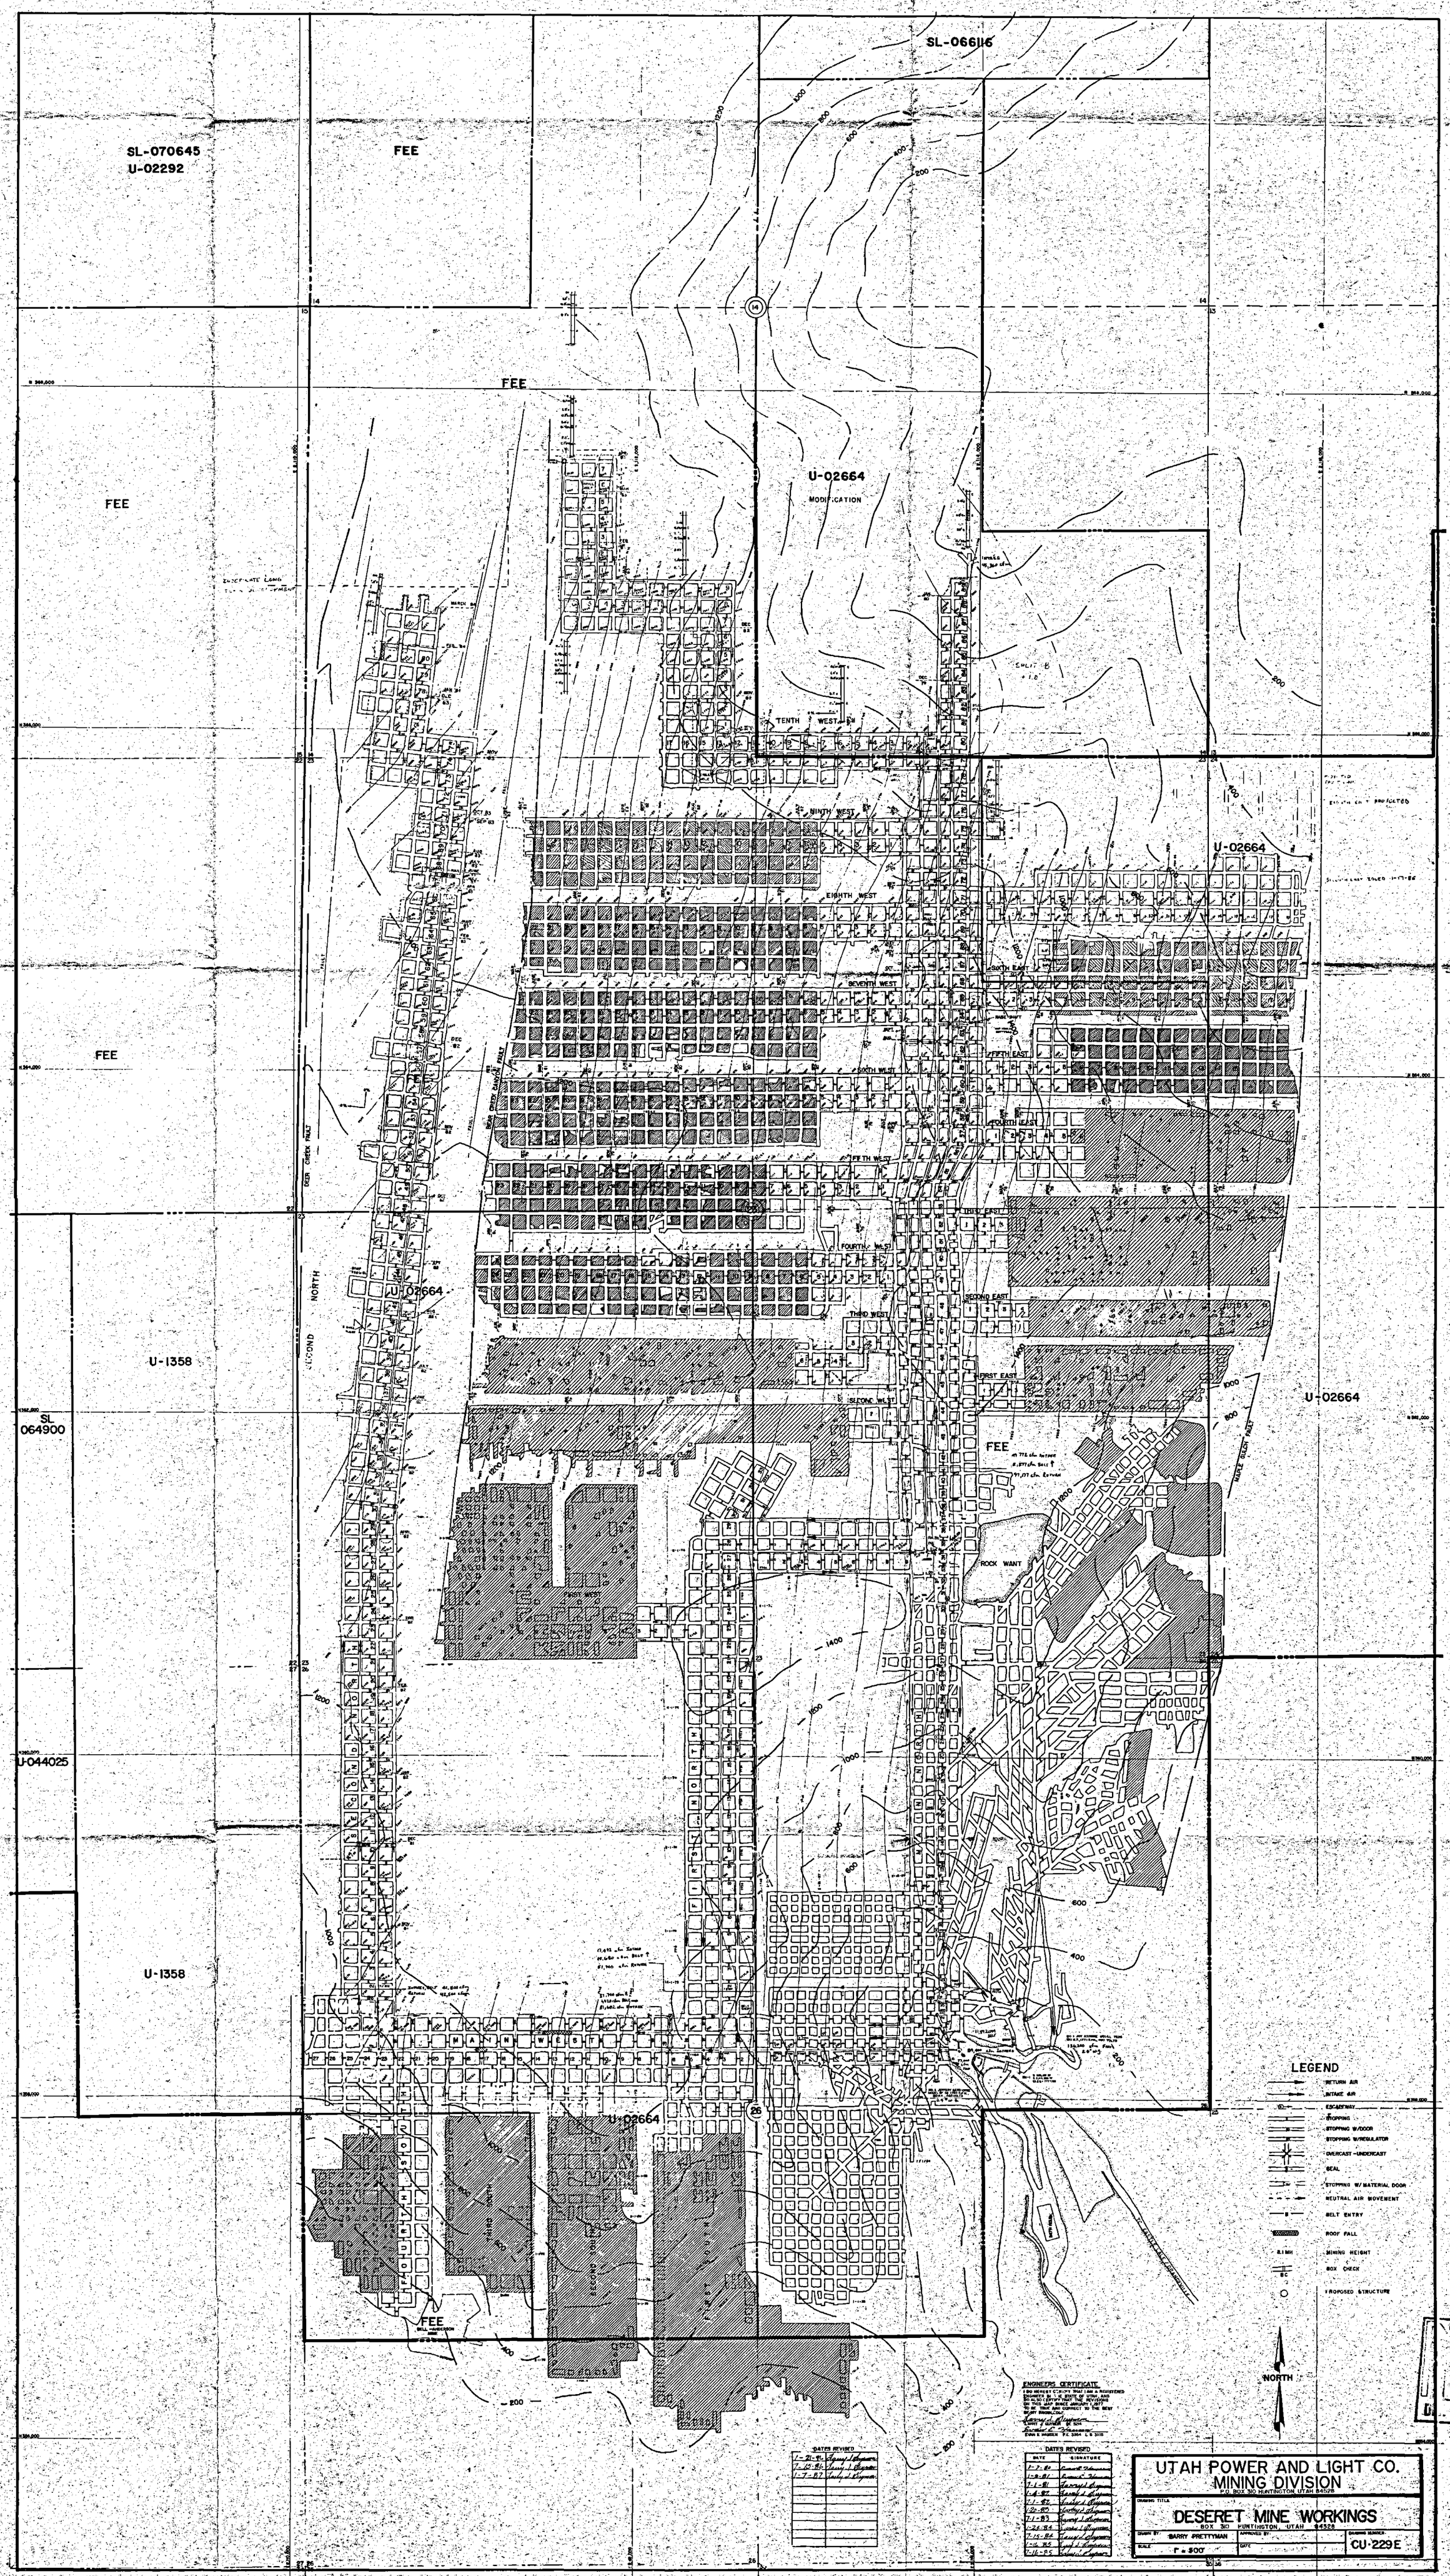
SL-066116
SL-070645
U-02292
FEE
U-02664
MODIFICATION
U-1358
SL
064900
U-044025
TENTH WEST
NINTH WEST
EIGHTH WEST
SEVENTH WEST
SIXTH WEST
FIFTH WEST
FOURTH WEST
THIRD WEST
SECOND WEST
FIRST WEST
SIXTH EAST
FIFTH EAST
FOURTH EAST
THIRD EAST
SECOND EAST
FIRST EAST
DEER CREEK FAULT
BEAR CREEK CANYON FAULT
MAPLE GULCH FAULT
ROCK WANT
NORTH MAIN WEST
SOUTH MAIN WEST
LEGEND
RETURN AIR
INTAKE AIR
ESCAPEWAY
STOPPING
STOPPING W/DOOR
STOPPING W/REGULATOR
OVERCAST - UNDERCAST
SEAL
STOPPING W/MATERIAL DOOR
NEUTRAL AIR MOVEMENT
BELT ENTRY
ROOF FALL
MINING HEIGHT
BOX CHECK
PROPOSED STRUCTURE
NORTH
ENGINEERS CERTIFICATE
DATES REVISED
UTAH POWER AND LIGHT CO.
MINING DIVISION
P.O. BOX 310 HUNTINGTON, UTAH 84528
DESERET MINE WORKINGS
BOX 310 HUNTINGTON, UTAH 84528
BARRY PRETTYMAN
1" = 500'
CU-229E
RECEIVED
APR 18 1994