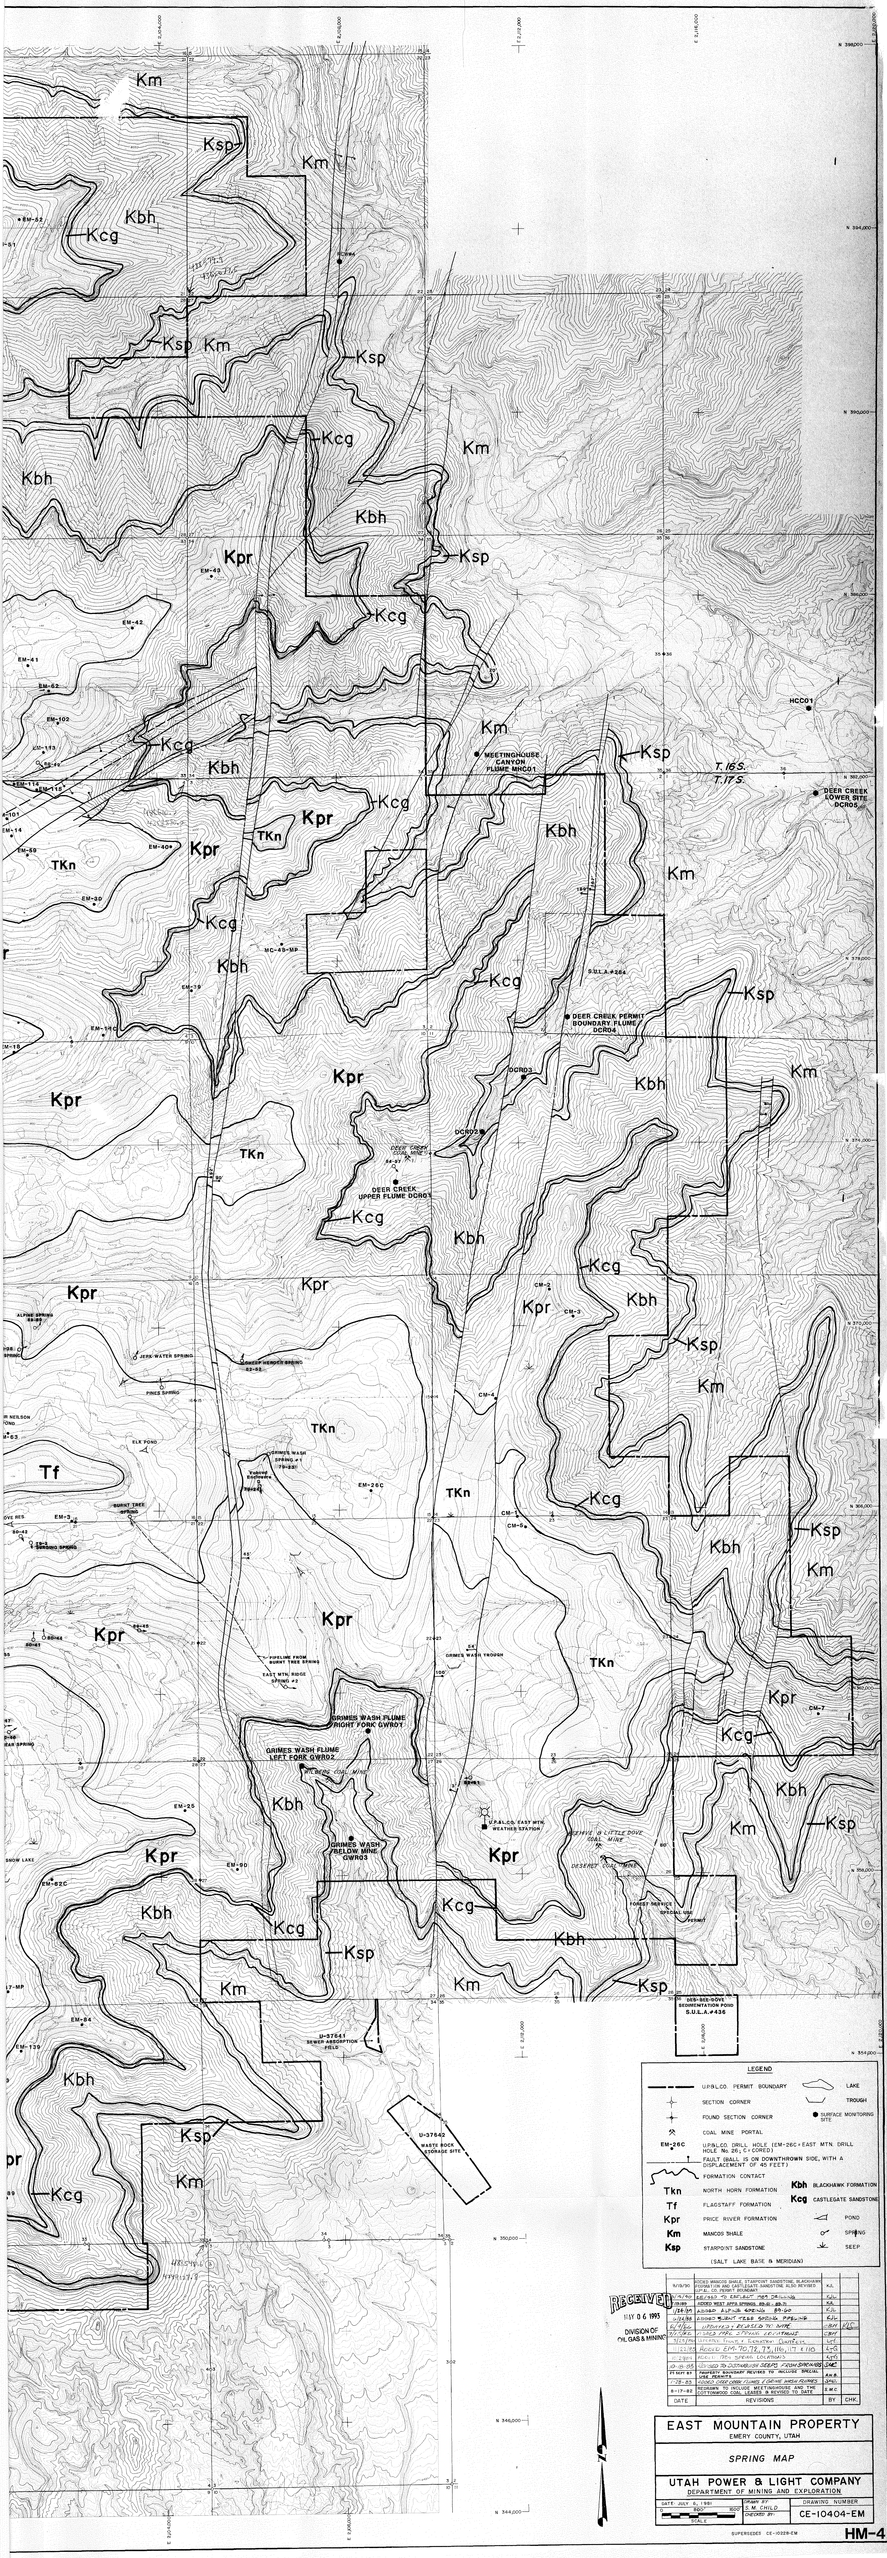
LEGEND
UP&LCO. PERMIT BOUNDARY
SECTION CORNER
FOUND SECTION CORNER
COAL MINE PORTAL
EM-26C UP&LCO. DRILL HOLE (EM-26C = EAST MTN. DRILL HOLE No. 26, C = CORED)
FAULT (BALL IS ON DOWNTHROWN SIDE, WITH A DISPLACEMENT OF 45 FEET)
FORMATION CONTACT
Tkn NORTH HORN FORMATION
Tf FLAGSTAFF FORMATION
Kpr PRICE RIVER FORMATION
Km MANCOS SHALE
Ksp STARPOINT SANDSTONE
Kbh BLACKHAWK FORMATION
Kcg CASTLEGATE SANDSTONE
LAKE
TROUGH
SURFACE MONITORING SITE
POND
SPRING
SEEP
(SALT LAKE BASE & MERIDIAN)
RECEIVED
MAY 06 1993
DIVISION OF OIL GAS & MINING
EAST MOUNTAIN PROPERTY
EMERY COUNTY, UTAH
SPRING MAP
UTAH POWER & LIGHT COMPANY
DEPARTMENT OF MINING AND EXPLORATION
DATE: JULY 6, 1981
SCALE: 1" = 2000'
DRAWN BY: D. M. CHILD
CHECKED BY:
DRAWING NUMBER
CE-10404-EM
SUPERSEDES CE-10328-EM
HM-4
DATE REVISIONS BY CHK.
7/8/80 ADDED MANCOS SHALE, STARPOINT SANDSTONE, BLACKHAWK FORMATION AND CASTLEGATE SANDSTONE PLUS REVISED UP&L CO. PERMIT BOUNDARY
10-29-80 REVISED TO REFLECT NEW DRILLING
10-80 ADDED WEST OPPA SPRING 22-02, 23-01
28-01 ADDED EAST OPPA SPRING 29-02
3/26/81 ADDED "BURNT TREE SPRING, PIPELINE
6/29/81 ALTERED & RELOCATED TO NOTE
10-28-81 ADDED PIPELINE, ALTERNATE
11/13/81 ADDED 1 SECTION CORNER
11/23/81 ADDED EM-70, 72, 73, (R), 77 & 110.
2-28-82 REV.: (TO SPRING LOCATIONS)
10-8-85 ADDED DEER CREEK PERMIT BOUNDARY
22 OCT 85 PROPERTY BOUNDARY REVISED TO INCLUDE SPECIAL USE PERMIT
7-22-86 ADDED DEER CREEK FLUME & DEER CREEK PORTAL
8-17-88 REVISIONS TO INCLUDE MEETINGHOUSE AND THE SOUTHWOOD COAL LEASE & REVISED TO DATE
DEER CREEK PERMIT BOUNDARY, FLUME, DCR04
DEER CREEK UPPER FLUME DCR01
DEER CREEK LOWER SITE DCR05
MEETINGHOUSE CANYON FLUME MHC01
HCC01
T.16S.
T.17S.
GRIMES WASH FLUME RIGHT FORK GWR01
GRIMES WASH FLUME LEFT FORK GWR02
GRIMES WASH BELOW MINE GWR03
EAST MTN. RIDGE SPRING #2
PIPELINE FROM BURNT TREE SPRING
BURNT TREE SPRING
JEFFS WATER SPRING
PINES SPRING
ELK POND
ALPINE SPRING
SHOW LAKE
U-37641 SEWER ABSORPTION FIELD
U-37642 WASTE ROCK DISPOSAL SITE
S.U.L.A.#264
S.U.L.A.#436
EM-26C
EM-25
EM-26D
EM-62C
EM-64
EM-139
EM-40
EM-42
EM-41
EM-62
EM-102
EM-114
EM-14
EM-69
EM-30
EM-19
EM-110
EM-15
EM-409
MC-85-MP
CM-1
CM-2
CM-3
CM-4
CM-5
CM-7
EM-5
EM-43
EM-44
EM-63
EM-64
