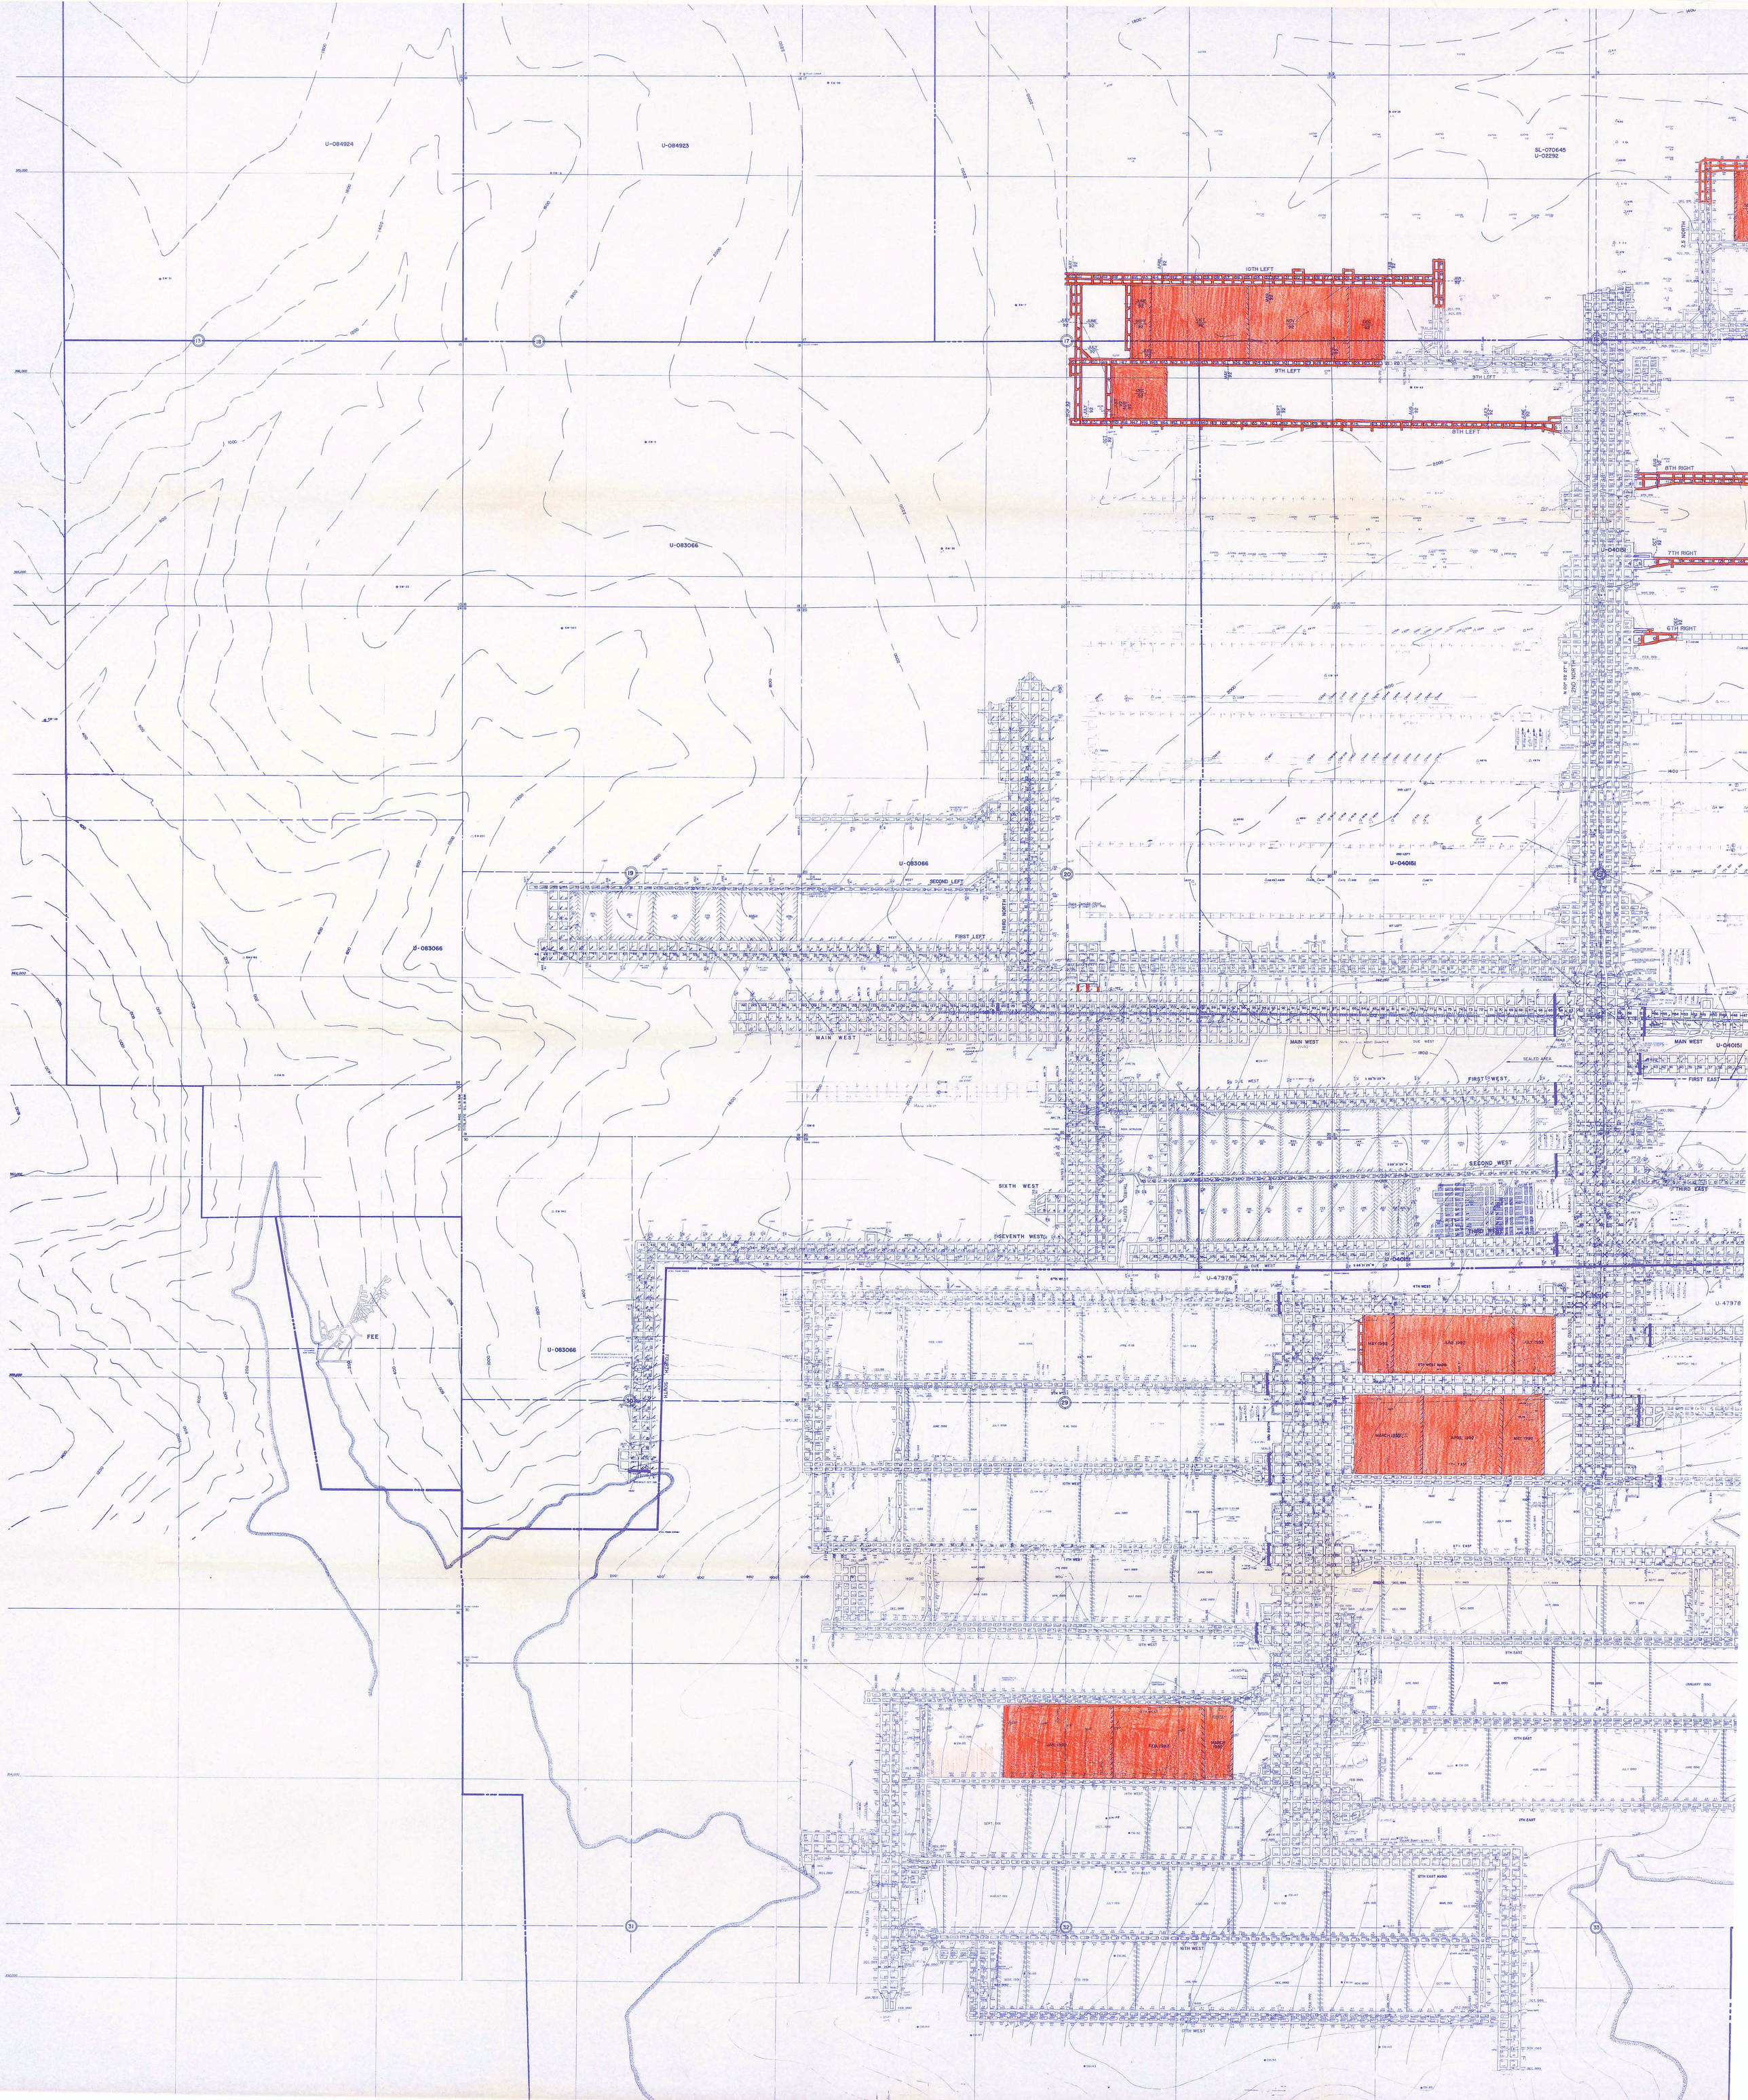

U-084924
U-084923
SL-070645
U-02292
10TH LEFT
9TH LEFT
8TH LEFT
8TH RIGHT
7TH RIGHT
6TH RIGHT
U-083066
U-040151
SECOND LEFT
FIRST LEFT
MAIN WEST
FIRST WEST
SECOND WEST
SIXTH WEST
SEVENTH WEST
FIRST EAST
THIRD EAST
U-47978
FEE