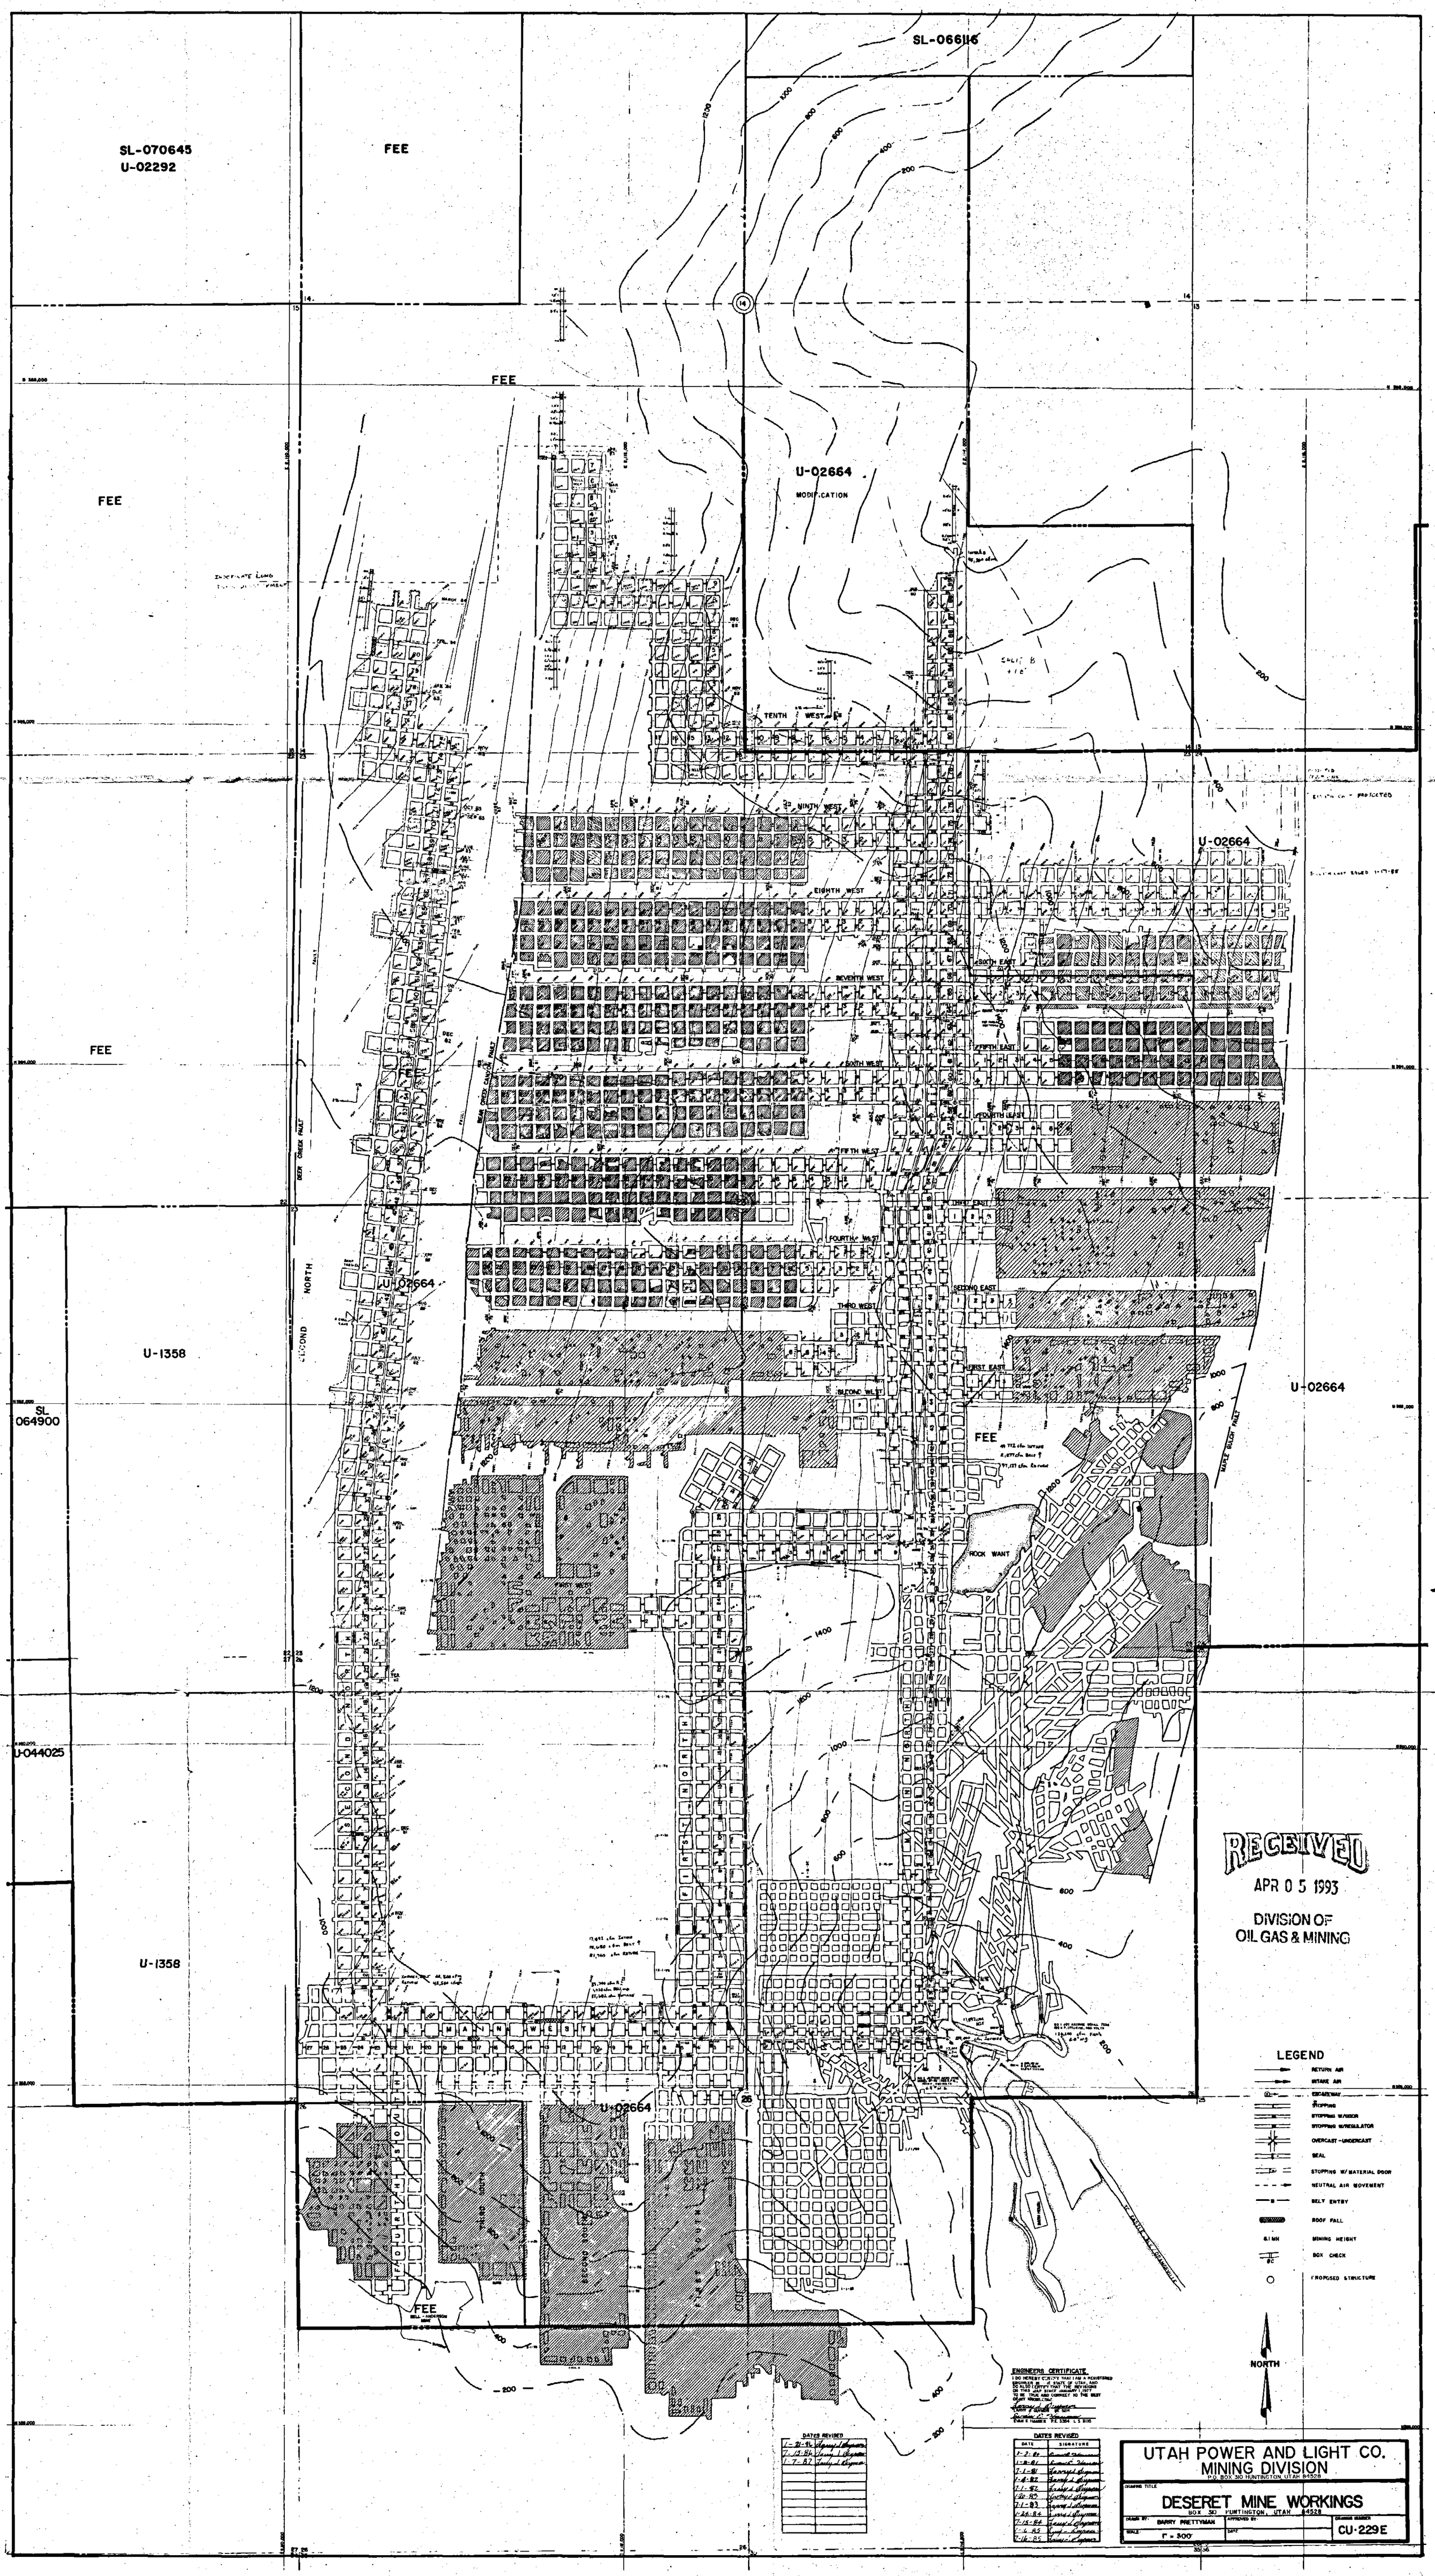
SL-070645
U-02292
FEE
SL-066116
FEE
U-02664
MODIFICATION
FEE
TENTH WEST
NINTH WEST
EIGHTH WEST
SEVENTH WEST
SIXTH WEST
FIFTH WEST
FOURTH WEST
THIRD WEST
SECOND WEST
FIRST WEST
SIXTH EAST
FIFTH EAST
FOURTH EAST
THIRD EAST
SECOND EAST
FIRST EAST
U-02664
U-02664
U-02664
U-1358
SL 064900
U-044025
U-1358
U-02664
FEE
ROCK WANT
FEE
NORTH
SECOND
BEER CREEK FAULT
MAPLE GULCH FAULT
FIRST NORTH
MAIN WEST
FOURTH SOUTH
SECOND SOUTH
FIRST SOUTH
RECEIVED
APR 05 1993
DIVISION OF
OIL GAS & MINING
LEGEND
RETURN AIR
INTAKE AIR
ENTRY
STOPPING
STOPPING W/DOOR
STOPPING W/REGULATOR
OVERCAST-UNDERCAST
SEAL
STOPPING W/MATERIAL DOOR
NEUTRAL AIR MOVEMENT
BELT ENTRY
ROOF FALL
MINING HEIGHT
BOX CHECK
PROPOSED STRUCTURE
NORTH
ENGINEERS CERTIFICATE
DATES REVISED
DATE
SIGNATURE
UTAH POWER AND LIGHT CO.
MINING DIVISION
P.O. BOX 310 HUNTINGTON, UTAH 84528
DRAWING TITLE
DESERET MINE WORKINGS
BOX 310 HUNTINGTON, UTAH 84528
DRAWN BY: BARRY PRETTYMAN
APPROVED BY:
SCALE 1" = 300'
DATE
DRAWING NUMBER
CU-229E