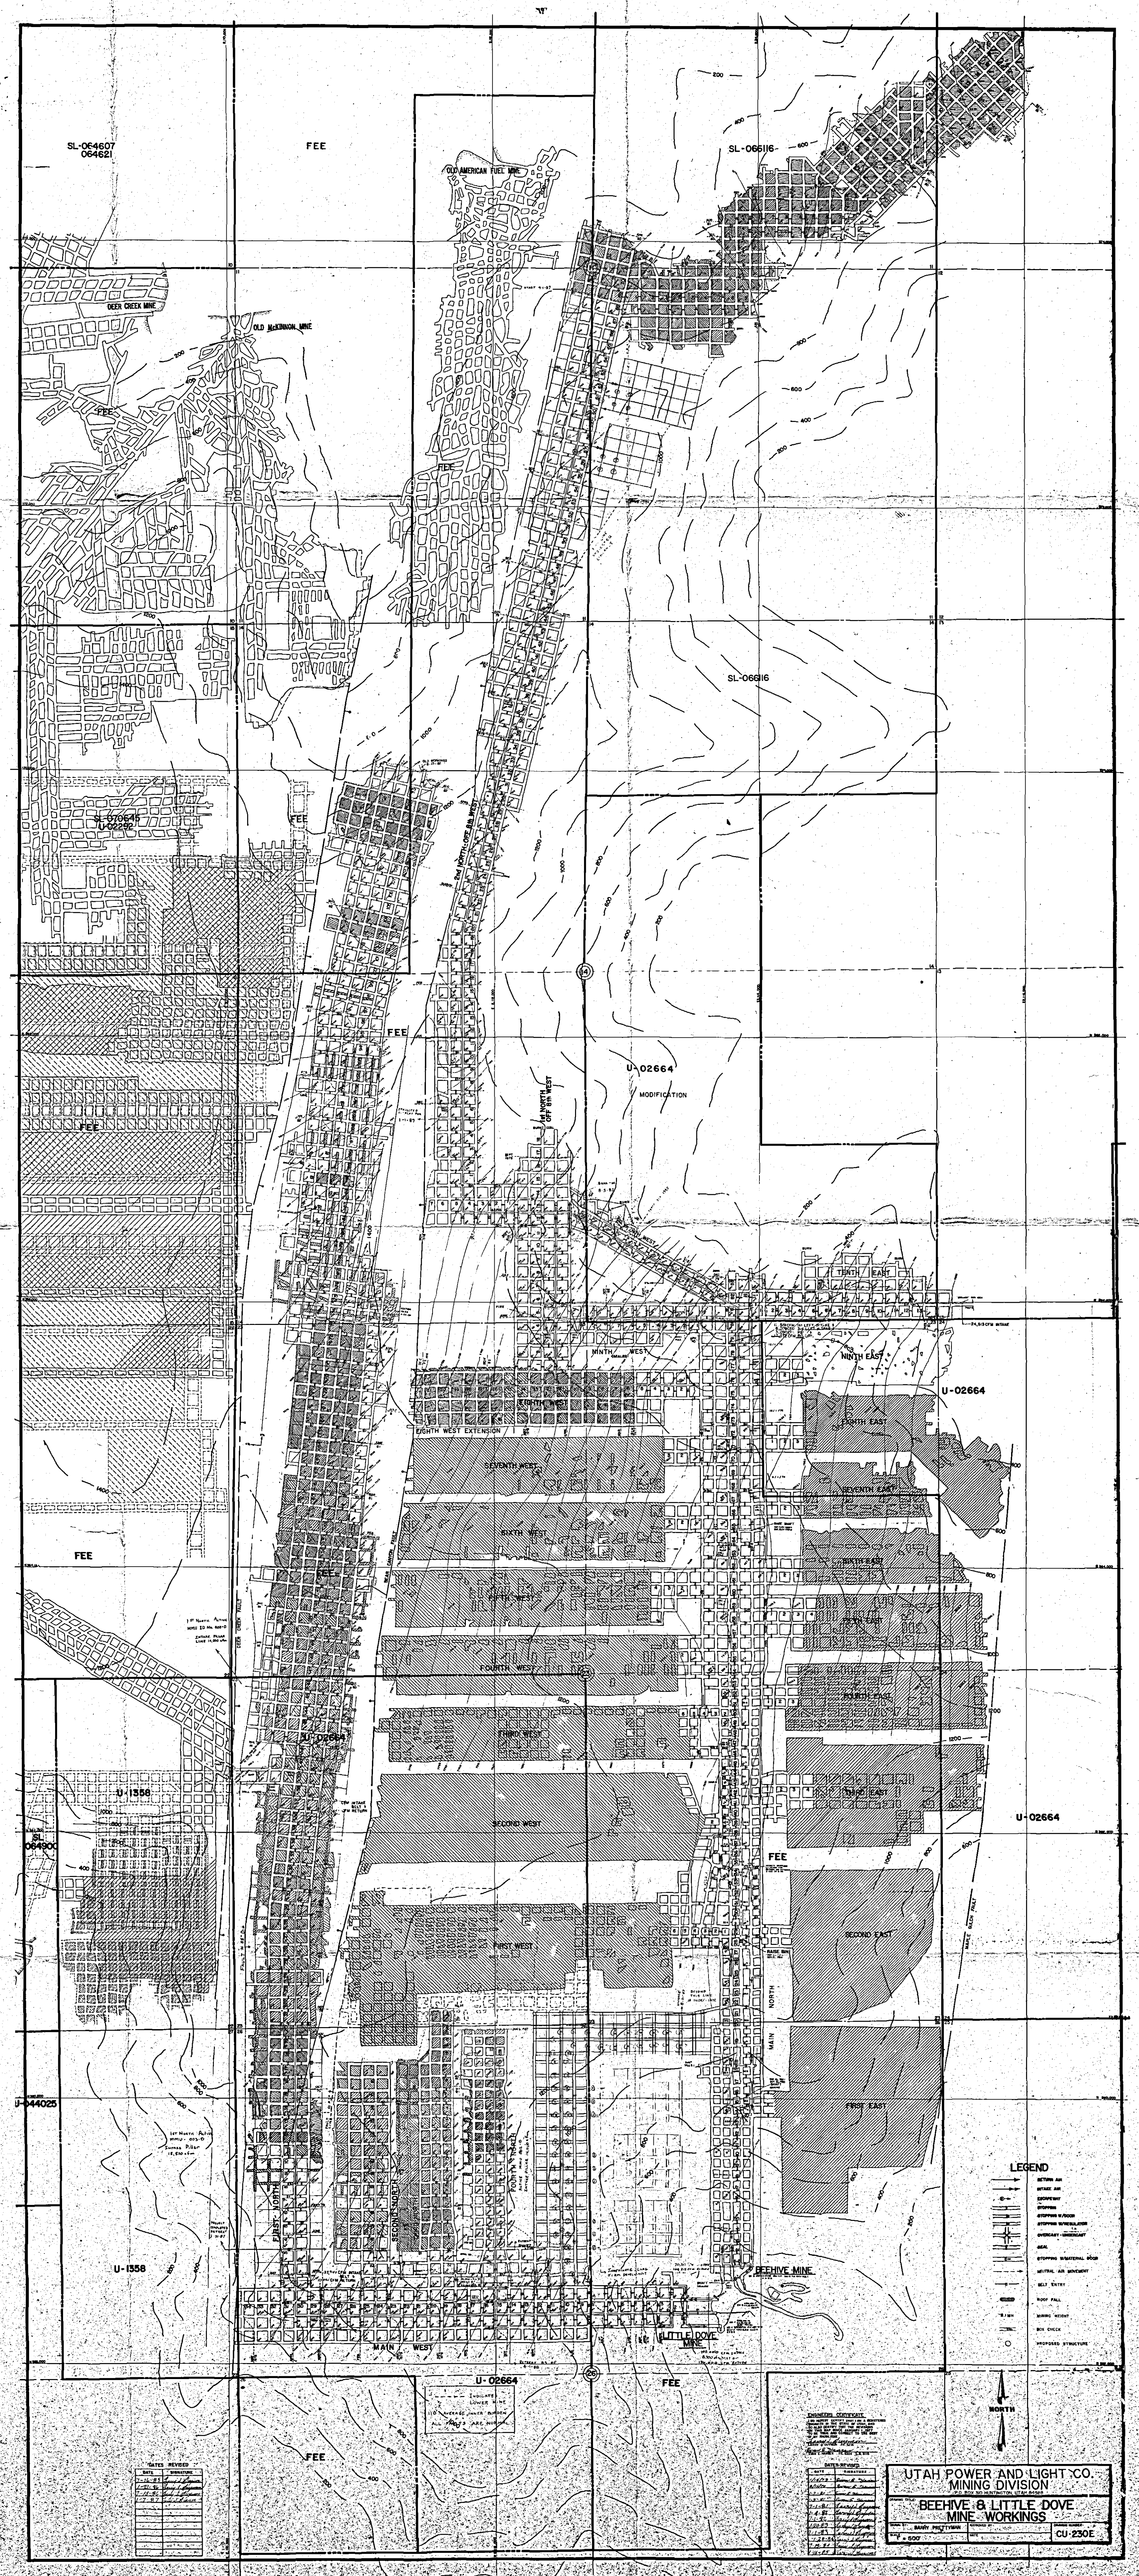

SL-064607
064621
FEE
OLD AMERICAN FUEL MINE
SL-066116
DEER CREEK MINE
OLD McKINNON MINE
SL-066116
SL-070645
U-02292
U-02664
MODIFICATION
TENTH EAST
NINTH WEST
NINTH EAST
EIGHTH WEST
EIGHTH EAST
EIGHTH WEST EXTENSION
SEVENTH WEST
SEVENTH EAST
SIXTH WEST
SIXTH EAST
FOURTH WEST
FOURTH EAST
THIRD WEST
THIRD EAST
SECOND WEST
SECOND EAST
FIRST WEST
FIRST EAST
U-1358
U-044025
U-02664
MAIN NORTH
MAIN WEST
BEEHIVE MINE
LITTLE DOVE MINE
LEGEND
NORTH
UTAH POWER AND LIGHT CO.
MINING DIVISION
BEEHIVE & LITTLE DOVE
MINE WORKINGS
BANTY PRETTYMAN
CU-230E