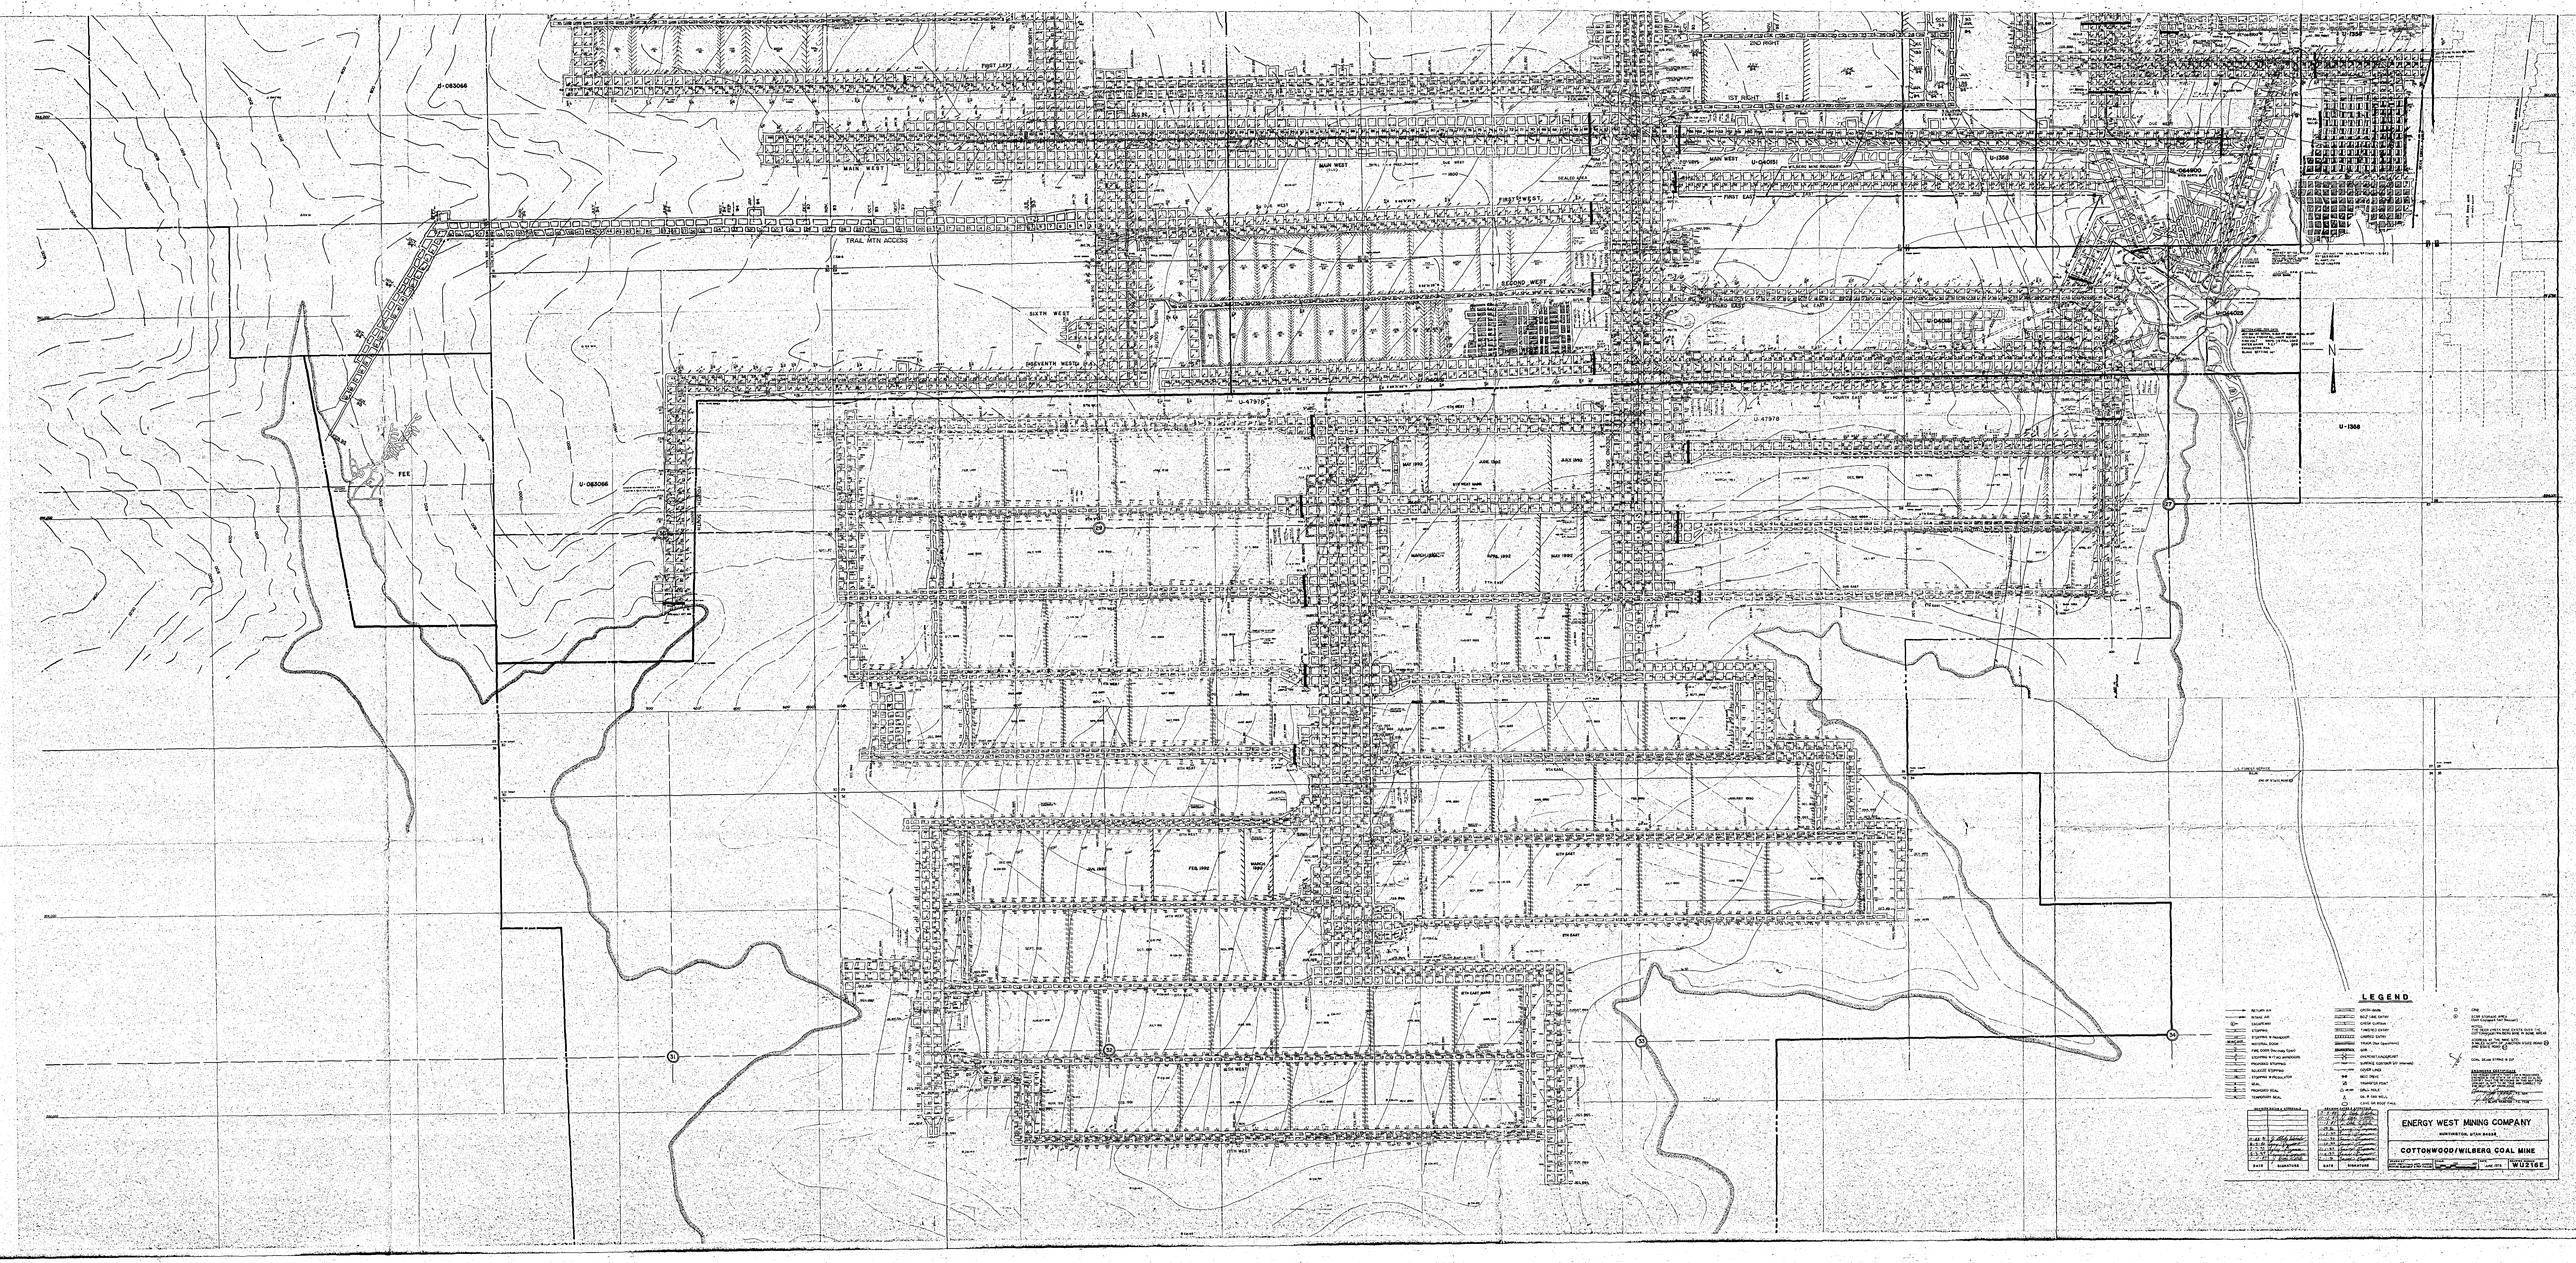
U-083066
U-083066
U-47976
U-47976
U-1358
U-1358
FEE
TRAIL MTN ACCESS
MAIN WEST
FIRST WEST
SECOND WEST
SIXTH WEST
SEVENTH WEST
FIRST EAST
SECOND EAST
THIRD EAST
FOURTH EAST
FIFTH EAST
SIXTH EAST
SEVENTH EAST
1ST RIGHT
2ND RIGHT
3RD RIGHT
4TH RIGHT
5TH RIGHT
LEGEND
ENERGY WEST MINING COMPANY
HUNTINGTON, UTAH BASE
COTTONWOOD/WILBERG COAL MINE
W-U2156