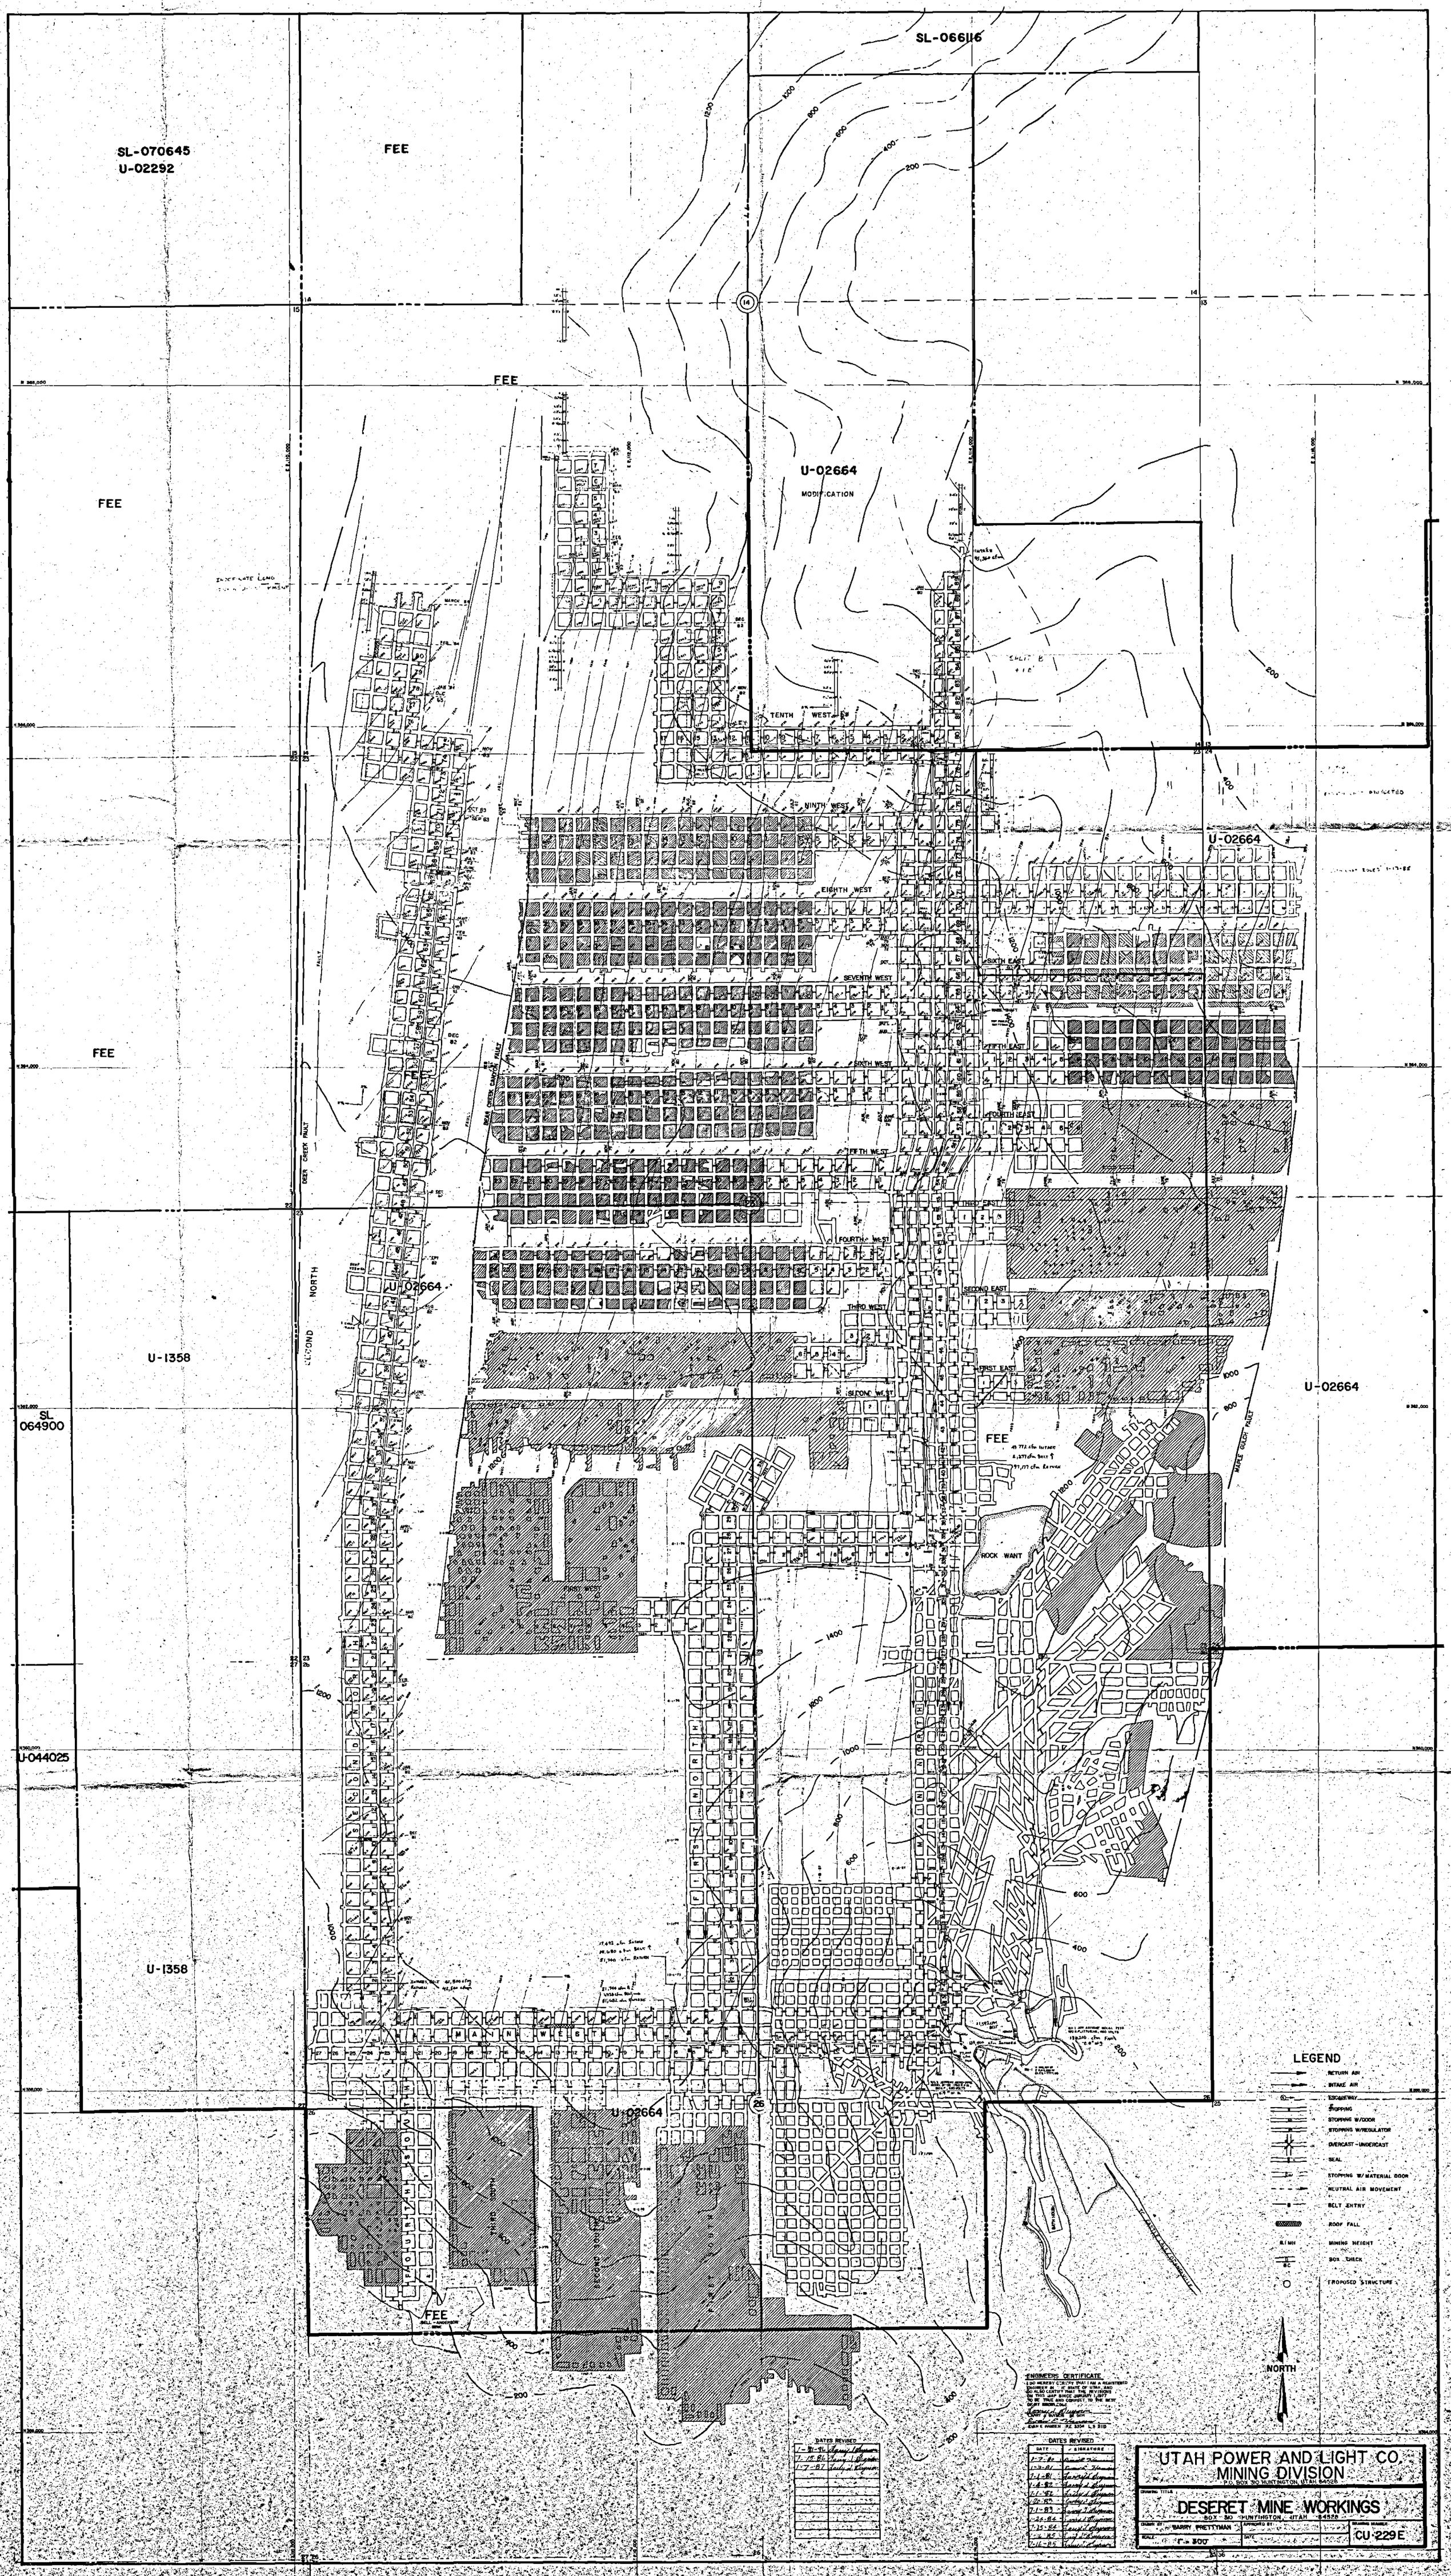
SL-070645
U-02292
FEE
SL-066116
U-02664
MODIFICATION
U-02664
U-02664
U-02664
U-02664
U-1358
U-1358
U-044025
SL 064900
FEE
FEE
FEE
FEE
TENTH WEST
NINTH WEST
EIGHTH WEST
SEVENTH WEST
SIXTH WEST
FIFTH WEST
FOURTH WEST
THIRD WEST
SECOND WEST
FIRST WEST
SIXTH EAST
FIFTH EAST
FOURTH EAST
THIRD EAST
SECOND EAST
FIRST EAST
NORTH MAIN
SOUTH MAIN
DEER CREEK FAULT
BEAR CREEK CANYON FAULT
MAPLE GULCH FAULT
ROCK WANT
LEGEND
RETURN AIR
INTAKE AIR
ESCAPEWAY
STOPPING
STOPPING W/DOOR
STOPPING W/REGULATOR
OVERCAST-UNDERCAST
SEAL
STOPPING W/MATERIAL DOOR
NEUTRAL AIR MOVEMENT
BELT ENTRY
ROOF FALL
MINING HEIGHT
BOX CHECK
PROPOSED STRUCTURE
NORTH
ENGINEERS CERTIFICATE
DATES REVISED
UTAH POWER AND LIGHT CO.
MINING DIVISION
P.O. BOX 310 HUNTINGTON, UTAH 84528
DESERET MINE WORKINGS
BOX 310 HUNTINGTON, UTAH 84528
DRAWN BY BARRY PRETTMAN
SCALE 1" = 300'
CU-229E