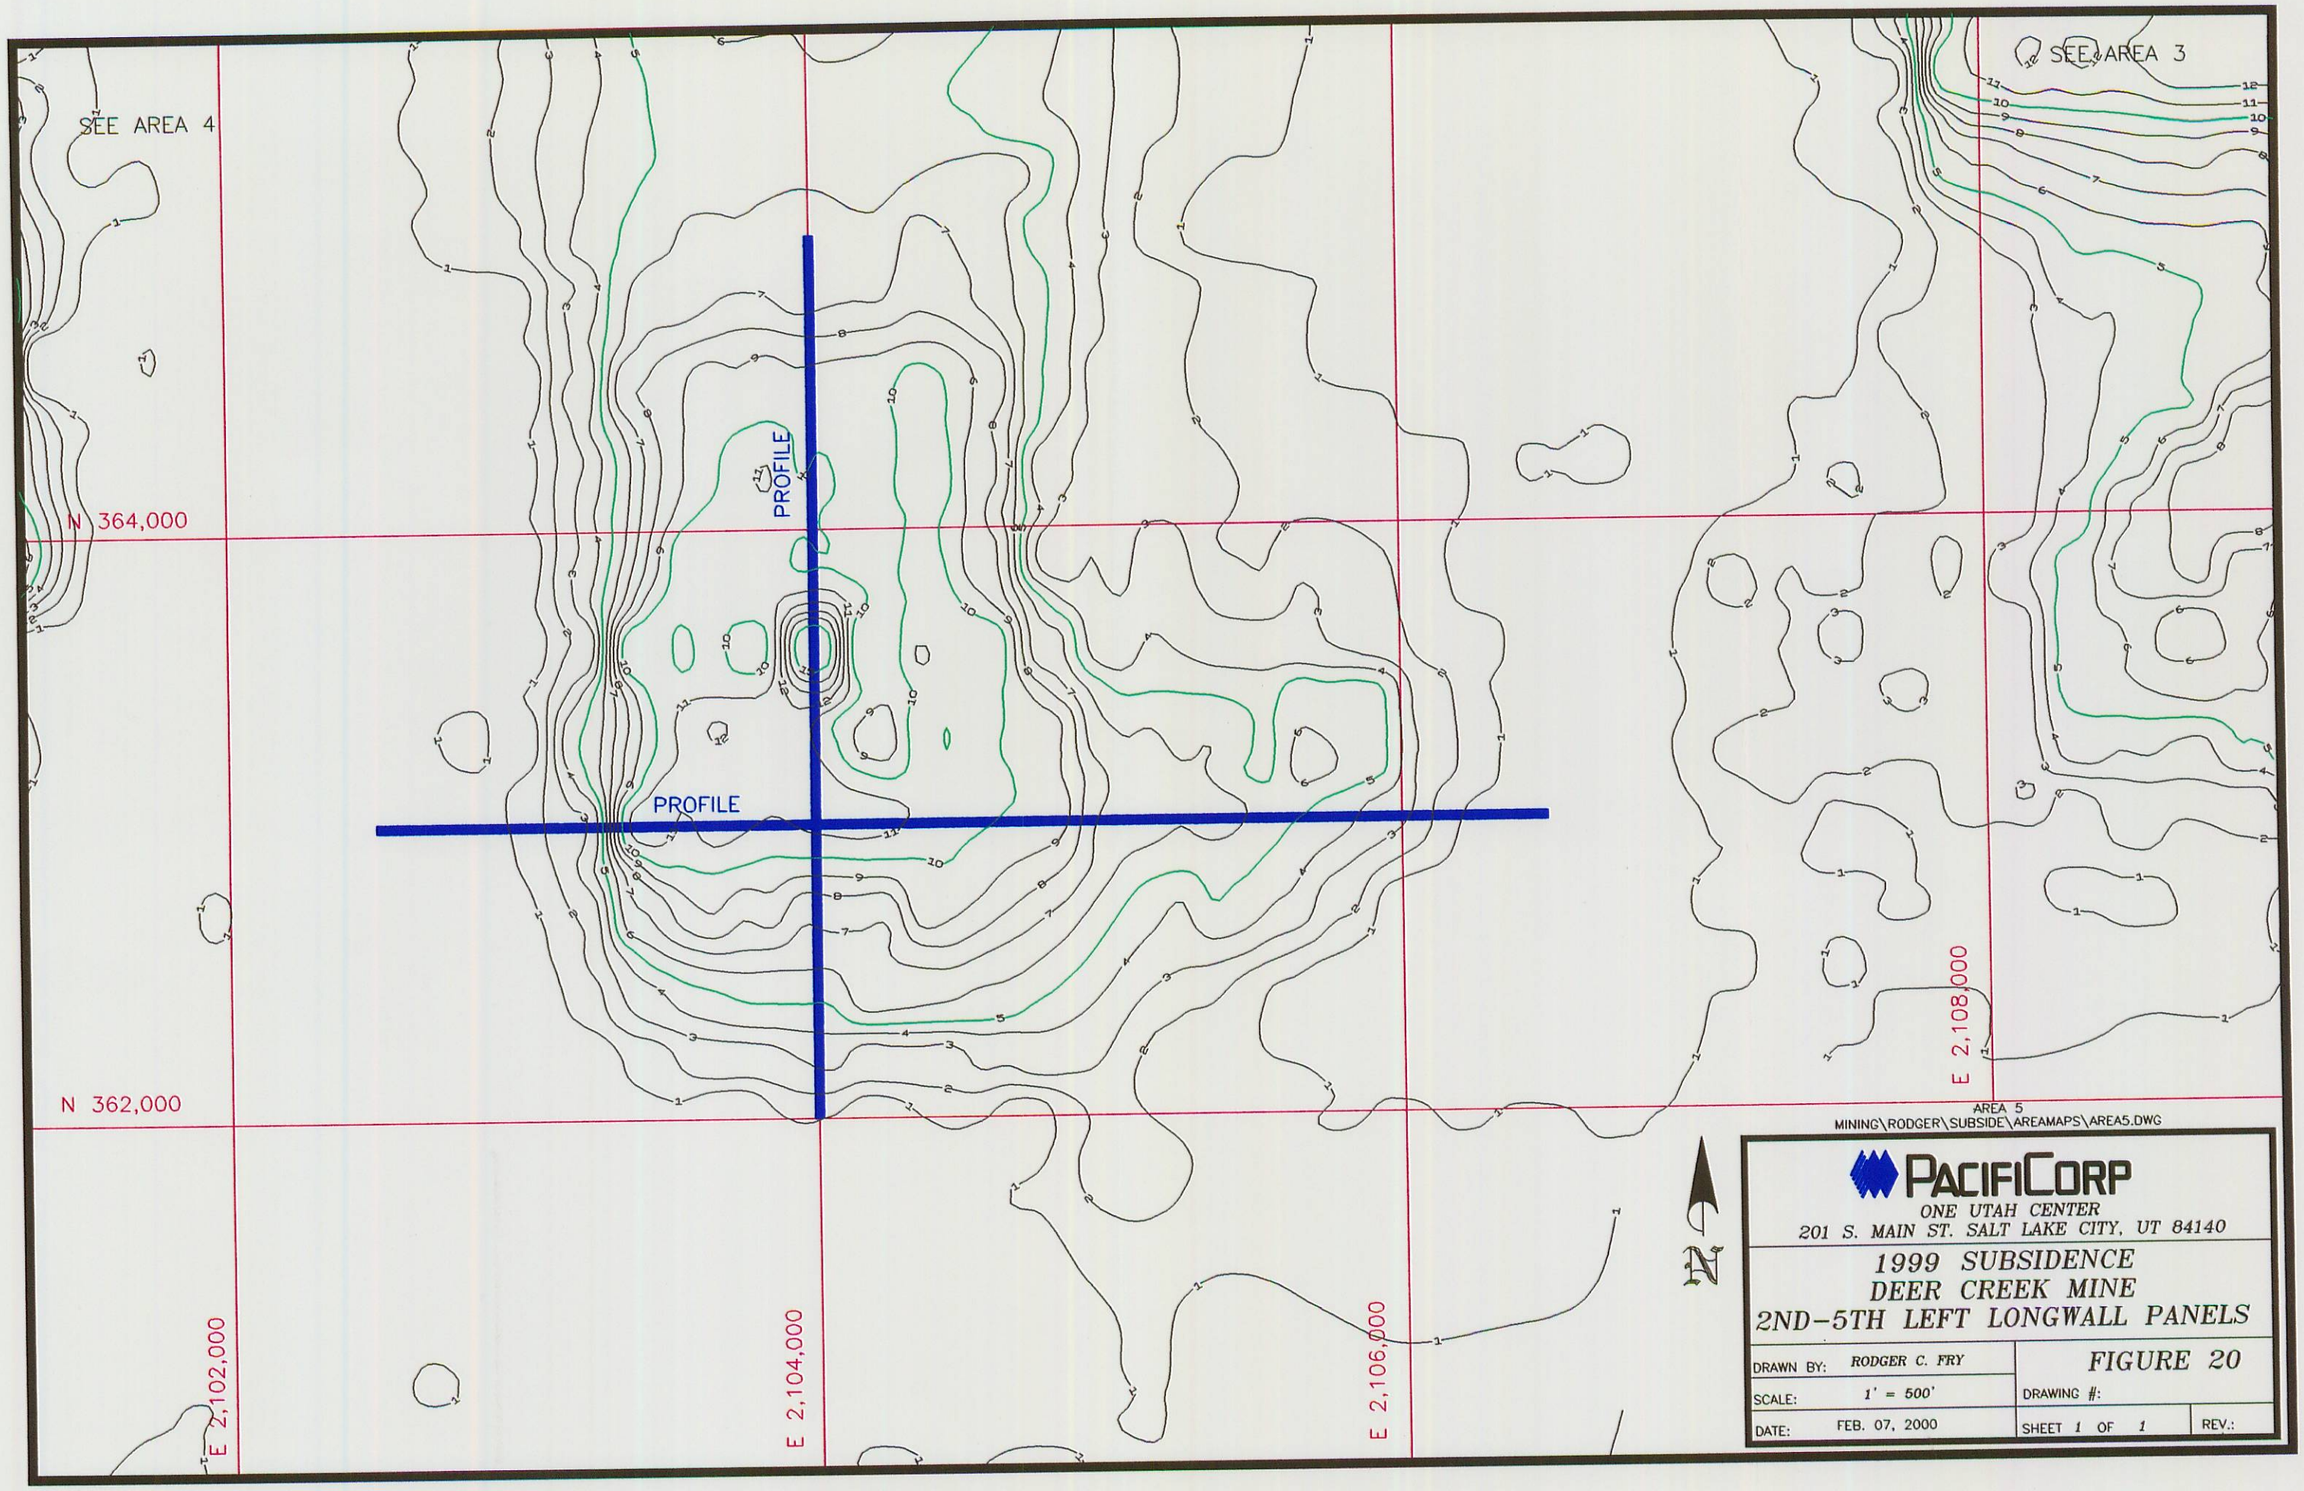
SEE AREA 4
SEE AREA 3
PROFILE
PROFILE
N 364,000
N 362,000
E 2,102,000
E 2,104,000
E 2,106,000
E 2,108,000
N
AREA 5
MINING\RODGER\SUBSIDE\AREAMAPS\AREA5.DWG
PACIFICORP
ONE UTAH CENTER
201 S. MAIN ST. SALT LAKE CITY, UT 84140
1999 SUBSIDENCE
DEER CREEK MINE
2ND-5TH LEFT LONGWALL PANELS
DRAWN BY: RODGER C. FRY
SCALE: 1' = 500'
DATE: FEB. 07, 2000
FIGURE 20
DRAWING #:
SHEET 1 OF 1
REV.: