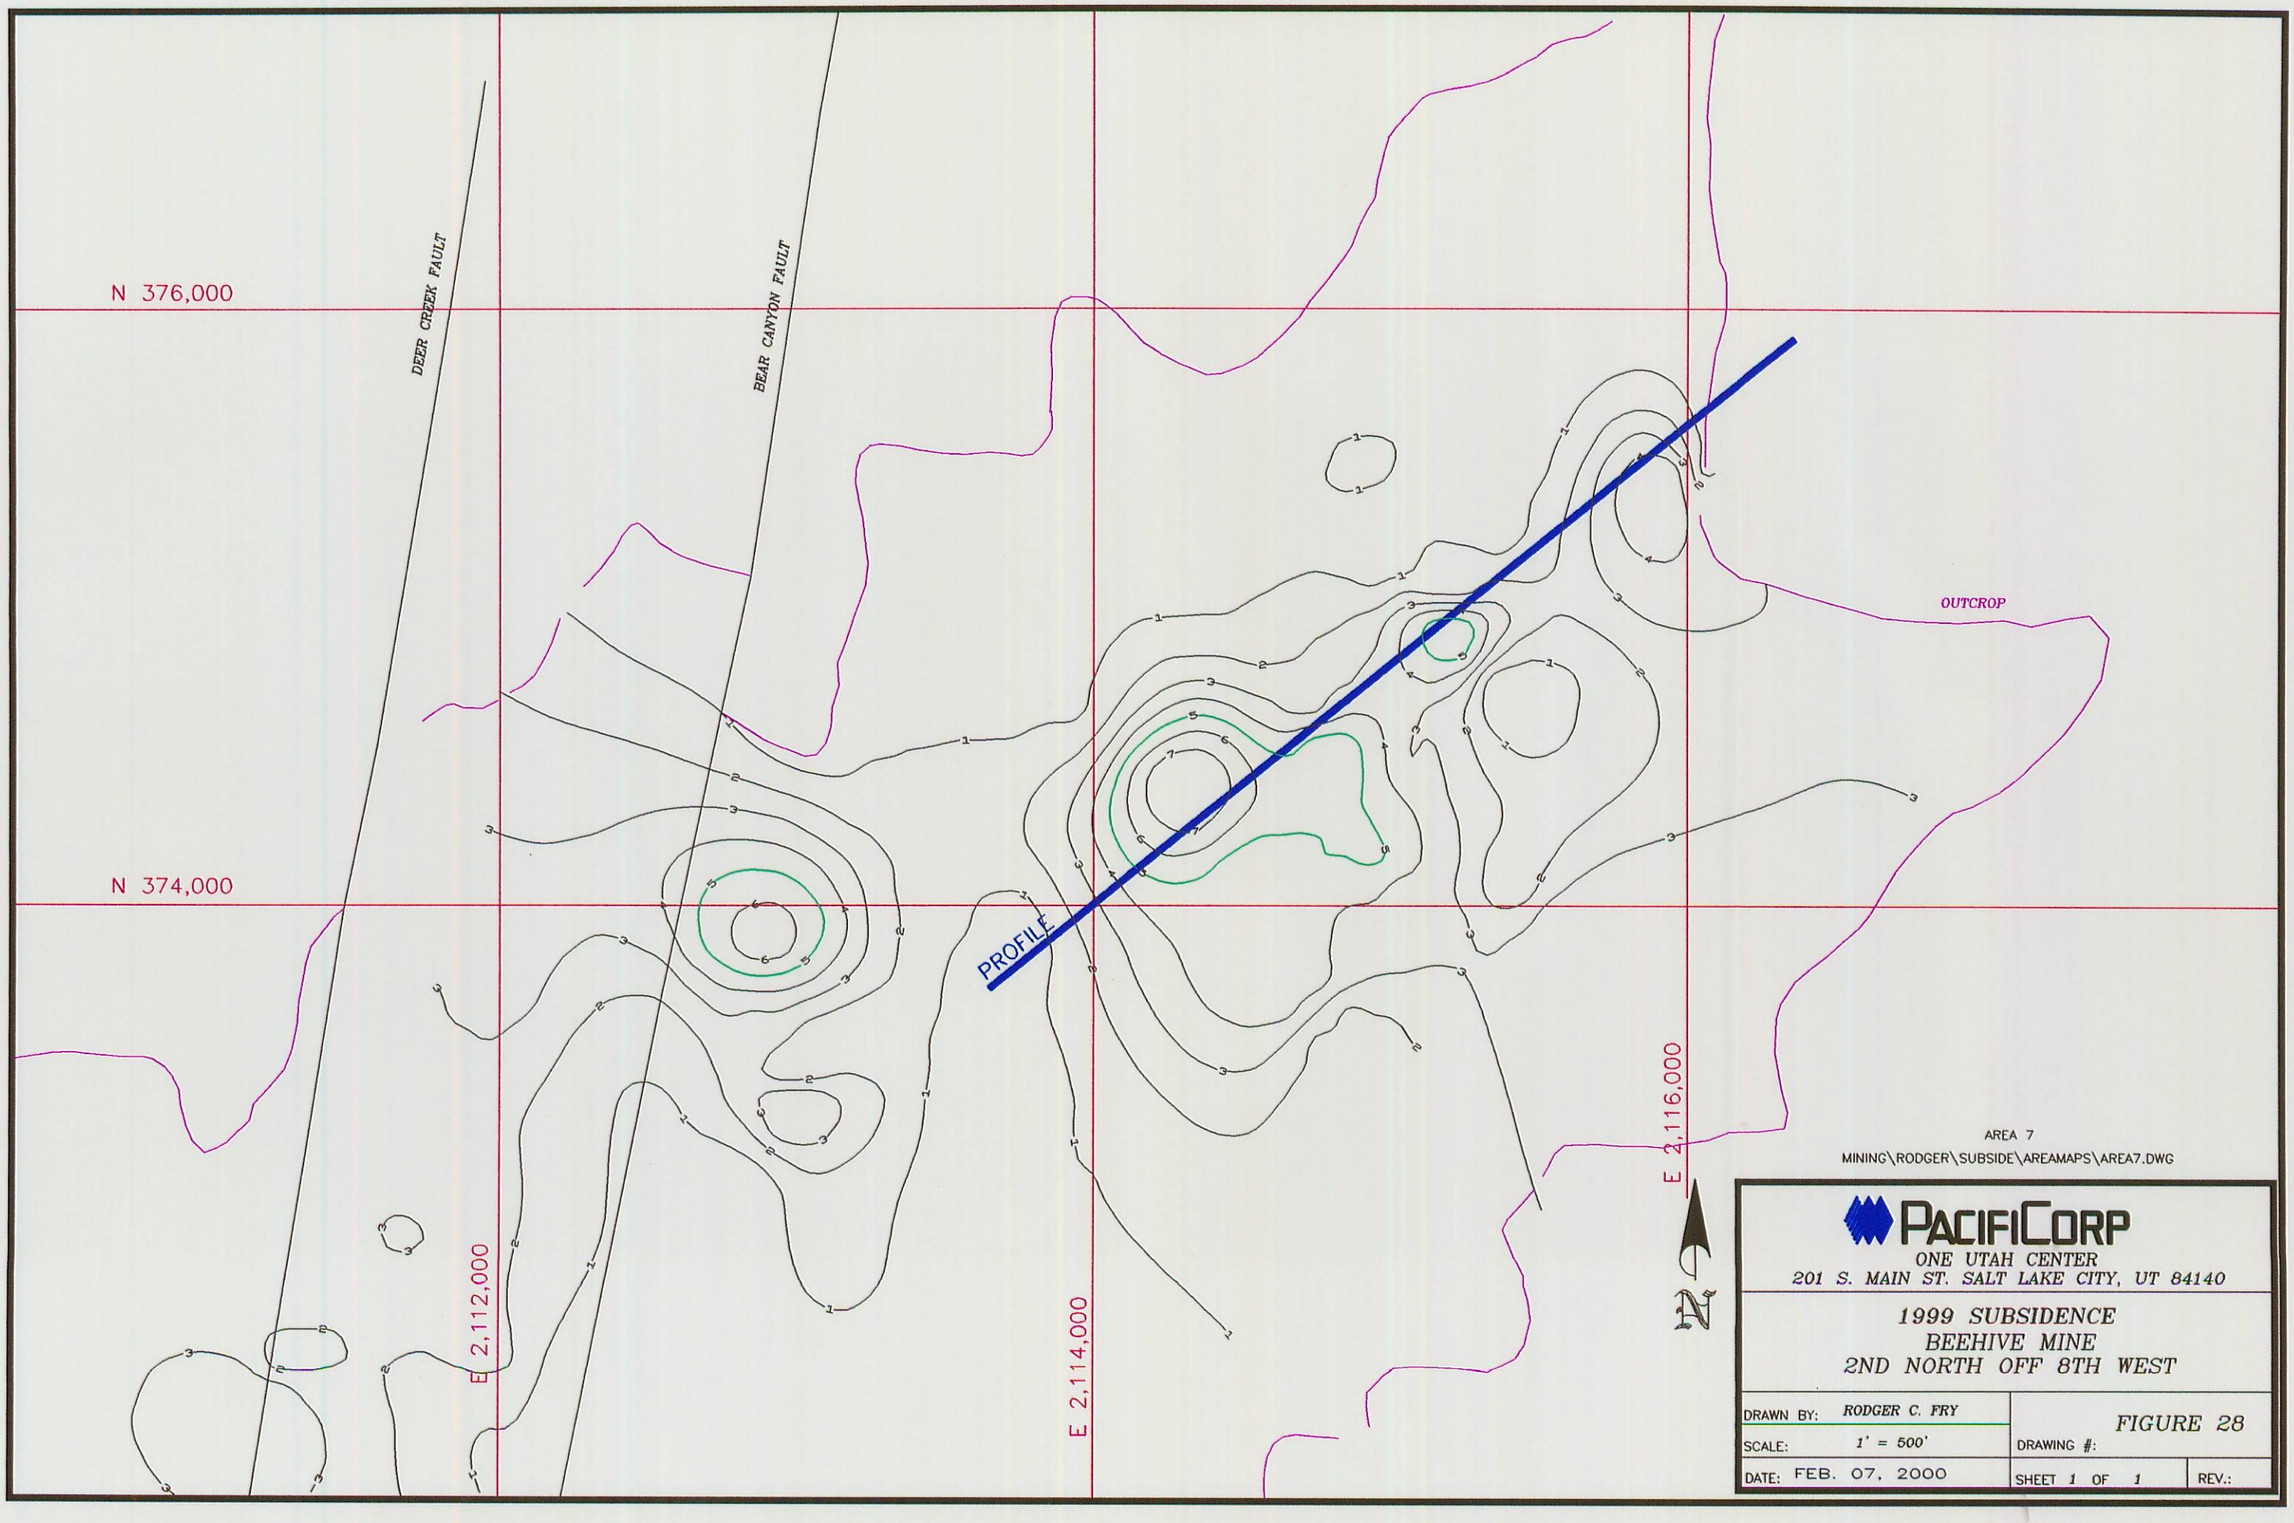
N 376,000
N 374,000
E 2,112,000
E 2,114,000
E 2,116,000
DEER CREEK FAULT
BEAR CANYON FAULT
OUTCROP
PROFILE
N
AREA 7
MINING\RODGER\SUBSIDE\AREAMAPS\AREA7.DWG
PACIFICORP
ONE UTAH CENTER
201 S. MAIN ST. SALT LAKE CITY, UT 84140
1999 SUBSIDENCE
BEEHIVE MINE
2ND NORTH OFF 8TH WEST
DRAWN BY: RODGER C. FRY
SCALE: 1' = 500'
DATE: FEB. 07, 2000
FIGURE 28
DRAWING #:
SHEET 1 OF 1
REV.: