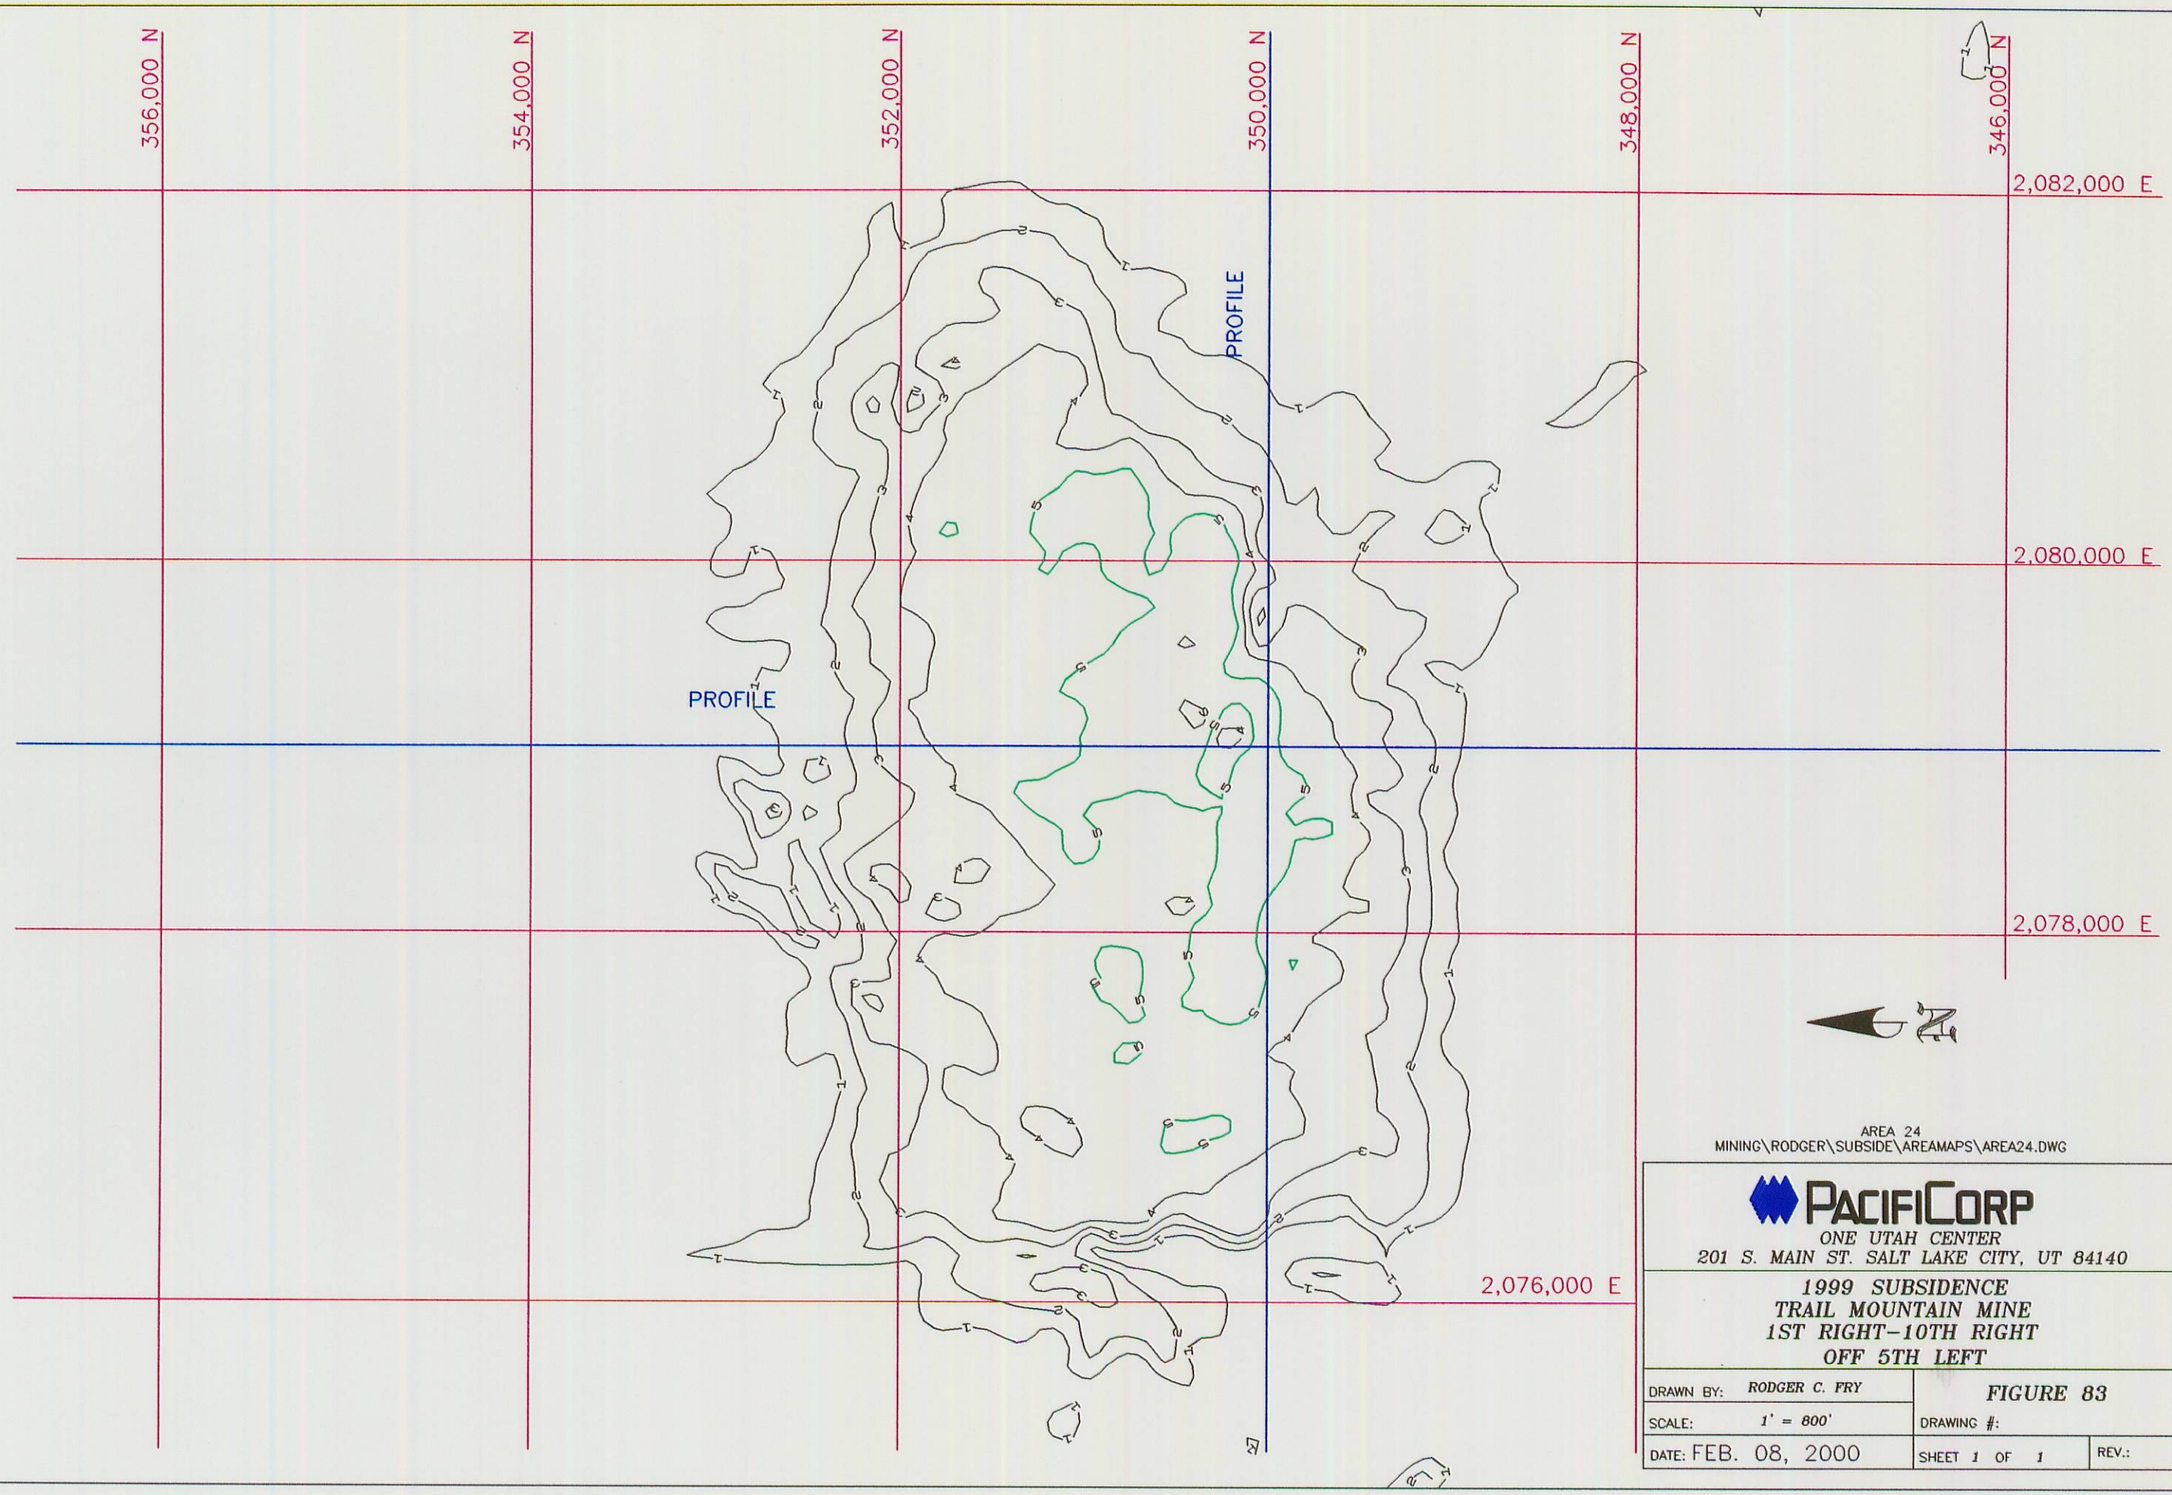
356,000 N
354,000 N
352,000 N
350,000 N
348,000 N
346,000 N
2,082,000 E
2,080,000 E
2,078,000 E
2,076,000 E
PROFILE
PROFILE
AREA 24
MINING\RODGER\SUBSIDE\AREAMAPS\AREA24.DWG
PACIFICORP
ONE UTAH CENTER
201 S. MAIN ST. SALT LAKE CITY, UT 84140
1999 SUBSIDENCE
TRAIL MOUNTAIN MINE
1ST RIGHT–10TH RIGHT
OFF 5TH LEFT
DRAWN BY: RODGER C. FRY
SCALE: 1' = 800'
DATE: FEB. 08, 2000
FIGURE 83
DRAWING #:
SHEET 1 OF 1
REV.: