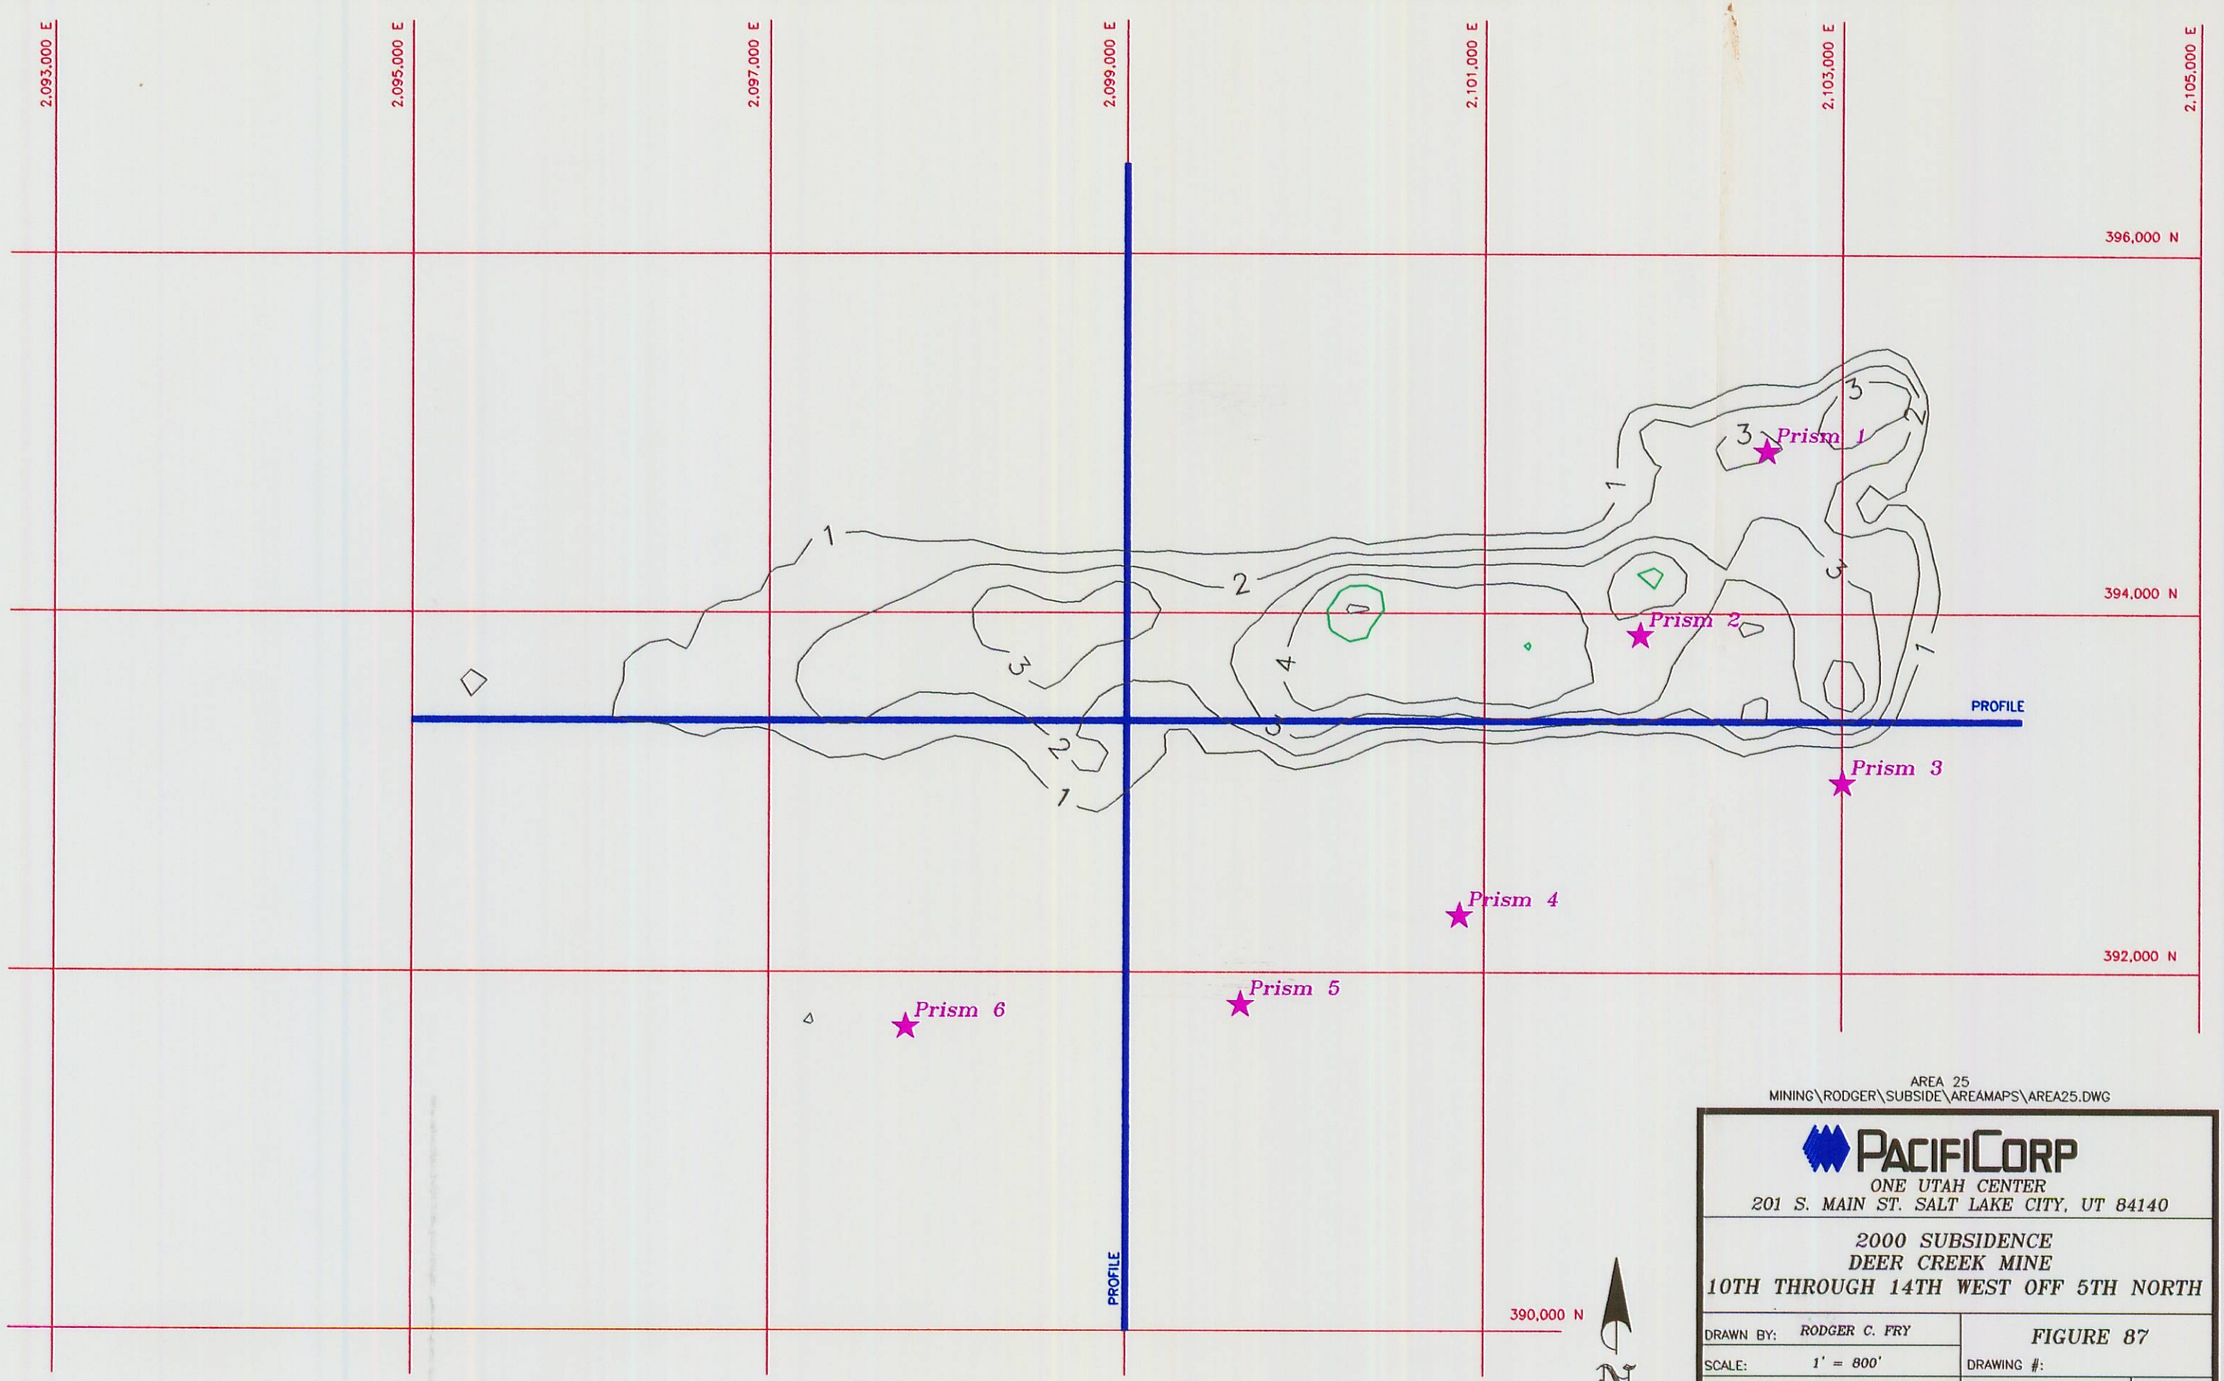

AREA 25
MINING\RODGER\SUBSIDE\AREAMAPS\AREA25.DWG

PACIFICORP
ONE UTAH CENTER
201 S. MAIN ST. SALT LAKE CITY, UT 84140

2000 SUBSIDENCE
DEER CREEK MINE
10TH THROUGH 14TH WEST OFF 5TH NORTH

DRAWN BY:	RODGER C. FRY	FIGURE 87	
SCALE:	1' = 800'	DRAWING #:	
DATE:	February 13, 2001	SHEET 1 OF 1	REV.: