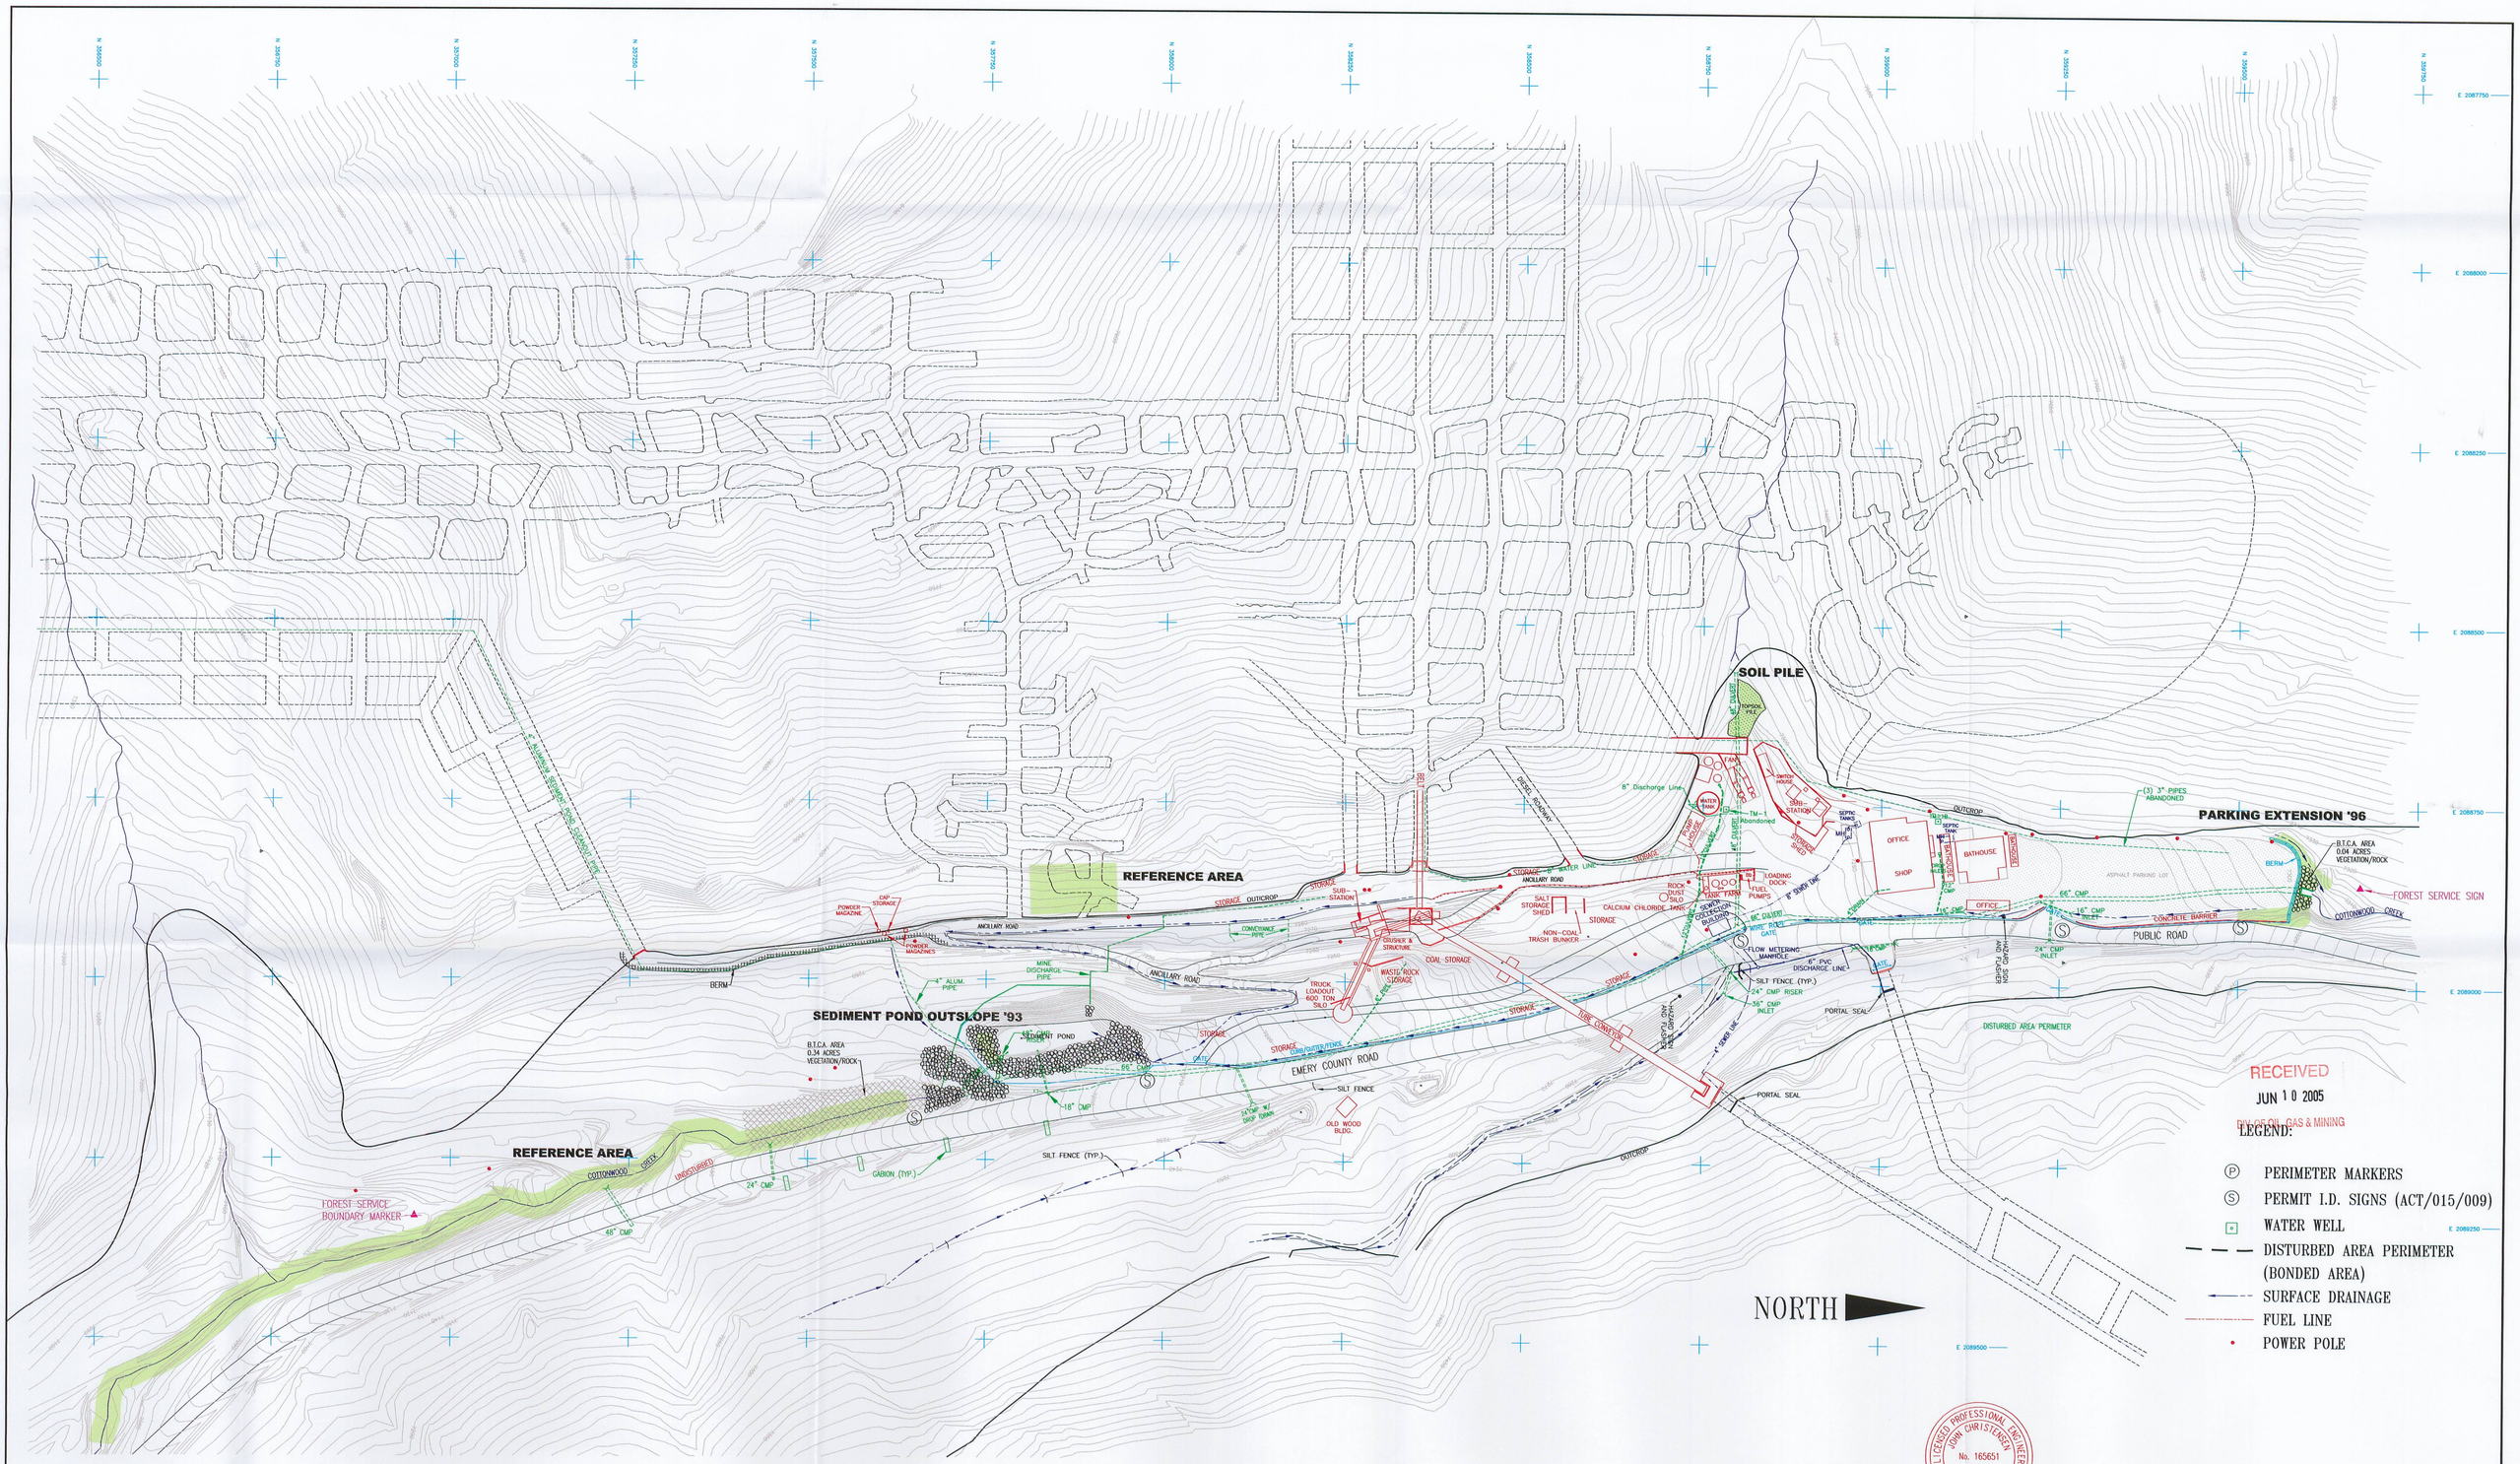

RECEIVED
JUN 10 2005
DIV OF OIL, GAS & MINING

LEGEND:

- Ⓟ PERIMETER MARKERS
- Ⓢ PERMIT I.D. SIGNS (ACT/015/009)
- WATER WELL
- DISTURBED AREA PERIMETER (BONDED AREA)
- SURFACE DRAINAGE
- FUEL LINE
- POWER POLE

Site Name: SEDIMENT POND OUTSLOPE '93		Qualitative			Quantitative								
Exposure: E & S					Cover				% Composition				
Year	Date	Slope	Animal Use	Erosion	Total Living	Litter	Bareground	Rock	Shrubs	Forbs	Grasses	Density	Productivity
1999	SEPT. 20-24	25°	S	S	–	–	–	–	–	–	–	–	–
2000	AUG. 28-SEPT. 2	25°	S	S	NOT SAMPLED				NOT SAMPLED				
2001	AUG. 27-31	25°	S	S	NOT SAMPLED				NOT SAMPLED				
2002	SEPT. 2-6	25°	N	N-S	NOT SAMPLED				NOT SAMPLED				
2004	SEPT. 20-25	25°	N	N-S	NOT SAMPLED				NOT SAMPLED				

Site Name: PARKING EXTENSION '96		Qualitative			Quantitative								
Exposure: NW					Cover				% Composition				
Year	Date	Slope	Animal Use	Erosion	Total Living	Litter	Bareground	Rock	Shrubs	Forbs	Grasses	Density	Productivity
1999	SEPT. 20-24	20°	N	S	–	–	–	–	–	–	–	–	–
2000	AUG. 28-SEPT. 2	20°	N	S	NOT SAMPLED				NOT SAMPLED				
2001	AUG. 27-31	20°	N	S	NOT SAMPLED				NOT SAMPLED				
2002	SEPT. 2-6	20°	N	S	NOT SAMPLED				NOT SAMPLED				
2004	SEPT. 20-25	20°	N	S	NOT SAMPLED				NOT SAMPLED				

Site Name: REFERENCE AREAS		Qualitative			Quantitative								
Exposure: W					Cover				% Composition				
Year	Date	Slope	Animal Use	Erosion	Total Living	Litter	Bareground	Rock	Shrubs	Forbs	Grasses	Density	Productivity
1999	SEPT. 20-24	?	S	N	–	–	–	–	–	–	–	–	–
2000	AUG. 28-SEPT. 2	?	S	N	NOT SAMPLED				NOT SAMPLED				
2001	AUG. 27-31	?	S	N	NOT SAMPLED				NOT SAMPLED				
2002	SEPT. 2-6	?	S	N	NOT SAMPLED				NOT SAMPLED				
2004	SEPT. 20-25	?	S	N	NOT SAMPLED				NOT SAMPLED				

Site Name: SOIL PILE		Qualitative			Quantitative								
Exposure: V					Cover				% Composition				
Year	Date	Slope	Animal Use	Erosion	Total Living	Litter	Bareground	Rock	Shrubs	Forbs	Grasses	Density	Productivity
2001	AUG. 27-31	35°	N	N	NOT SAMPLED				NOT SAMPLED				
2002	SEPT. 2-6	35°	N	N	NOT SAMPLED				NOT SAMPLED				

NOTE:
QUALITATIVE AND QUANTITATIVE DATA PROVIDED BY MT. NEBO SCIENTIFIC, INC.

LICENSED PROFESSIONAL ENGINEER
JOHN CHRISTENSEN
No. 165651
STATE OF UTAH

I, JOHN CHRISTENSEN BEING A REGISTERED PROFESSIONAL ENGINEER IN THE STATE OF UTAH, DO HEREBY CERTIFY THAT THE INFORMATION CONTAINED ON THIS DRAWING IS TRUE AND ACCURATE TO THE BEST OF MY KNOWLEDGE AND BELIEF.

John Christensen 5/16/05
JOHN CHRISTENSEN NO. 165651 DATE

CAD FILE NAME/DISK#: TRAILVEG

ENERGY WEST
MINING COMPANY
HUNTINGTON, UTAH 84528

TRAIL MOUNTAIN MINE
SURFACE FACILITIES
2004 VEGETATION MONITORING

DRAWN BY:	K. LARSEN	TRAILVEG	
SCALE:	1"=100'	DRAWING #:	
DATE:	10/01/90	SHEET 1 OF 1	REV.