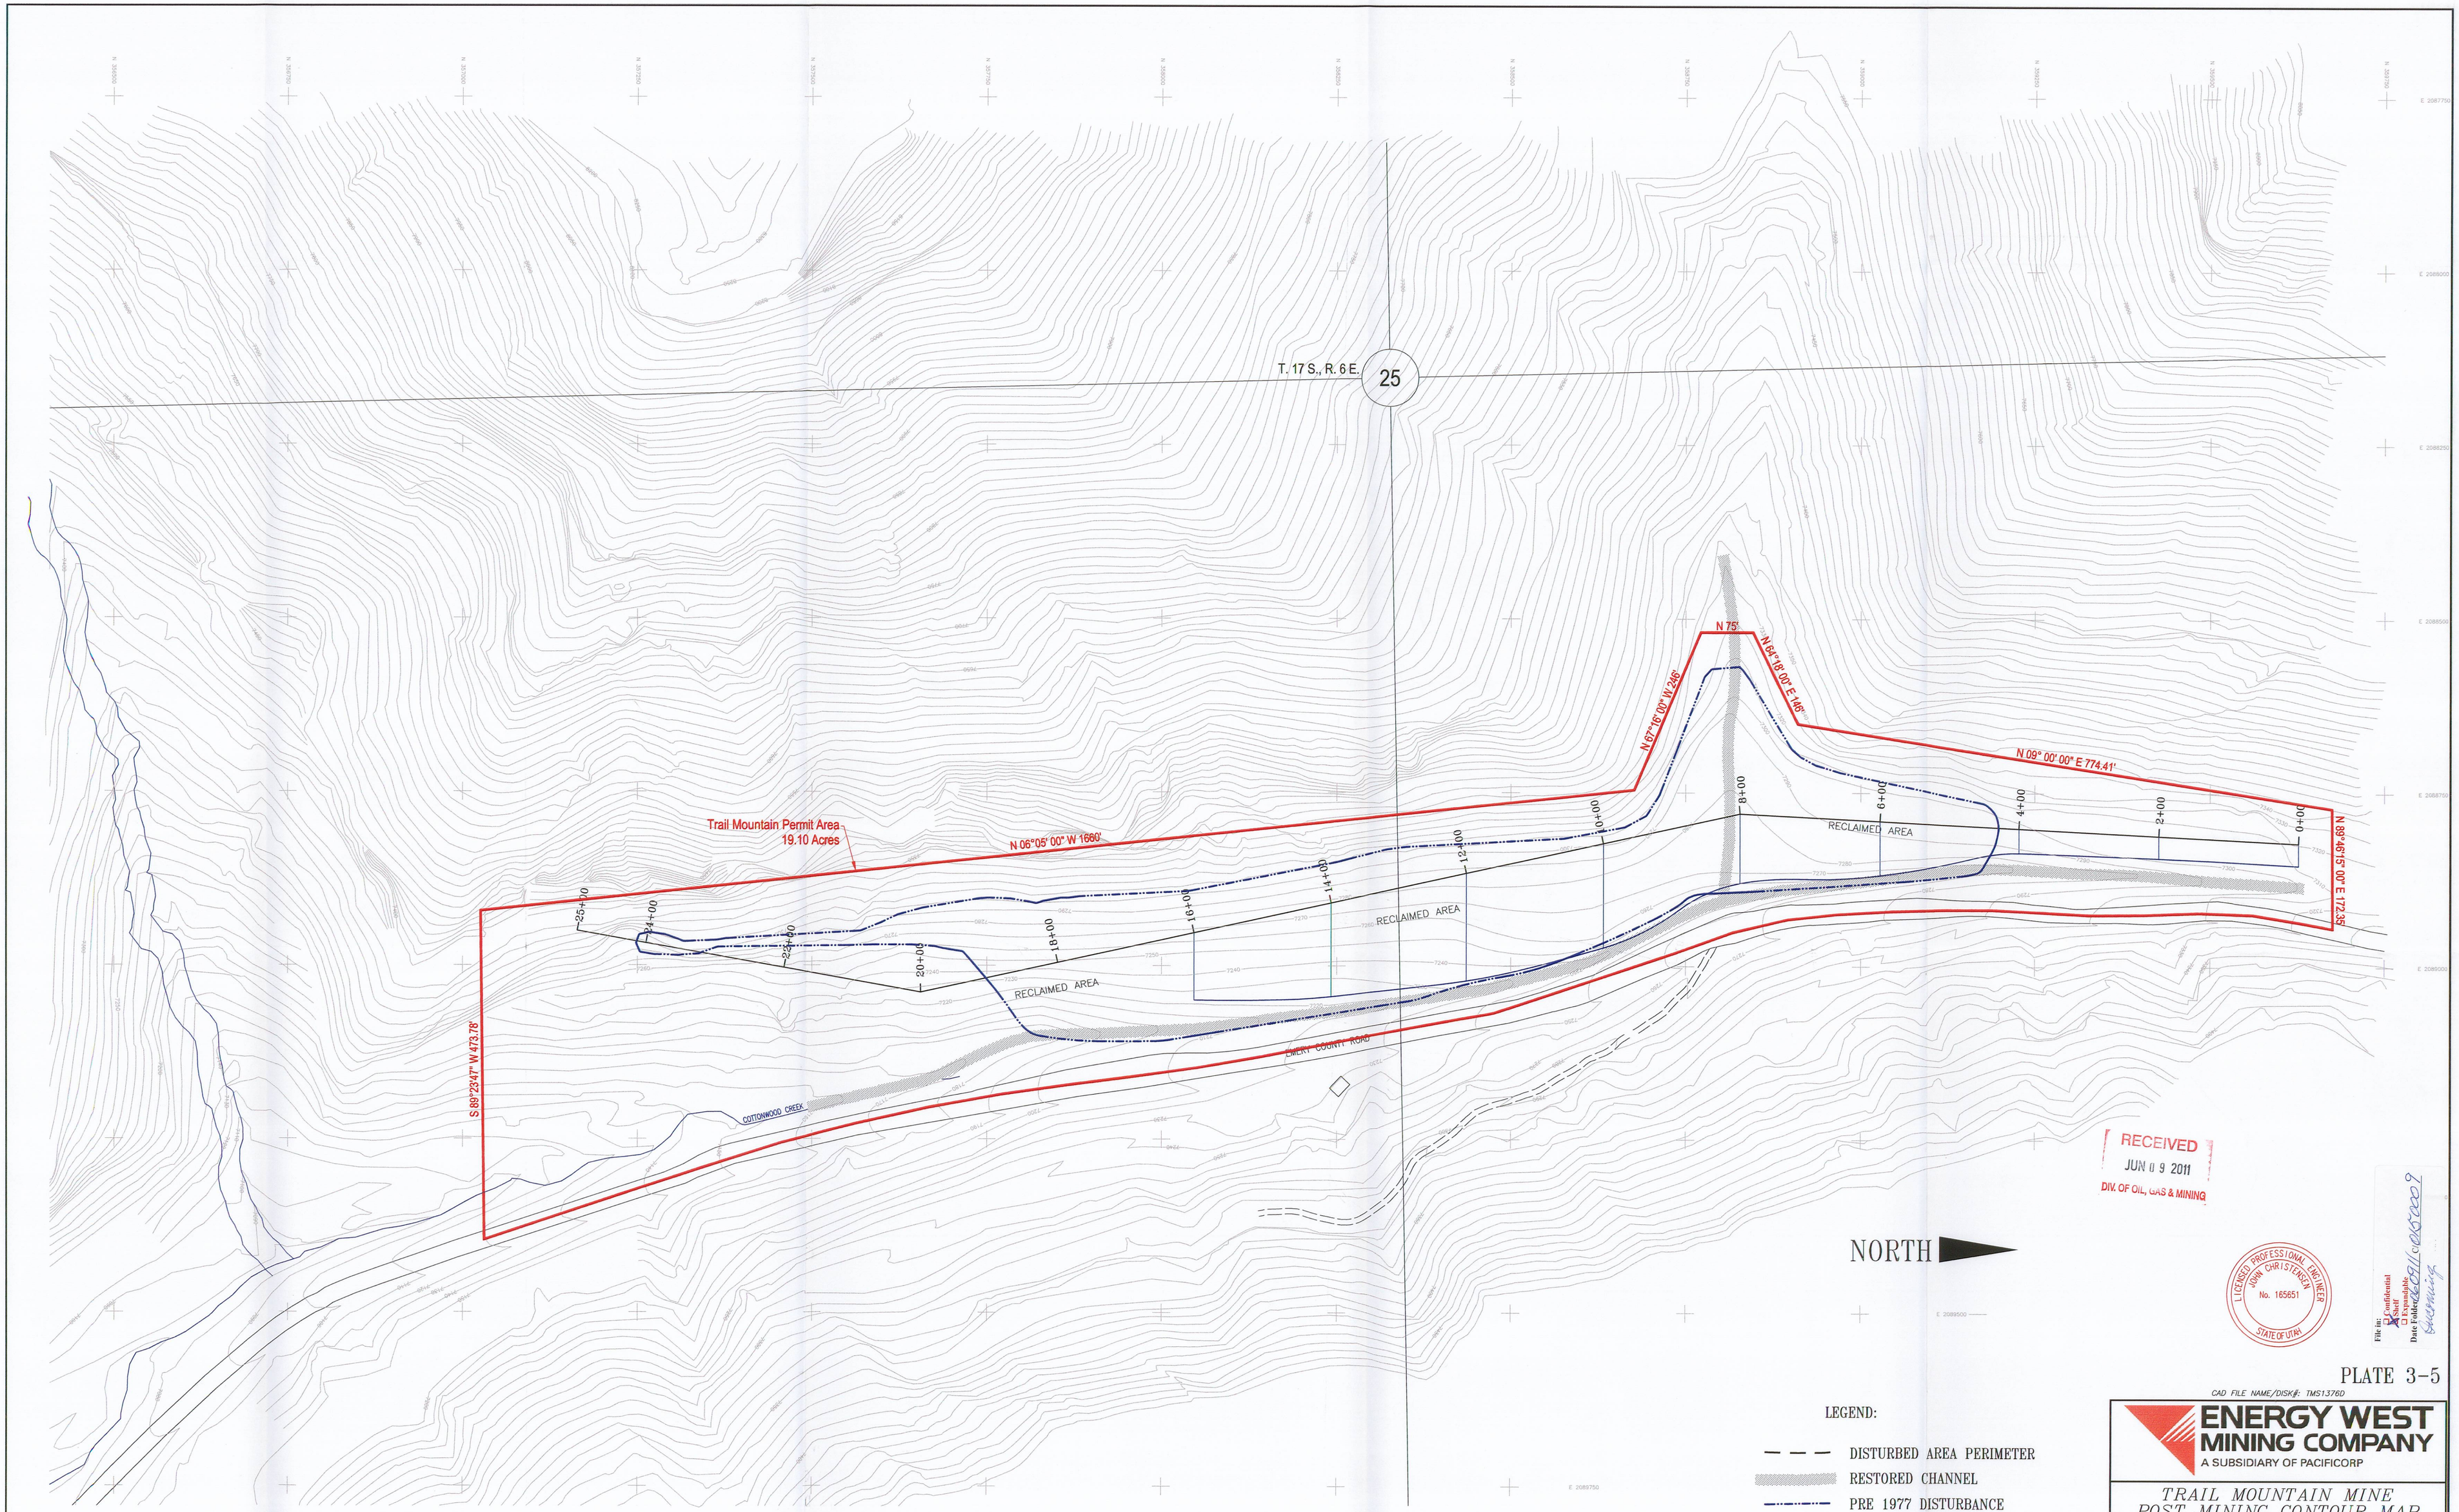

PLATE 3-5

CAD FILE NAME/DISK#: TMS1376D

LEGEND:

- DISTURBED AREA PERIMETER
- RESTORED CHANNEL
- PRE 1977 DISTURBANCE
- 16+00 CROSS SECTION STATION
- PERMIT AREA

ENERGY WEST MINING COMPANY
A SUBSIDIARY OF PACIFICORP

TRAIL MOUNTAIN MINE
POST MINING CONTOUR MAP
RECLAMATION PHASE II

DRAWN BY:	K. LARSEN	TMS1376D	
SCALE:	1"=100'	DRAWING #:	
DATE:	MARCH 13, 1997	SHEET 2 OF 2	REV.