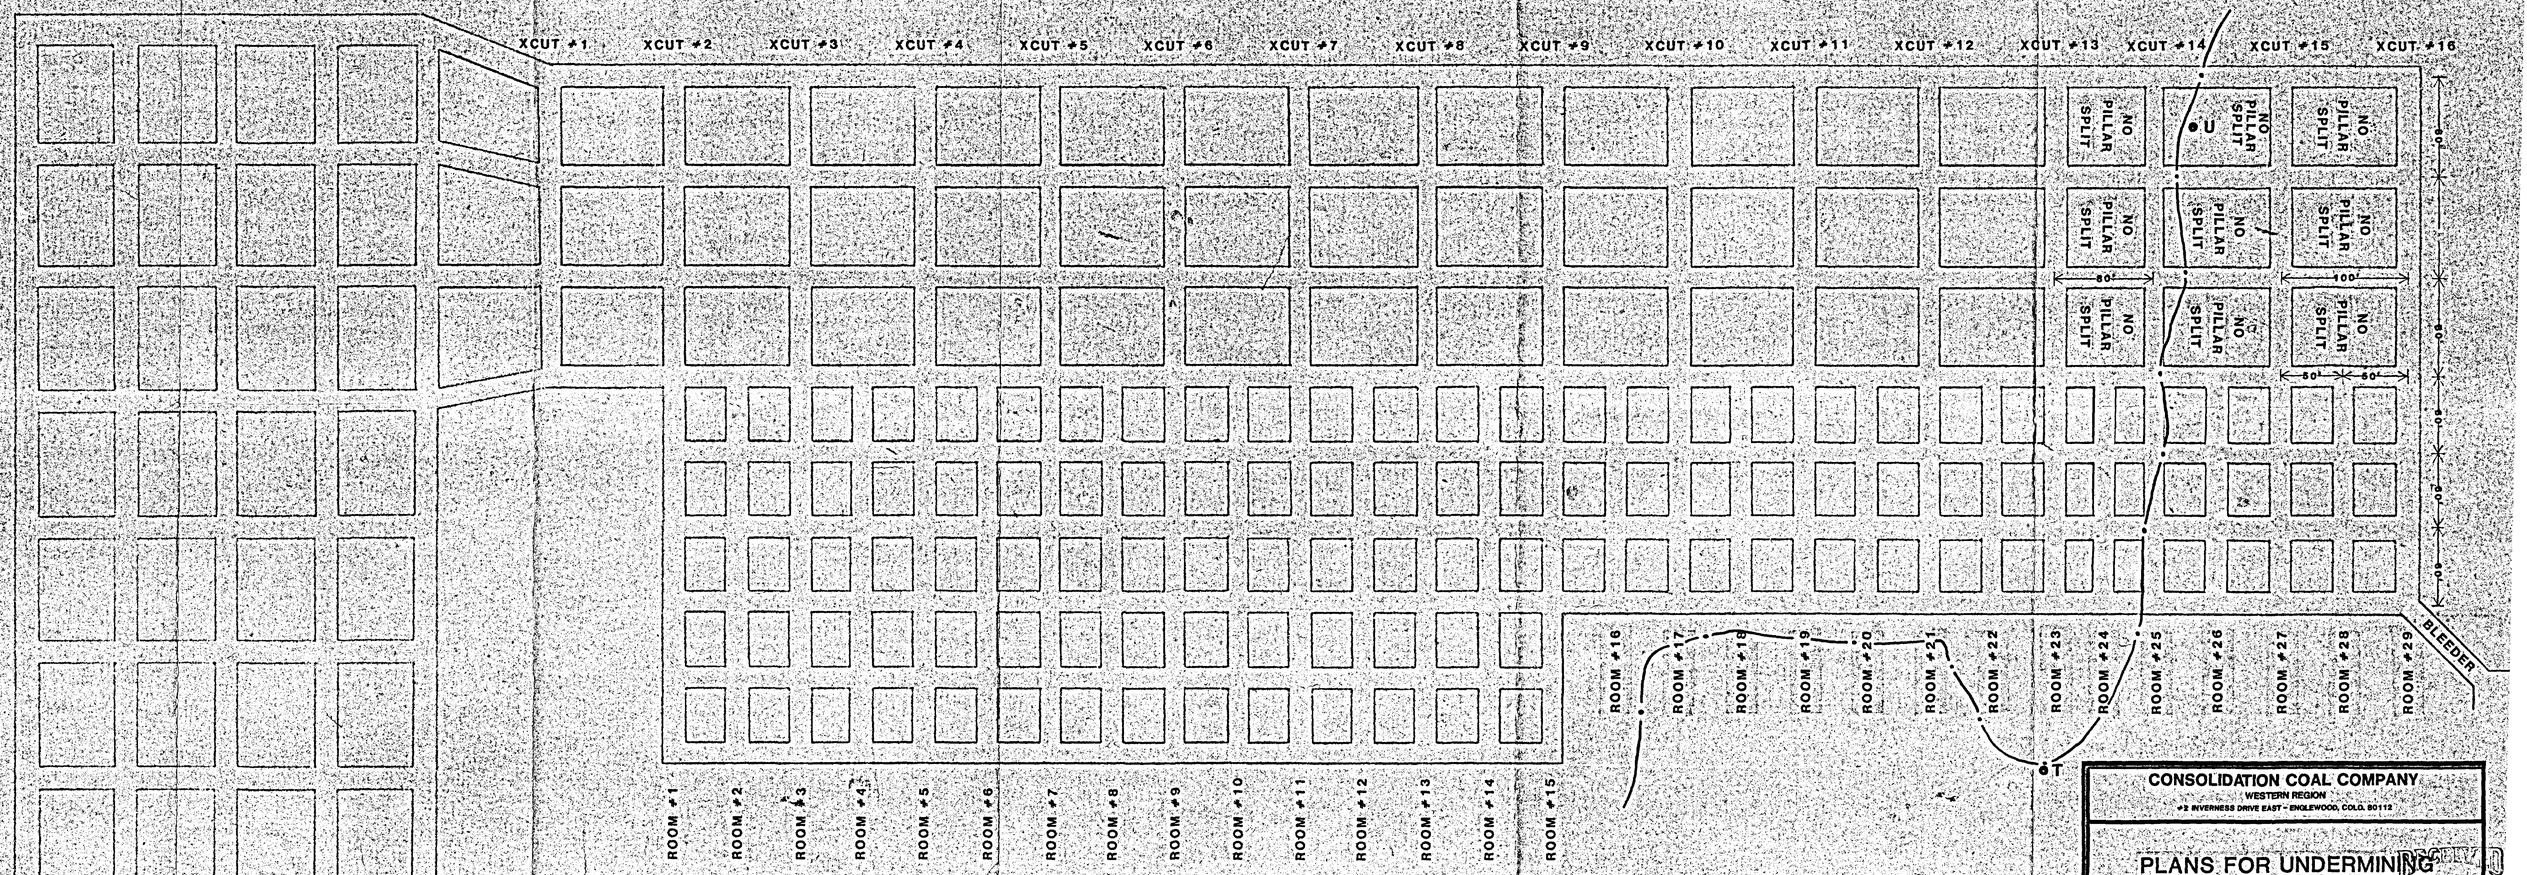

2ND WEST
1ST PANEL
SCALE:1"-50'

QUITCHUPAH CREEK

T SUBSIDENCE MONITORING STATION

CONSOLIDATION COAL COMPANY
WESTERN REGION
#2 INVERNESS DRIVE EAST - ENGLEWOOD, COLO. 80112

PLANS FOR UNDERMINING

QUITCHUPAH CREEK

RECEIVED DEC 05 1980 DIVISION OF OIL, GAS & MINING

SCALE 1"=50'		MINE EMERY	MAP FILE #
DRAWN BY D. CORNETTE	APP'D BY R. HUGHES	DATE 12/2/80	
COUNTY EMERY	TOWNSHIP 22S	RANGE 6E	
REVISED	REVISED	REVISED	PLATE