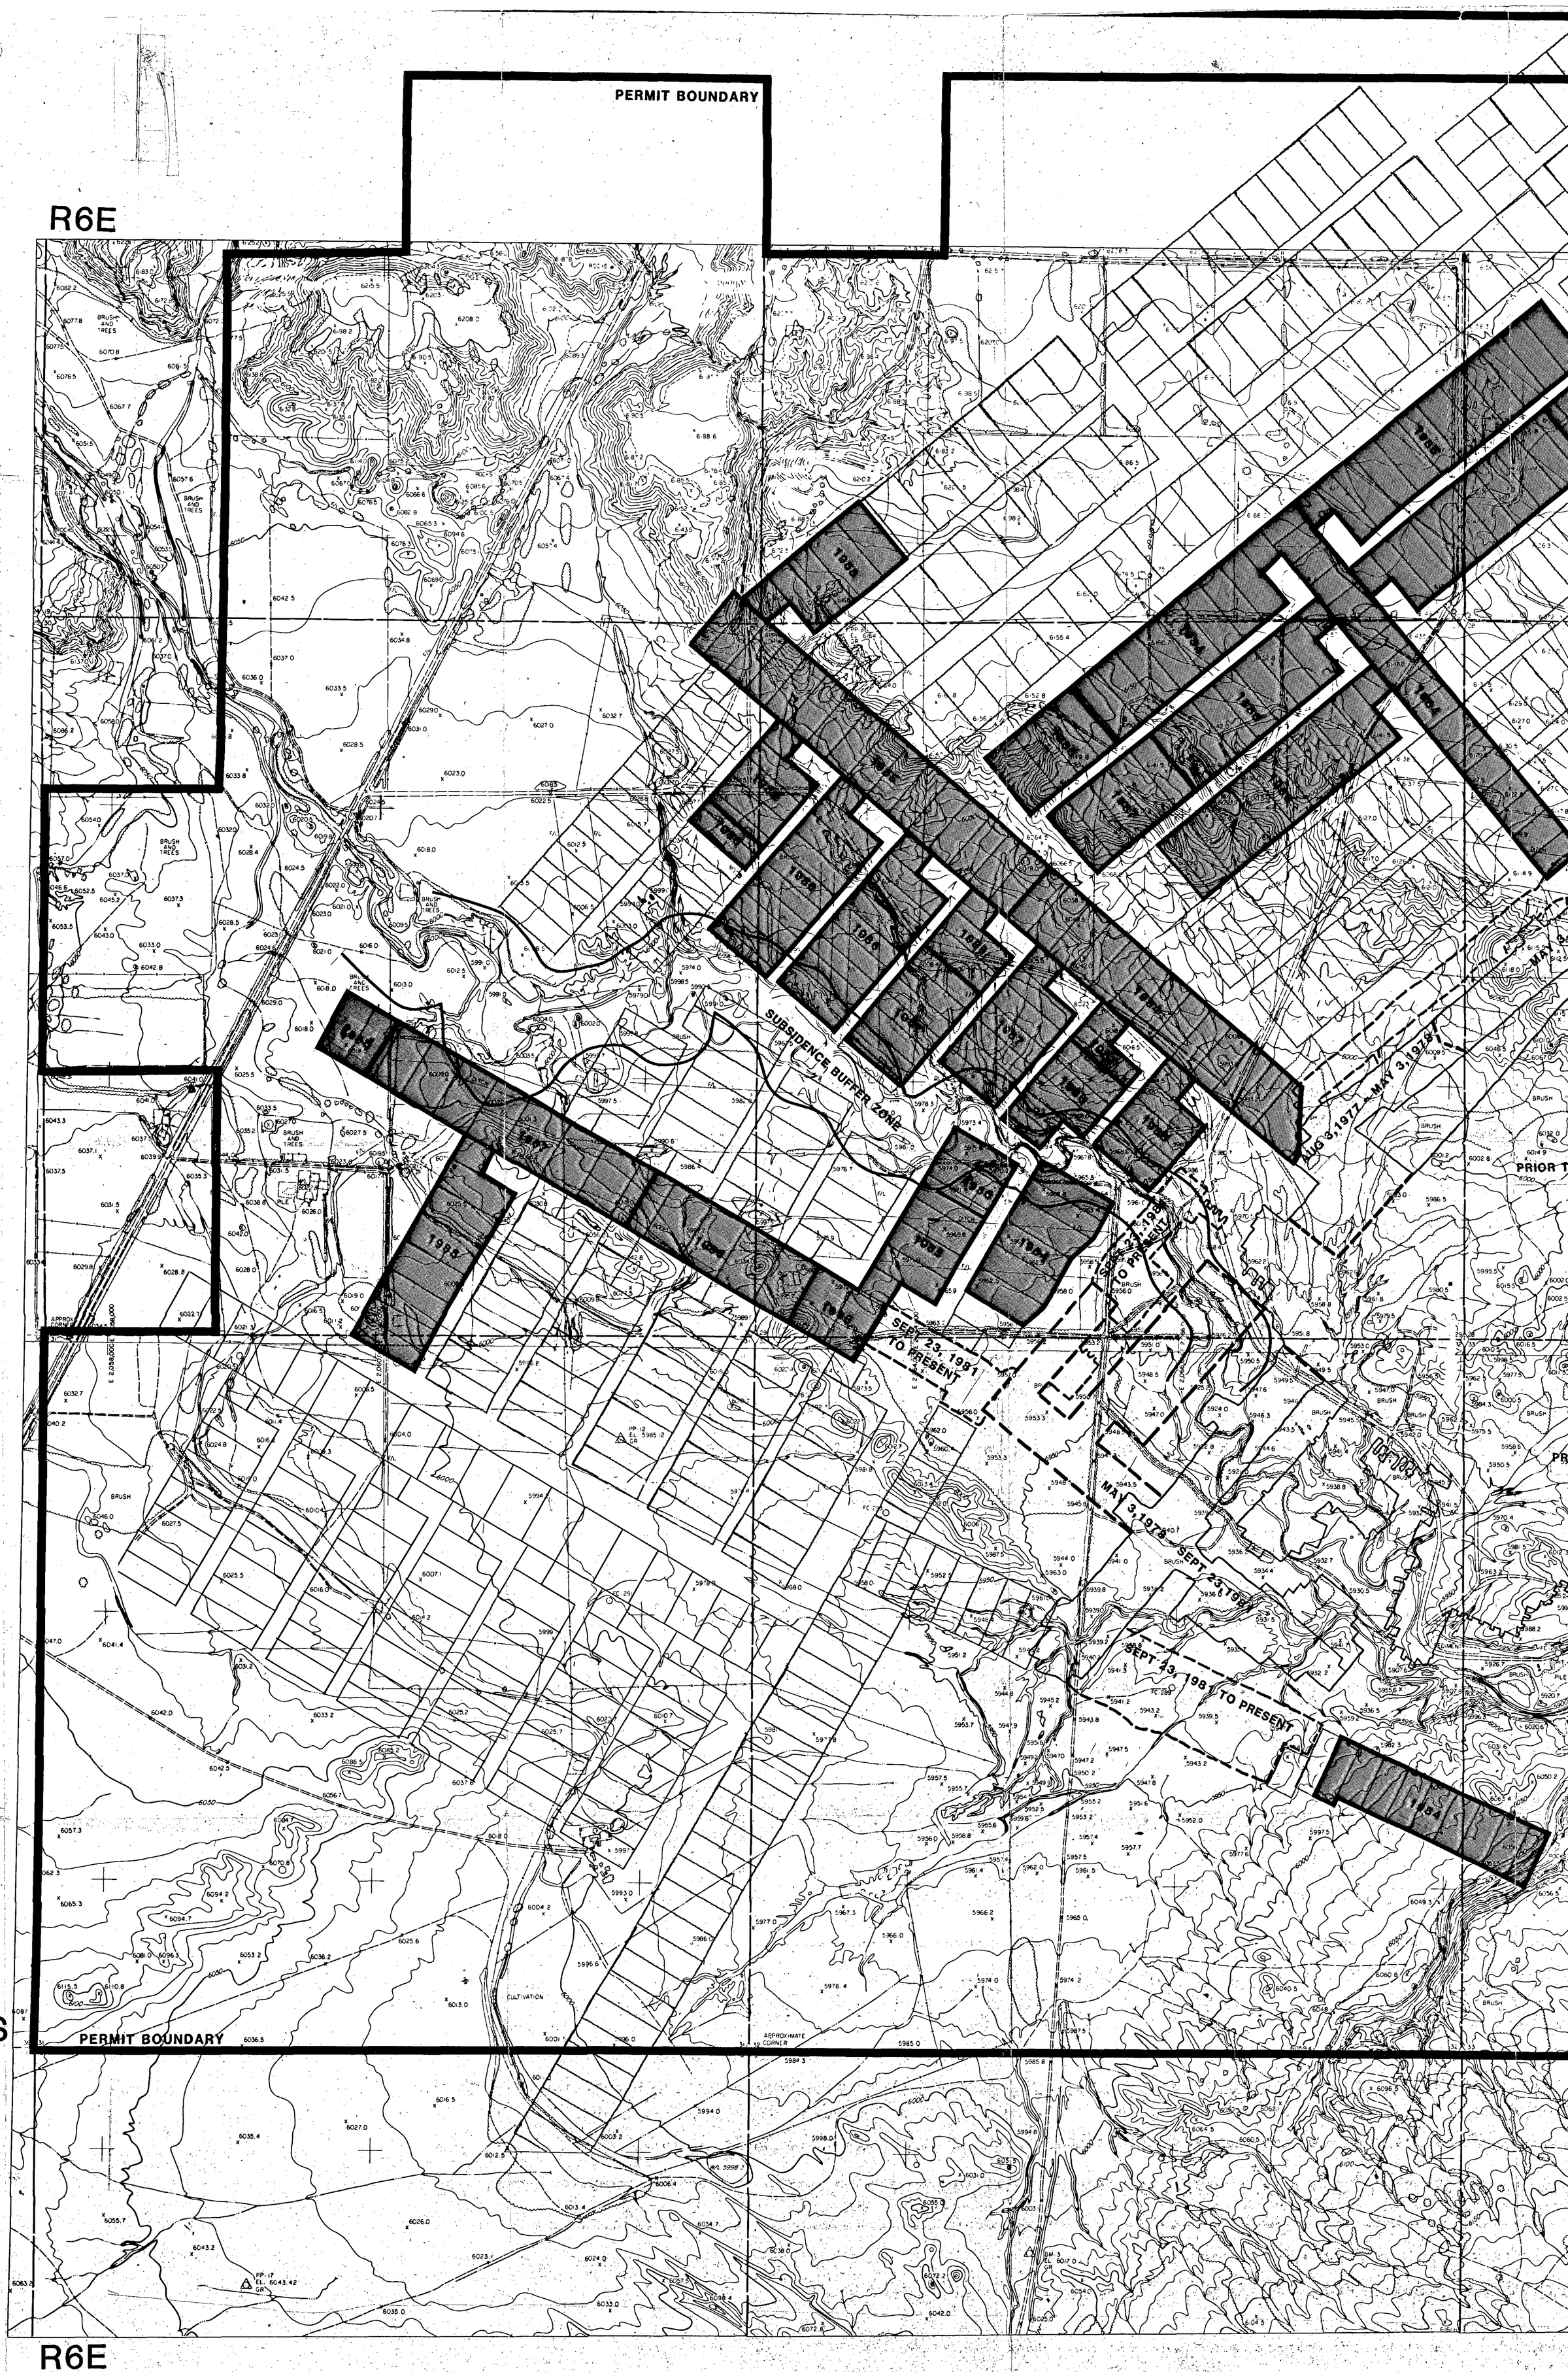
PERMIT BOUNDARY
R6E
T22S
SUBSIDENCE BUFFER ZONE
AUG 3, 1977 - MAY 3, 1978
SEPT 23, 1981 TO PRESENT
MAY 3, 1978 - SEPT 23, 1981
PRIOR T
PERMIT BOUNDARY
R6E