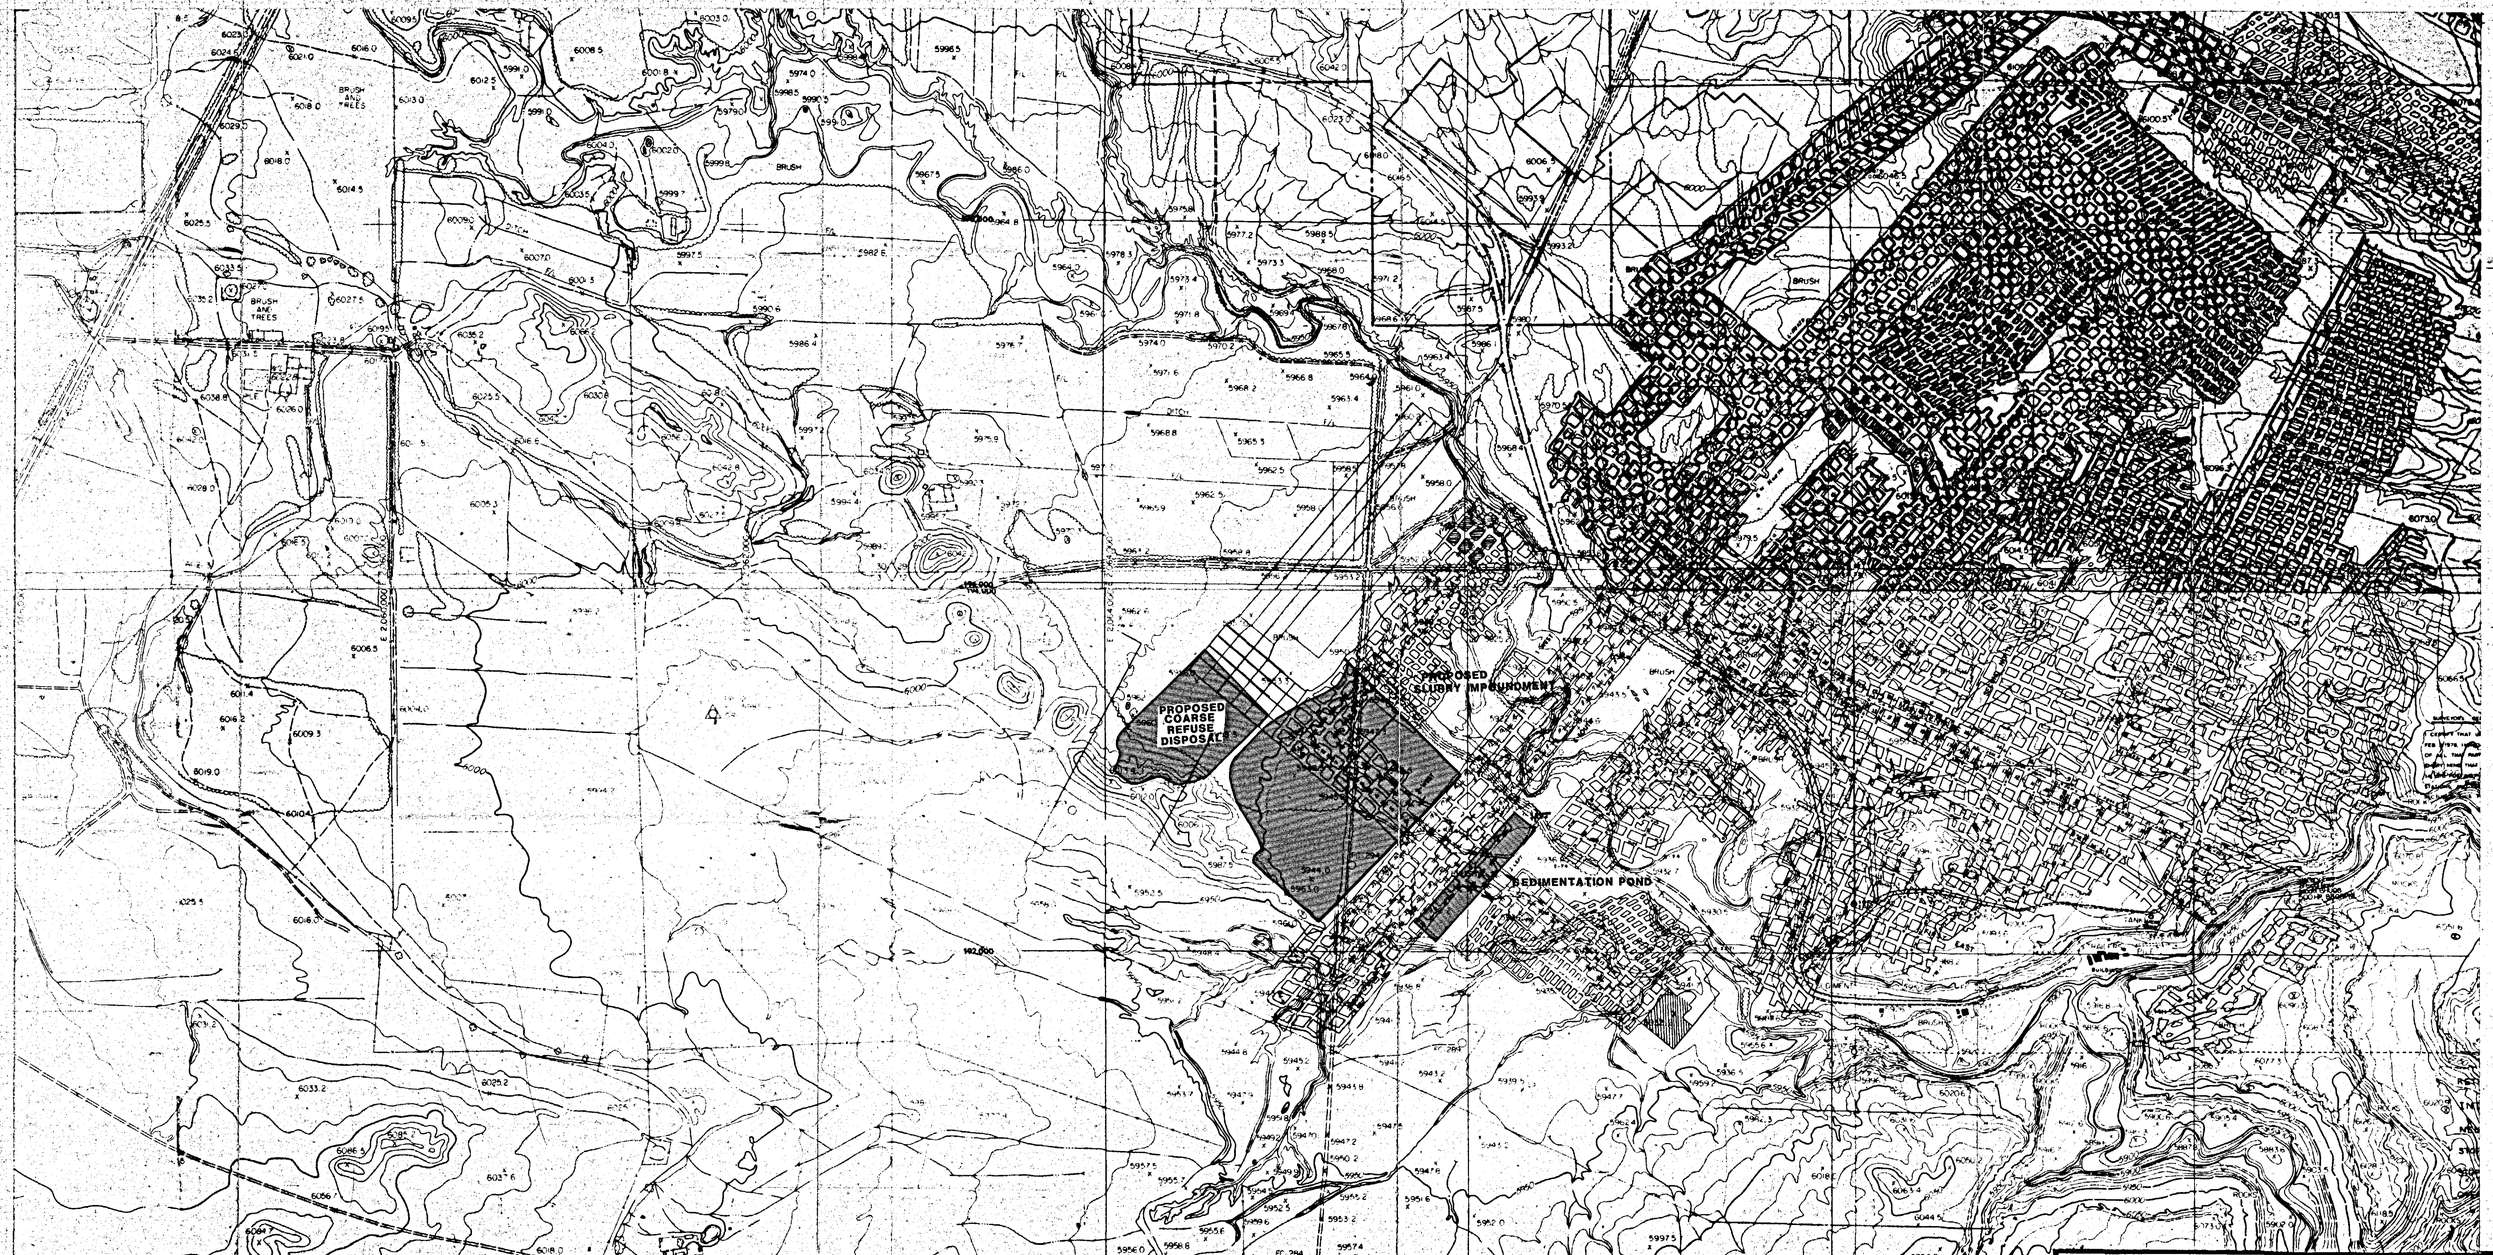

CONSOLIDATION COAL COMPANY
WESTERN REGION
#2 INVERNESS DRIVE EAST - ENGLEWOOD, COLO. 80112

SUBSIDENCE CONTROL REFERENCE MAP

I, Kent A. Seaton, registered engineer, certify that these plans are true and correct to the best of my knowledge.

Signature Kent A. Seaton Date 8/28/81

KENT A. SEATON REGISTERED PROFESSIONAL ENGINEER 16806 STATE OF COLORADO

SCALE 1"=400'		MINE EMERY	MAP FILE #
DRAWN BY	APP'D BY mjo	DATE 8/28/81	
COUNTY EMERY/SEVIER	TOWNSHIP T22S	RANGE R6E	PLATE 5-16
REVISED	REVISED	REVISED	