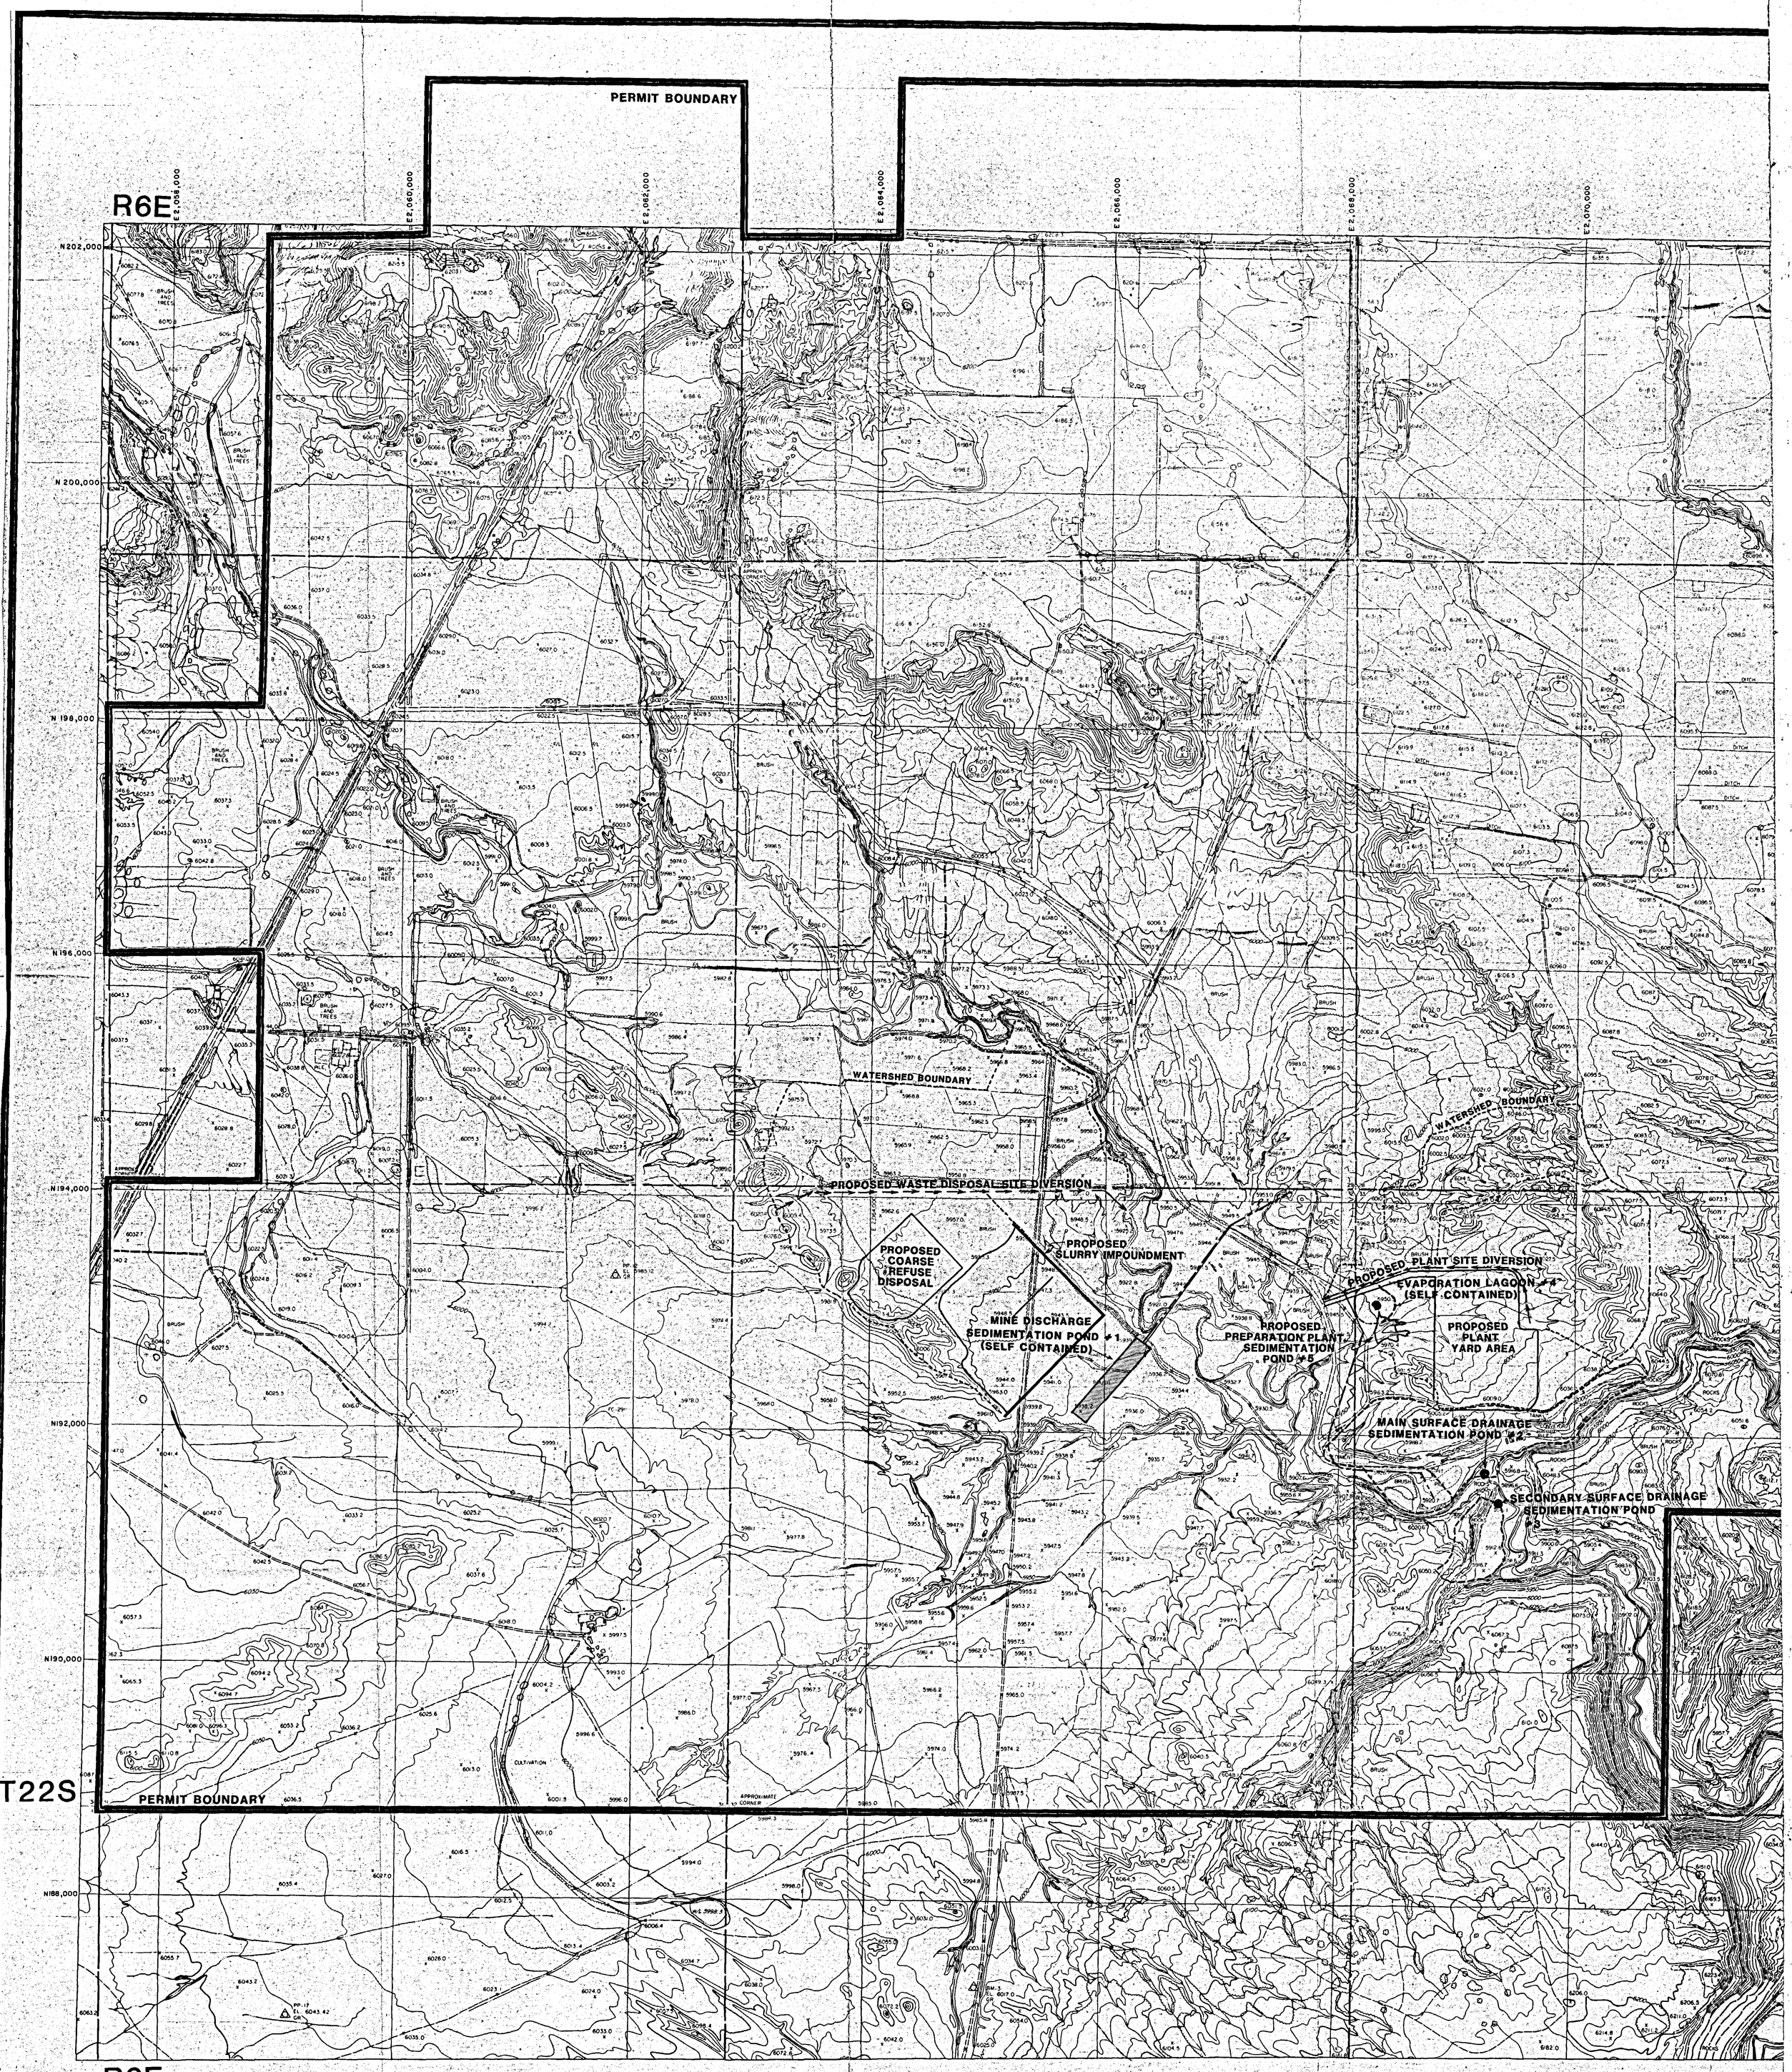
PERMIT BOUNDARY
R6E
E2,058,000
E2,060,000
E2,062,000
E2,064,000
E2,066,000
E2,068,000
E2,070,000
N202,000
N 200,000
N 198,000
N 196,000
N194,000
N192,000
N190,000
N188,000
WATERSHED BOUNDARY
PROPOSED WASTE DISPOSAL SITE DIVERSION
PROPOSED COARSE REFUSE DISPOSAL
PROPOSED SLURRY IMPOUNDMENT
MINE DISCHARGE SEDIMENTATION POND # 1 (SELF CONTAINED)
PROPOSED PLANT SITE DIVERSION
EVAPORATION LAGOON # 4 (SELF CONTAINED)
PROPOSED PREPARATION PLANT SEDIMENTATION POND # 5
PROPOSED PLANT YARD AREA
MAIN SURFACE DRAINAGE SEDIMENTATION POND # 2
SECONDARY SURFACE DRAINAGE SEDIMENTATION POND # 3
T22S
PERMIT BOUNDARY
R6E