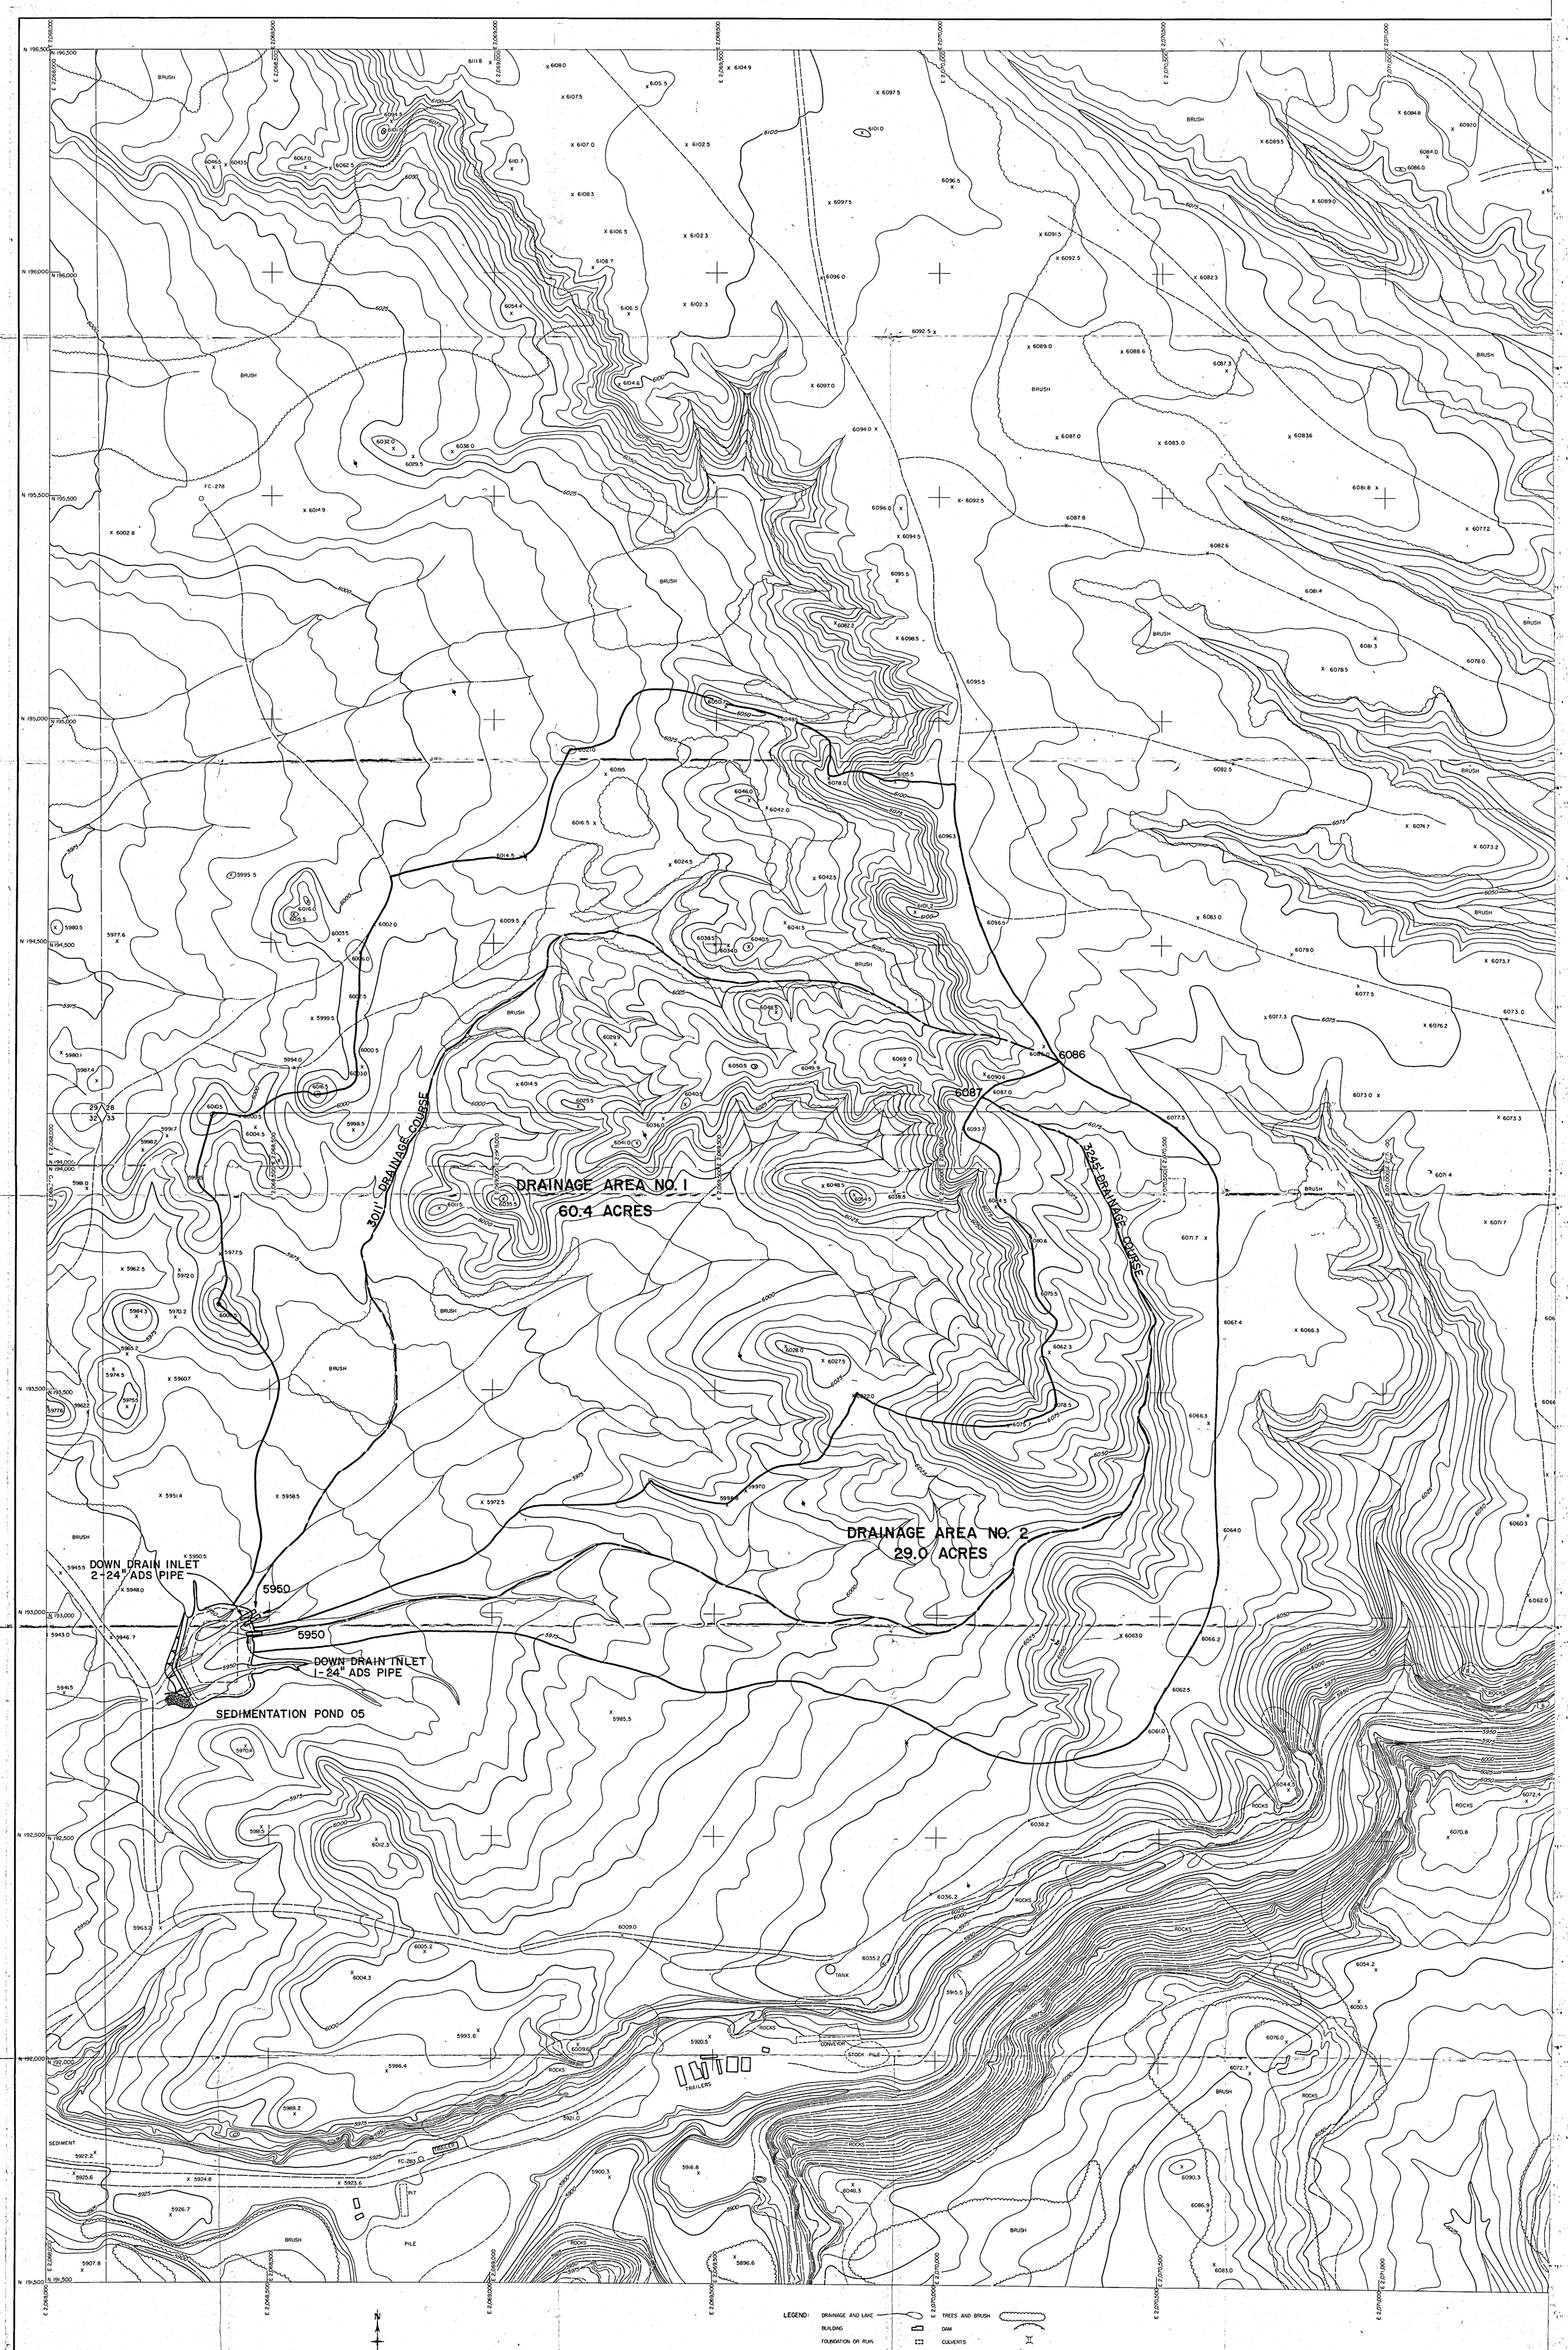

LEGEND:

DRAINAGE AND LAKE	TREES AND BRUSH
BUILDING	DAM
FOUNDATION OR RUIN	CULVERTS
ROAD WITH HARD SURFACE	UTILITY POLES
DIRT ROAD	CONTOURS (4550, 4575)
TRAIL	DEPRESSION CONTOURS
BRIDGE	SPOT ELEVATION × 4567.8
RAILROAD	SECTION CORNERS 6 5 4 / 8 9 10 APPROX. CORNER
FENCE	SECTION LINE
PIPE	CONTROL POINT HV-12 EL. 4567.80
ROCK OUTCROP	DRILL HOLE FC-1 EL. 4680.2

N

100 75 50 25 0 100 200 300 400

DATE OF FINAL MAP DELIVERY: JANUARY 1976.

THIS MAP WAS COMPILED BY STEREO-PHOTOGRAMMETRIC METHODS, UTILIZING THE WILD A-7 STEREO-PLOTTER, FROM AERIAL PHOTOGRAPHY DATED OCTOBER 1975 AND COMPLIES WITH NATIONAL MAP STANDARDS EXCEPT WHERE THE GROUND IS OBSCURED BY FOLIAGE.

BASIS OF COORDINATES: UTAH STATE PLANE COORDINATE SYSTEM, CENTRAL ZONE.

BASIS OF ELEVATIONS: U.S.C. AND U.S.G.S. SEA-LEVEL DATUM.

CONTOUR INTERVAL: 5 FEET
W.O. NO. 1440-3

ENGINEERS ARCHITECTS PLANNERS PHOTOGRAMMETRISTS
6875 E. EVANS AVE., DENVER, COLORADO 80222 (303) 758-7282

NO.	DATE	BY	REVISIONS