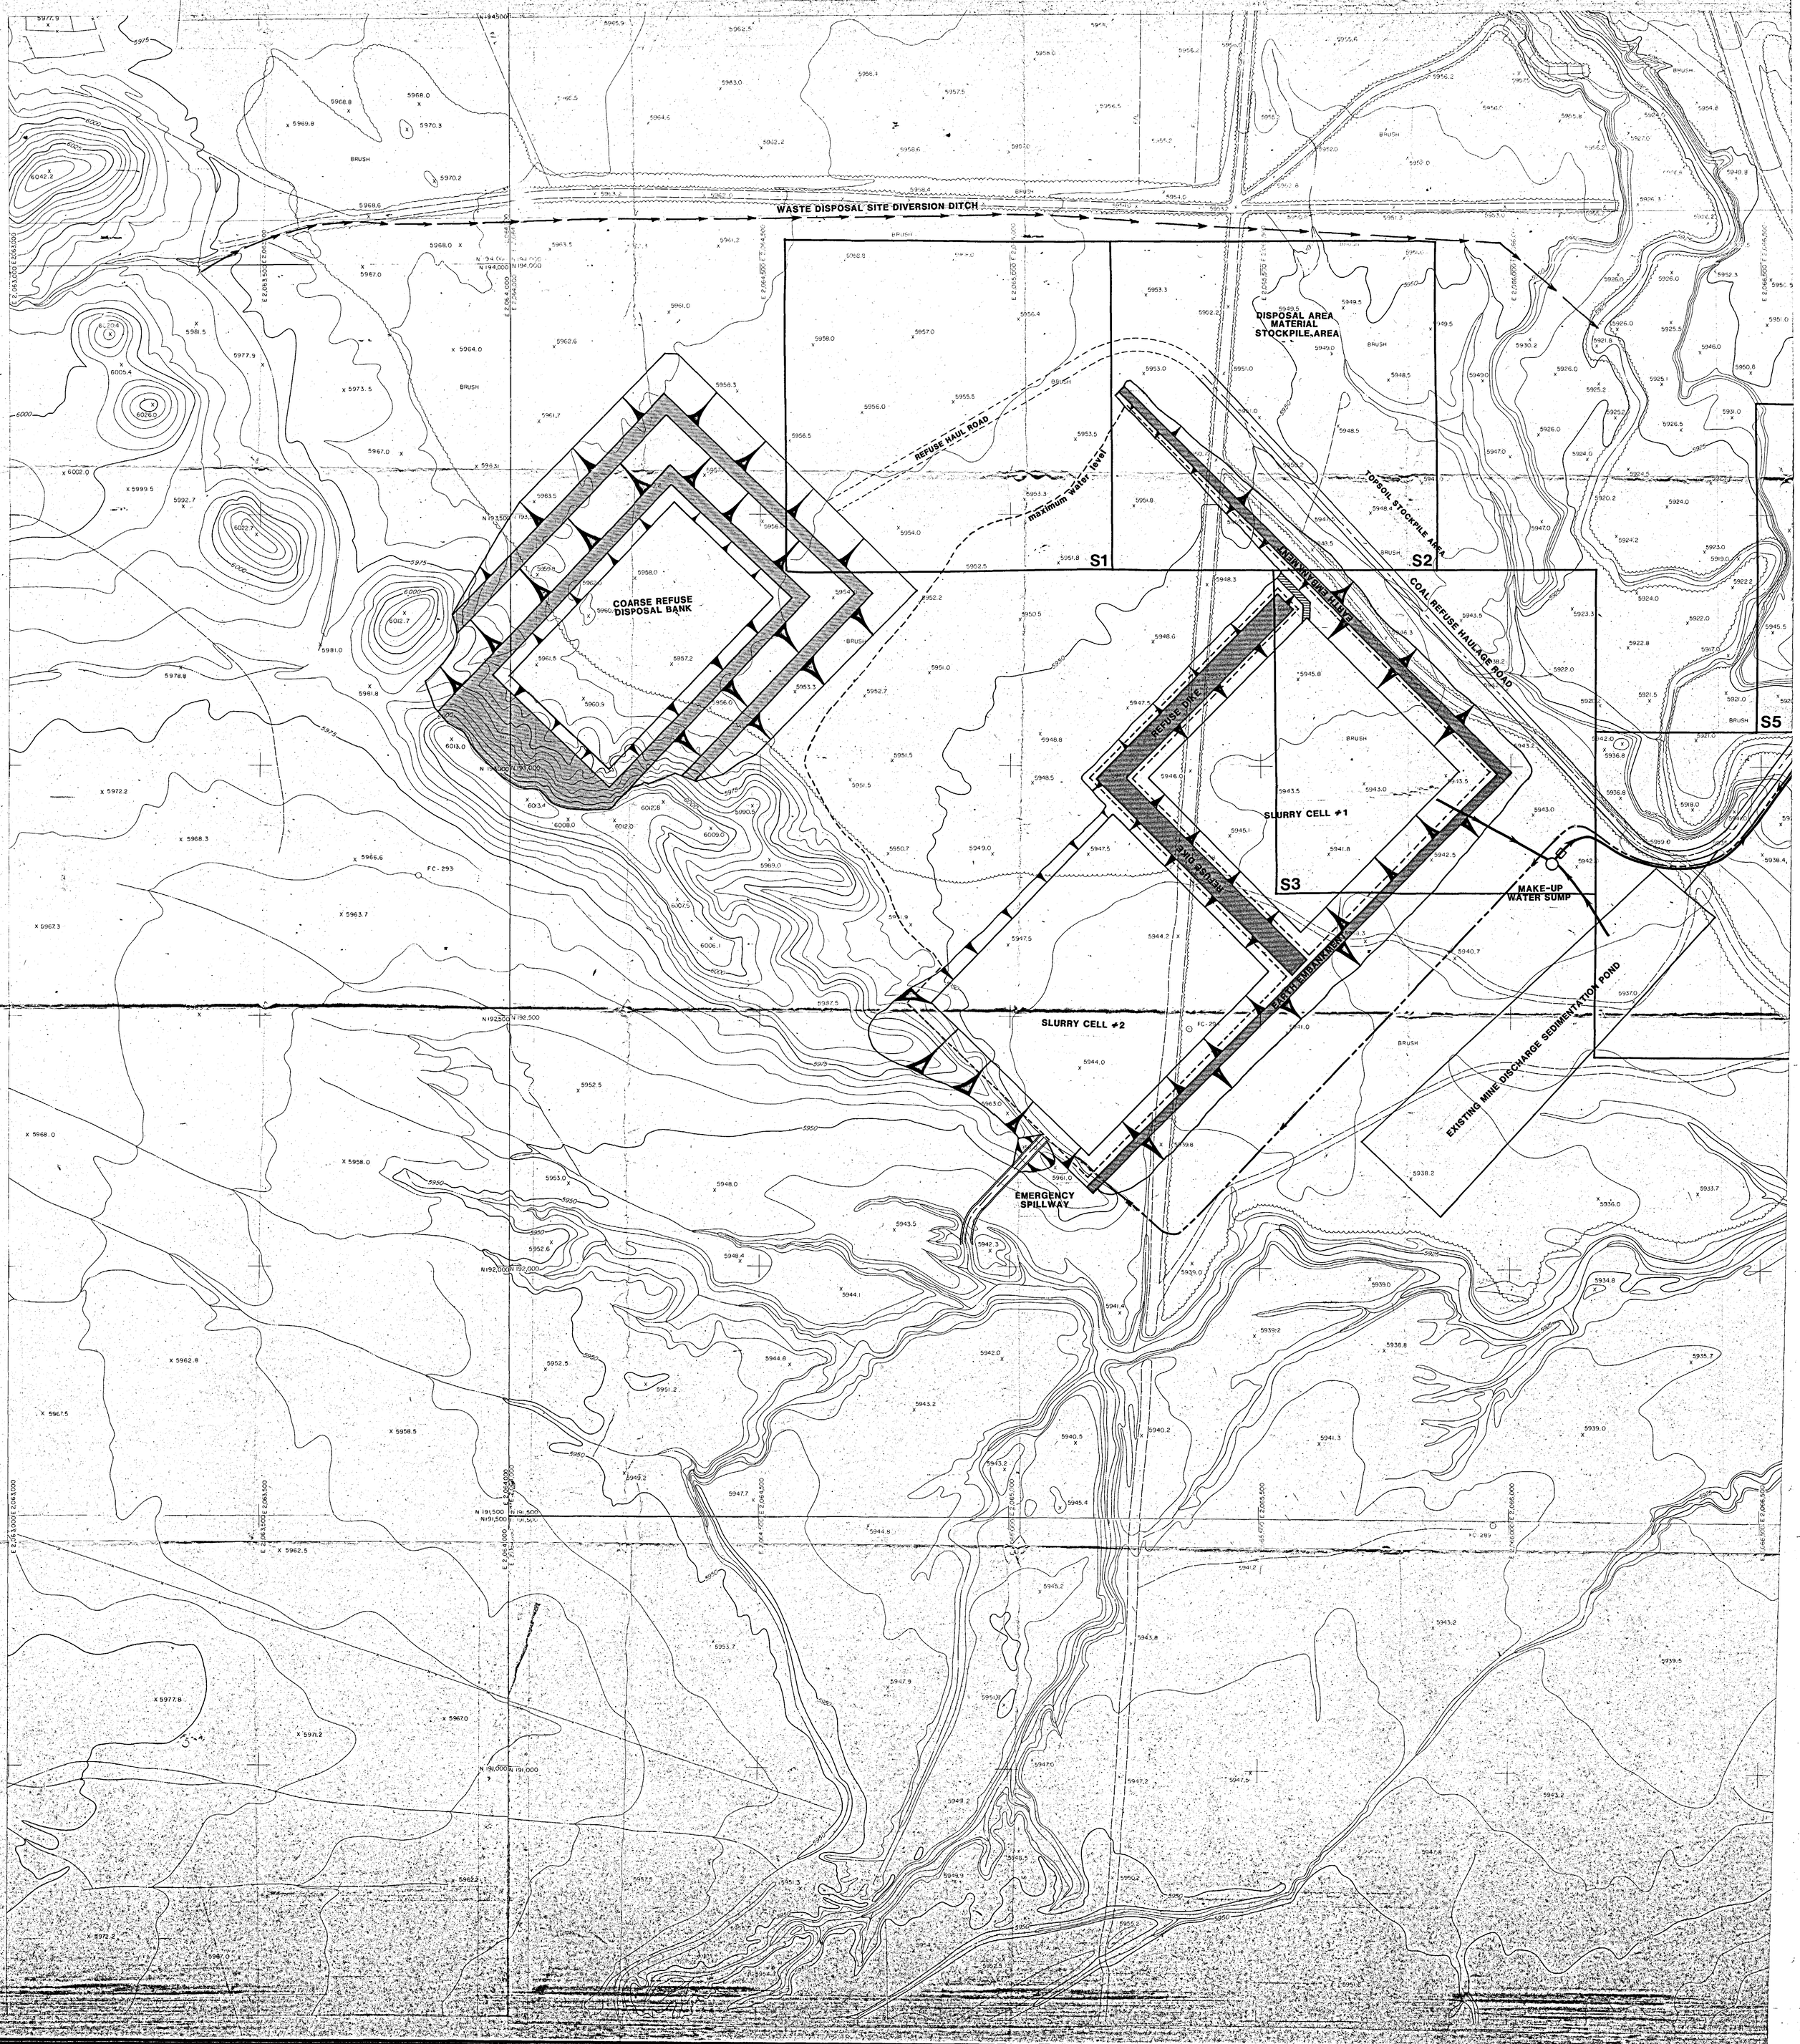
WASTE DISPOSAL SITE DIVERSION DITCH
DISPOSAL AREA MATERIAL STOCKPILE AREA
REFUSE HAUL ROAD
maximum water level
TOPSOIL STOCKPILE AREA
EARTH EMBANKMENT
COAL REFUSE HAULAGE ROAD
COARSE REFUSE DISPOSAL BANK
REFUSE DIKE
SLURRY CELL #1
SLURRY CELL #2
MAKE-UP WATER SUMP
EXISTING MINE DISCHARGE SEDIMENTATION POND
EMERGENCY SPILLWAY
S1
S2
S3
S5
BRUSH
FC-293